



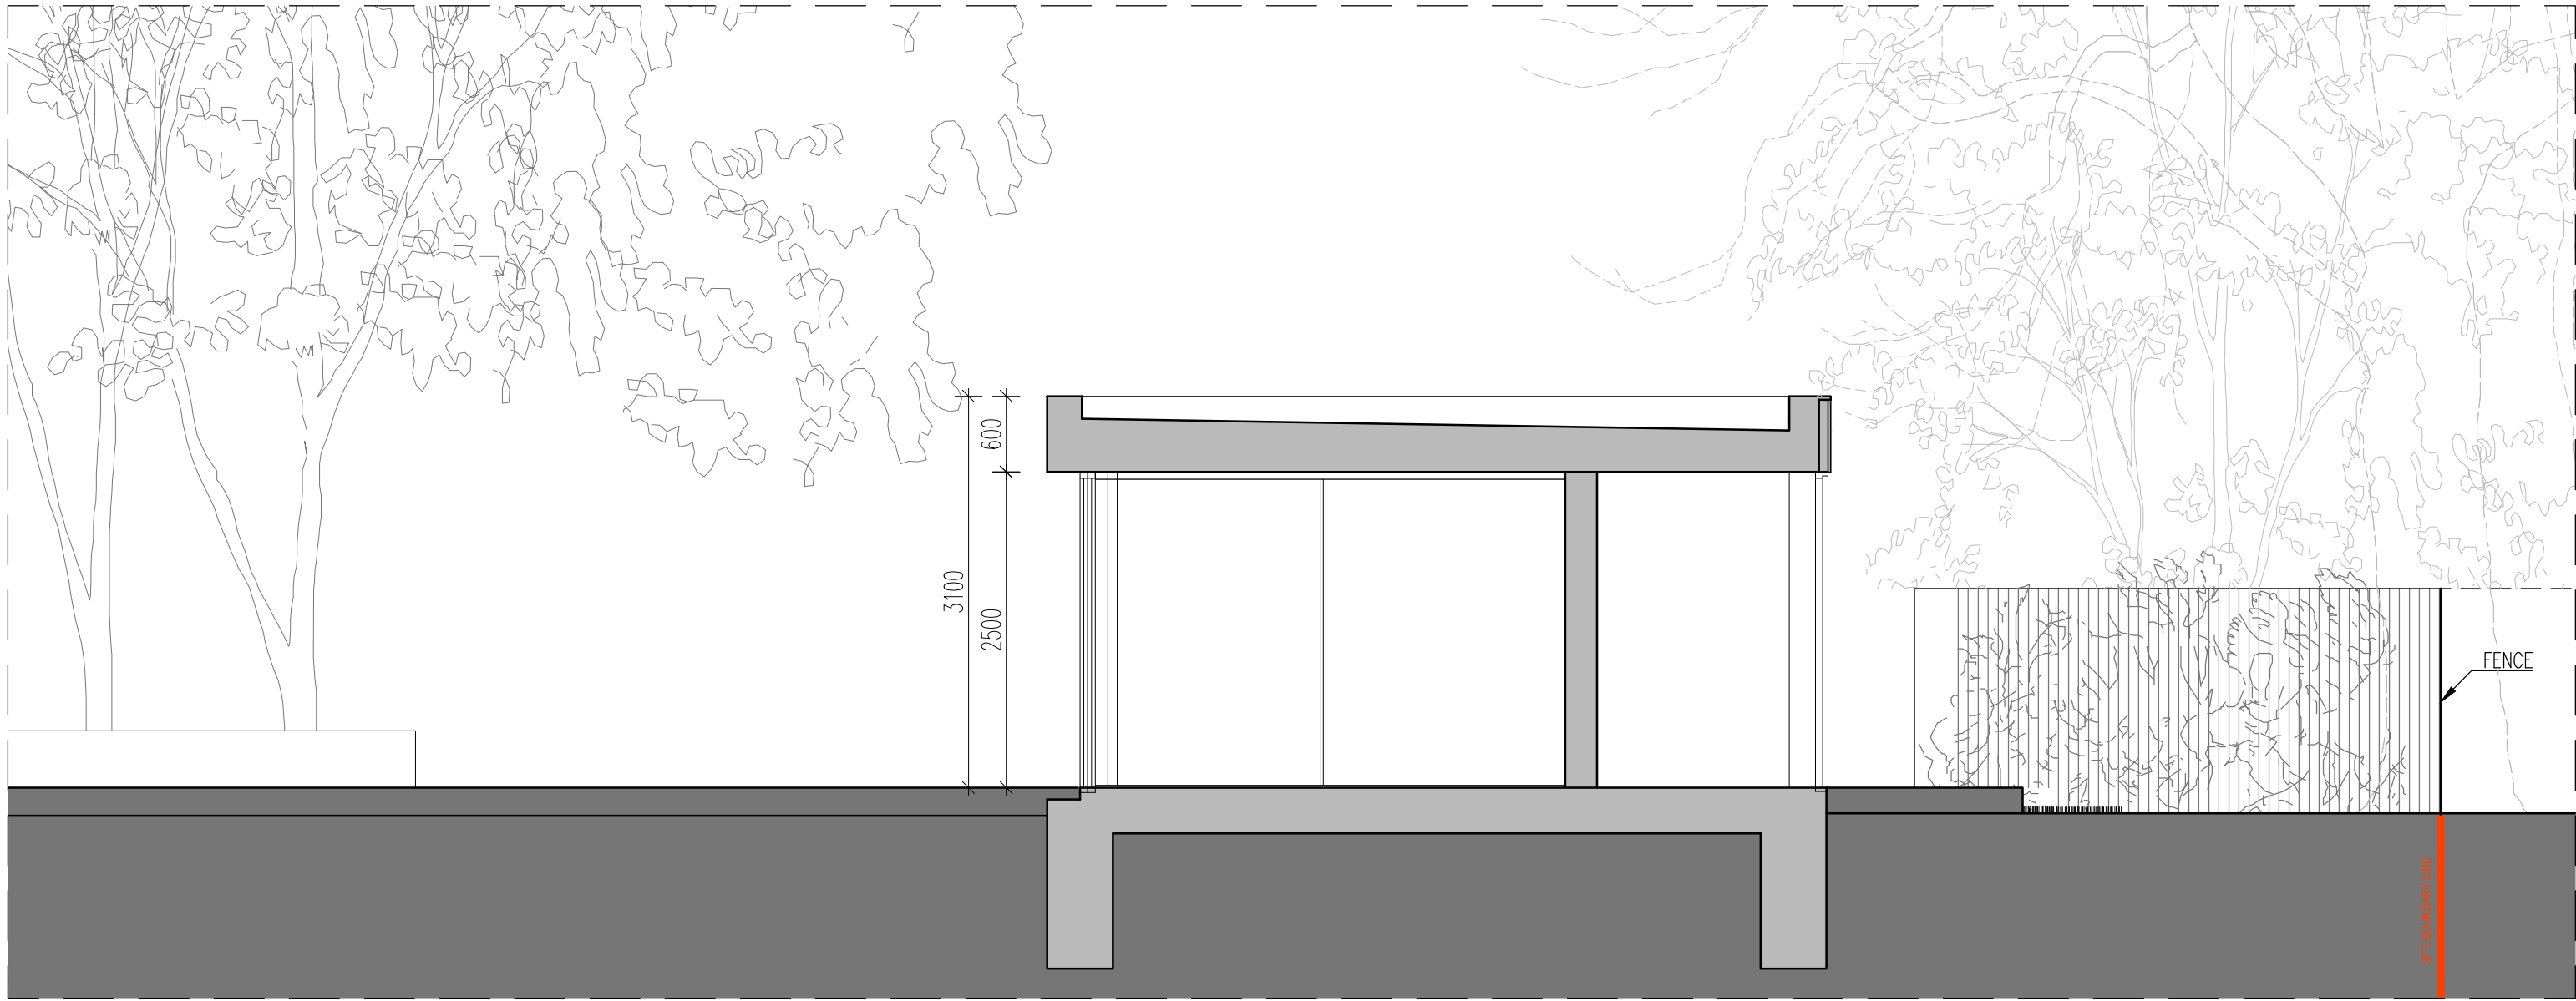

SECTION A-A

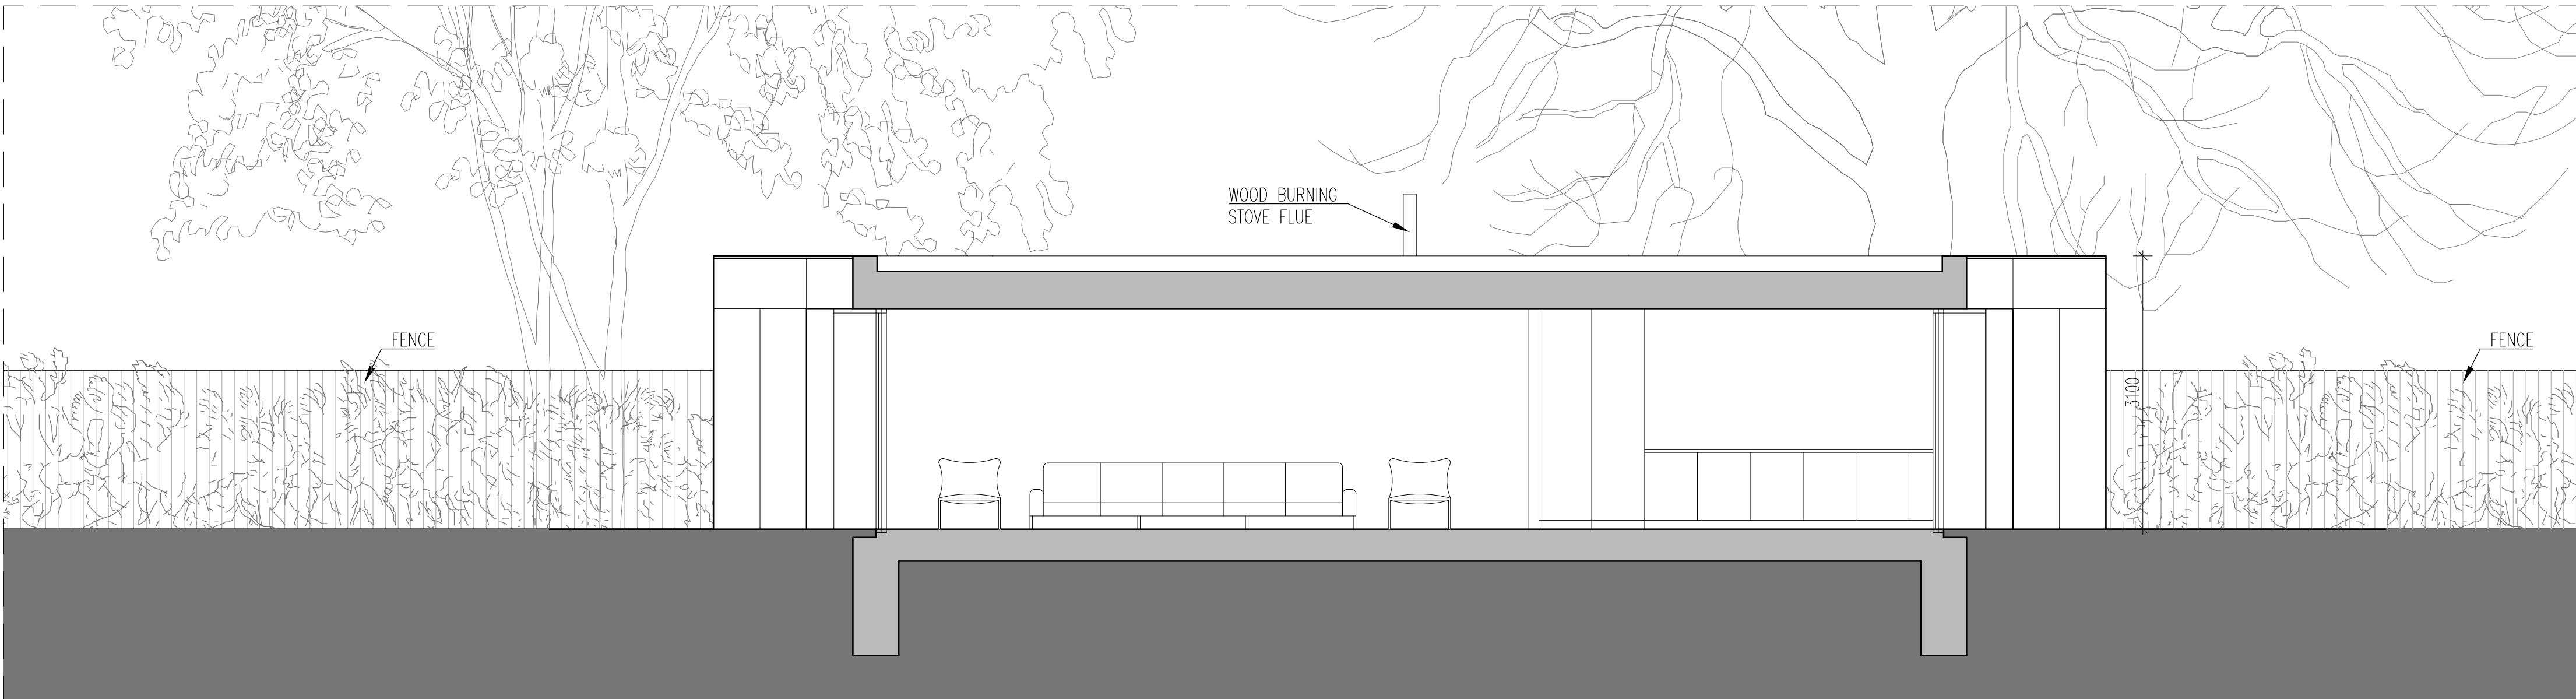

SECTION B-B

Rev A 2020 10.08 Planning Application

Revision

Project title:

Northshore
40 Sinah Lane
Hayling Island, PO11 0HH

Drawing title

Proposed - Pavilion
- Section A-A, B-B

Client

Mr and Mrs Numm

Date

01.02.2018

Scale

1:50 @ A1 or 1:100 @ A3

Status

Planning

Drg. no.

1032A-03-004 Rev A

Notes

These drawings are for planning purposes only and not for construction or any other use unless agreed by rak architecture. All dimensions must be checked and rak architects are to be informed of any discrepancies prior to construction. This drawing and any of the details therein remain the copyright of rak architecture ltd.

rak architecture ltd
Lower Lewish Farmhouse,
Lewish,
Dorchester,
DT28AP
Phone: +44 (0)1305 246741
www.rakarchitecture.co.uk