
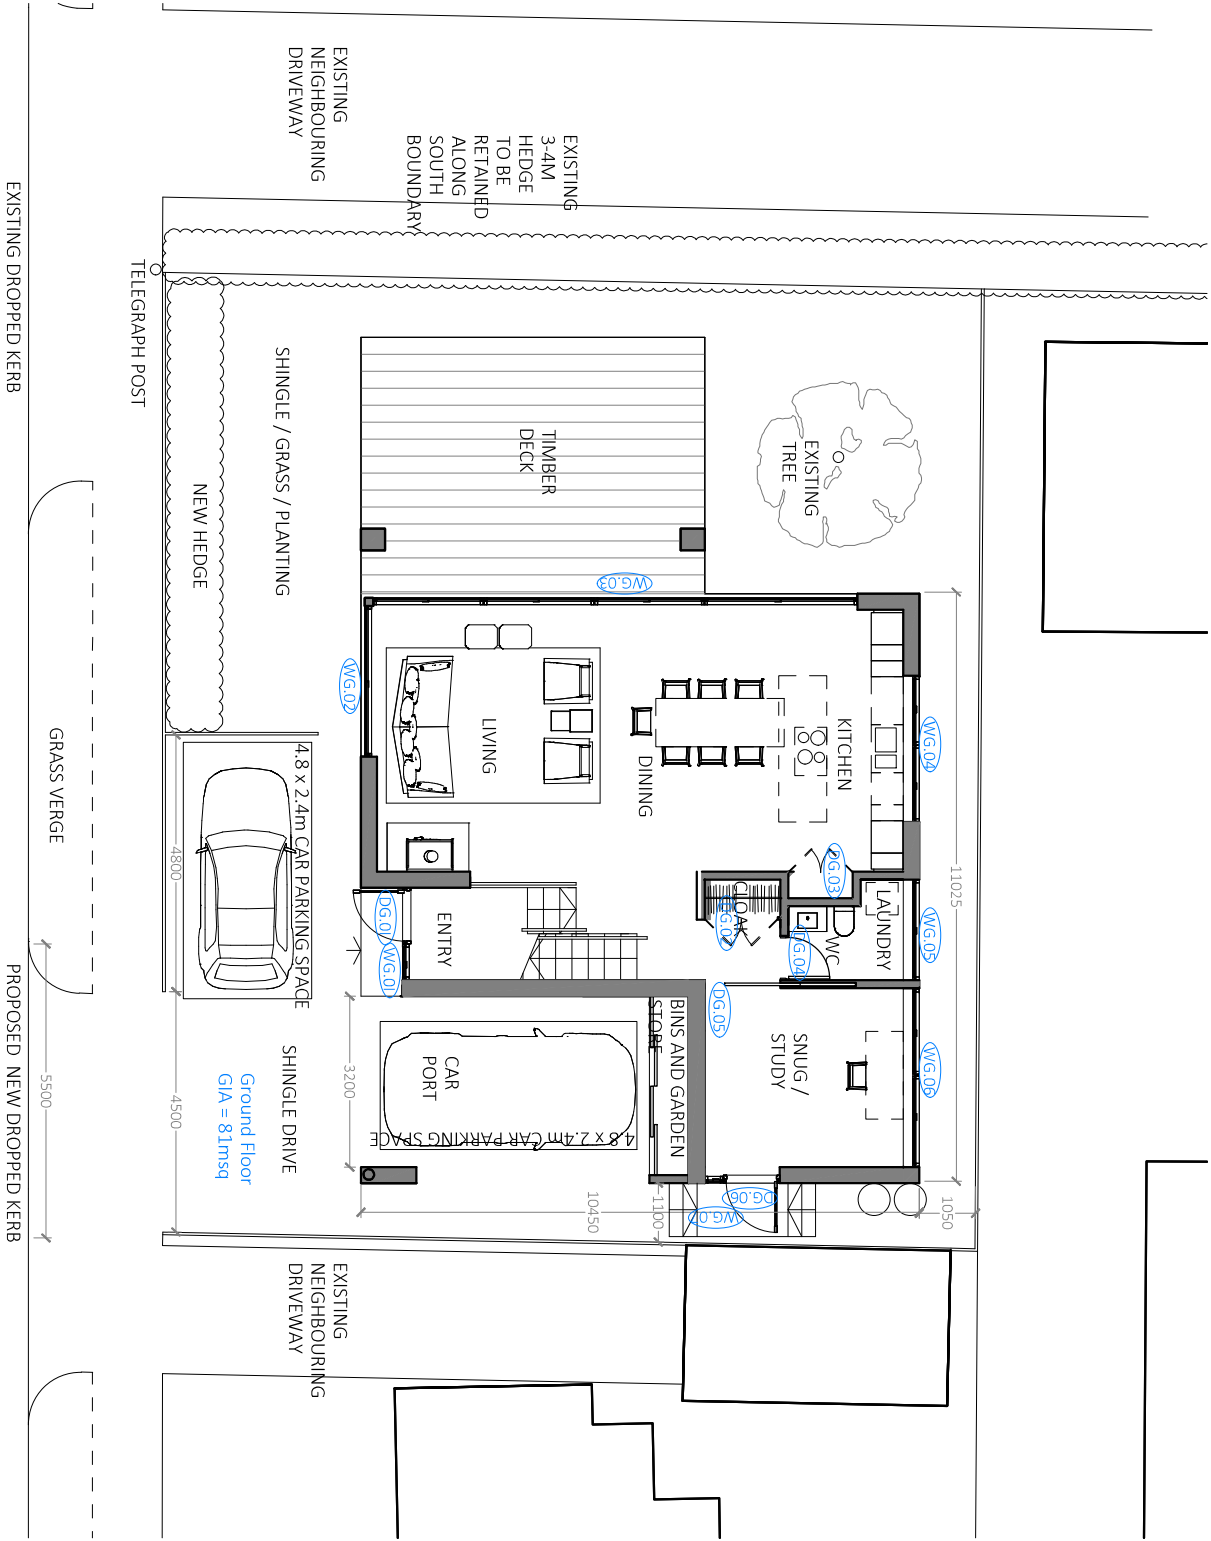


Proposed Ground Floor GA Plan

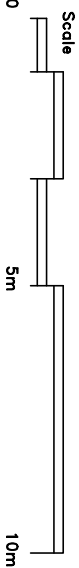

REV: A 26/01/2021 Dropped kerb added.  
proposed house moved away from boundaries

PLANNING

RS

ARCHITECTURE

CLIENT:

PROJECT:  
3 Nutbourne

TITLE:  
Proposed Ground Floor GA Plan

DRAWING NUMBER: 004

Scale: 1:100 @ A3

DATE: 09/12/2020  
DRAWN BY: AS APPROVED BY: RS

194 Southwood Road, Ryding Island,  
Hampshire, PO12 9QL,  
07807333333  
info@rs-architecture.co.uk  
www.rs-architecture.co.uk