


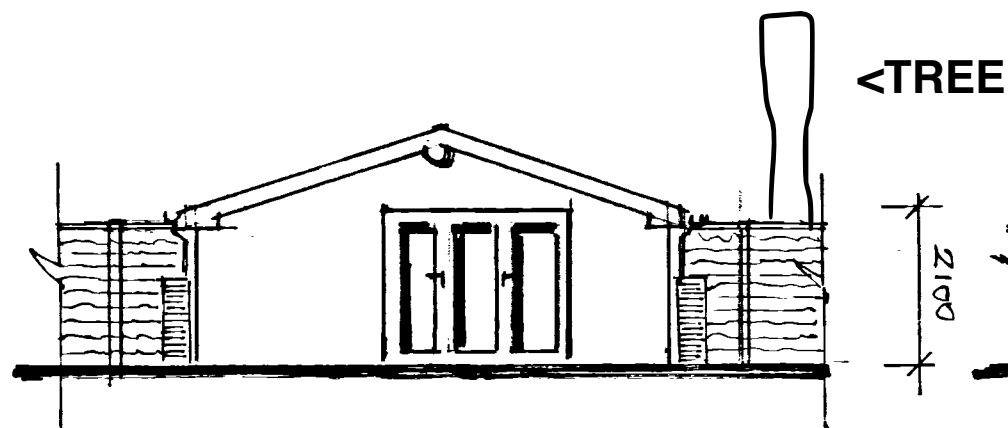


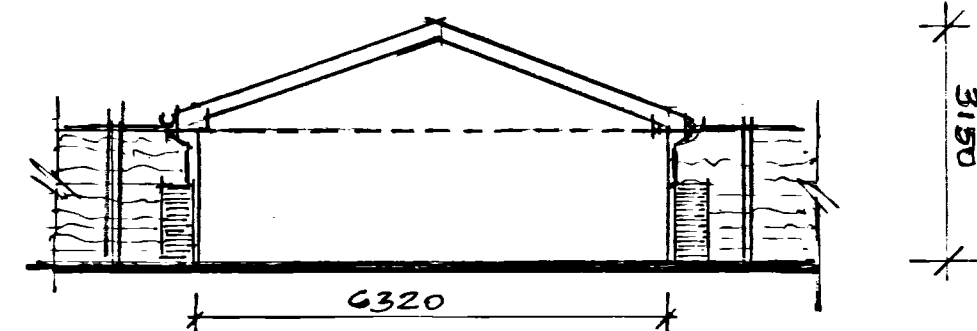


Front Elevation to Garden.

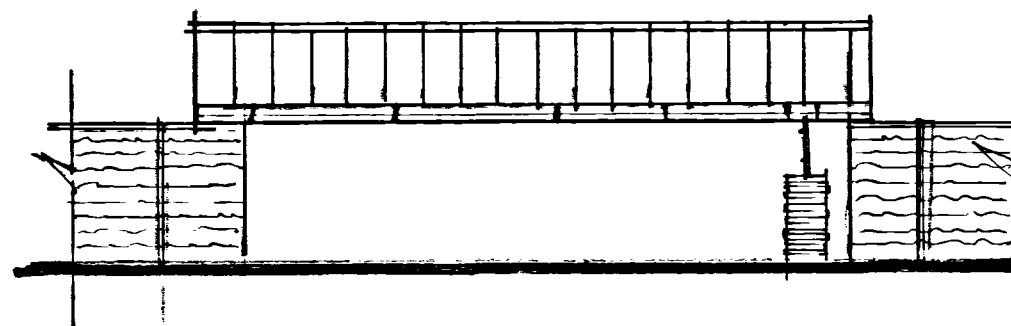

Rear Elevation

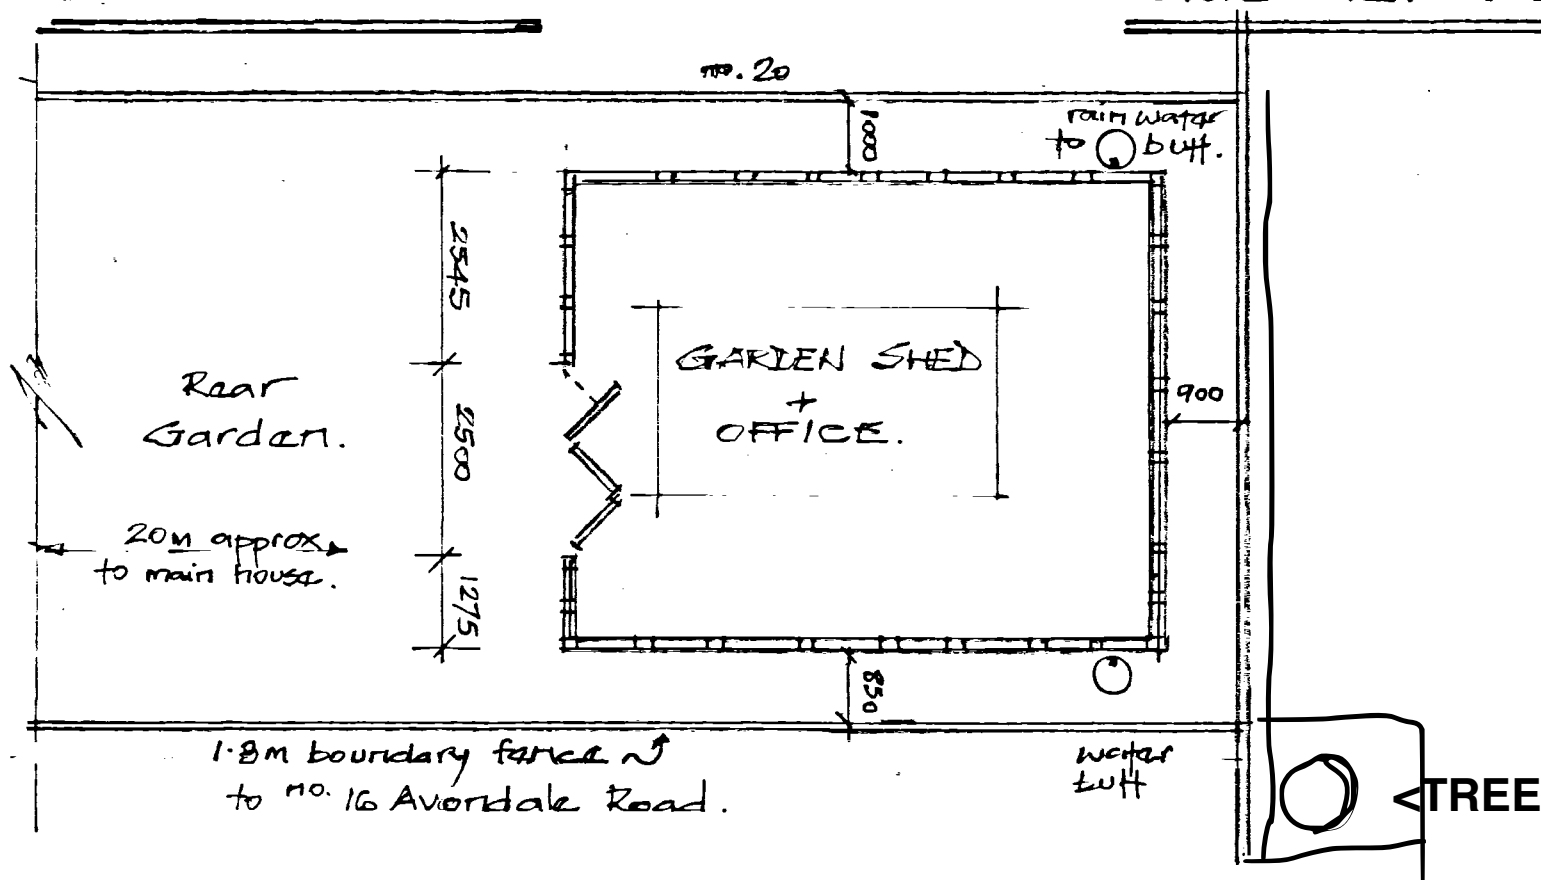

Side Elevation

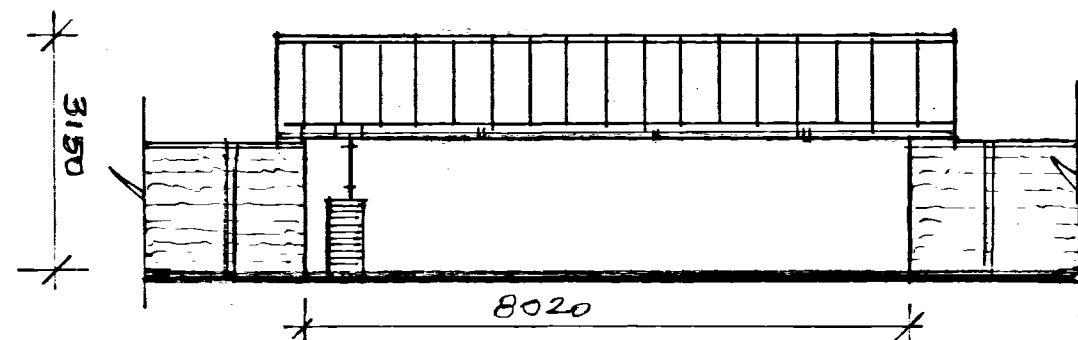

Side Elevation.

1/100

SPECIFICATION

Roof: concrete interlocking pantiles on tanalized battens + felt.
100x50mm softwood timber frame with 200mm close boarded cladding
100 half round gutter + 63Ø rwp to garden water butts for sustainable drainage.

Structure to be sited on pre-existing 300mm concrete hardstanding from previous structure.

Do not scale from plan.
Check all dimensions on site.

All works to be completely within curtilage of property.

White upvc double glazed 2500 wicks door to front elevation.

PROPOSED REAR

GARDEN SHED + OFFICE

at

10, AVONDALE ROAD

for

MR. D. MURRAY.