


Proposed Care Home, Helmsley House, Bartons Road, Havant

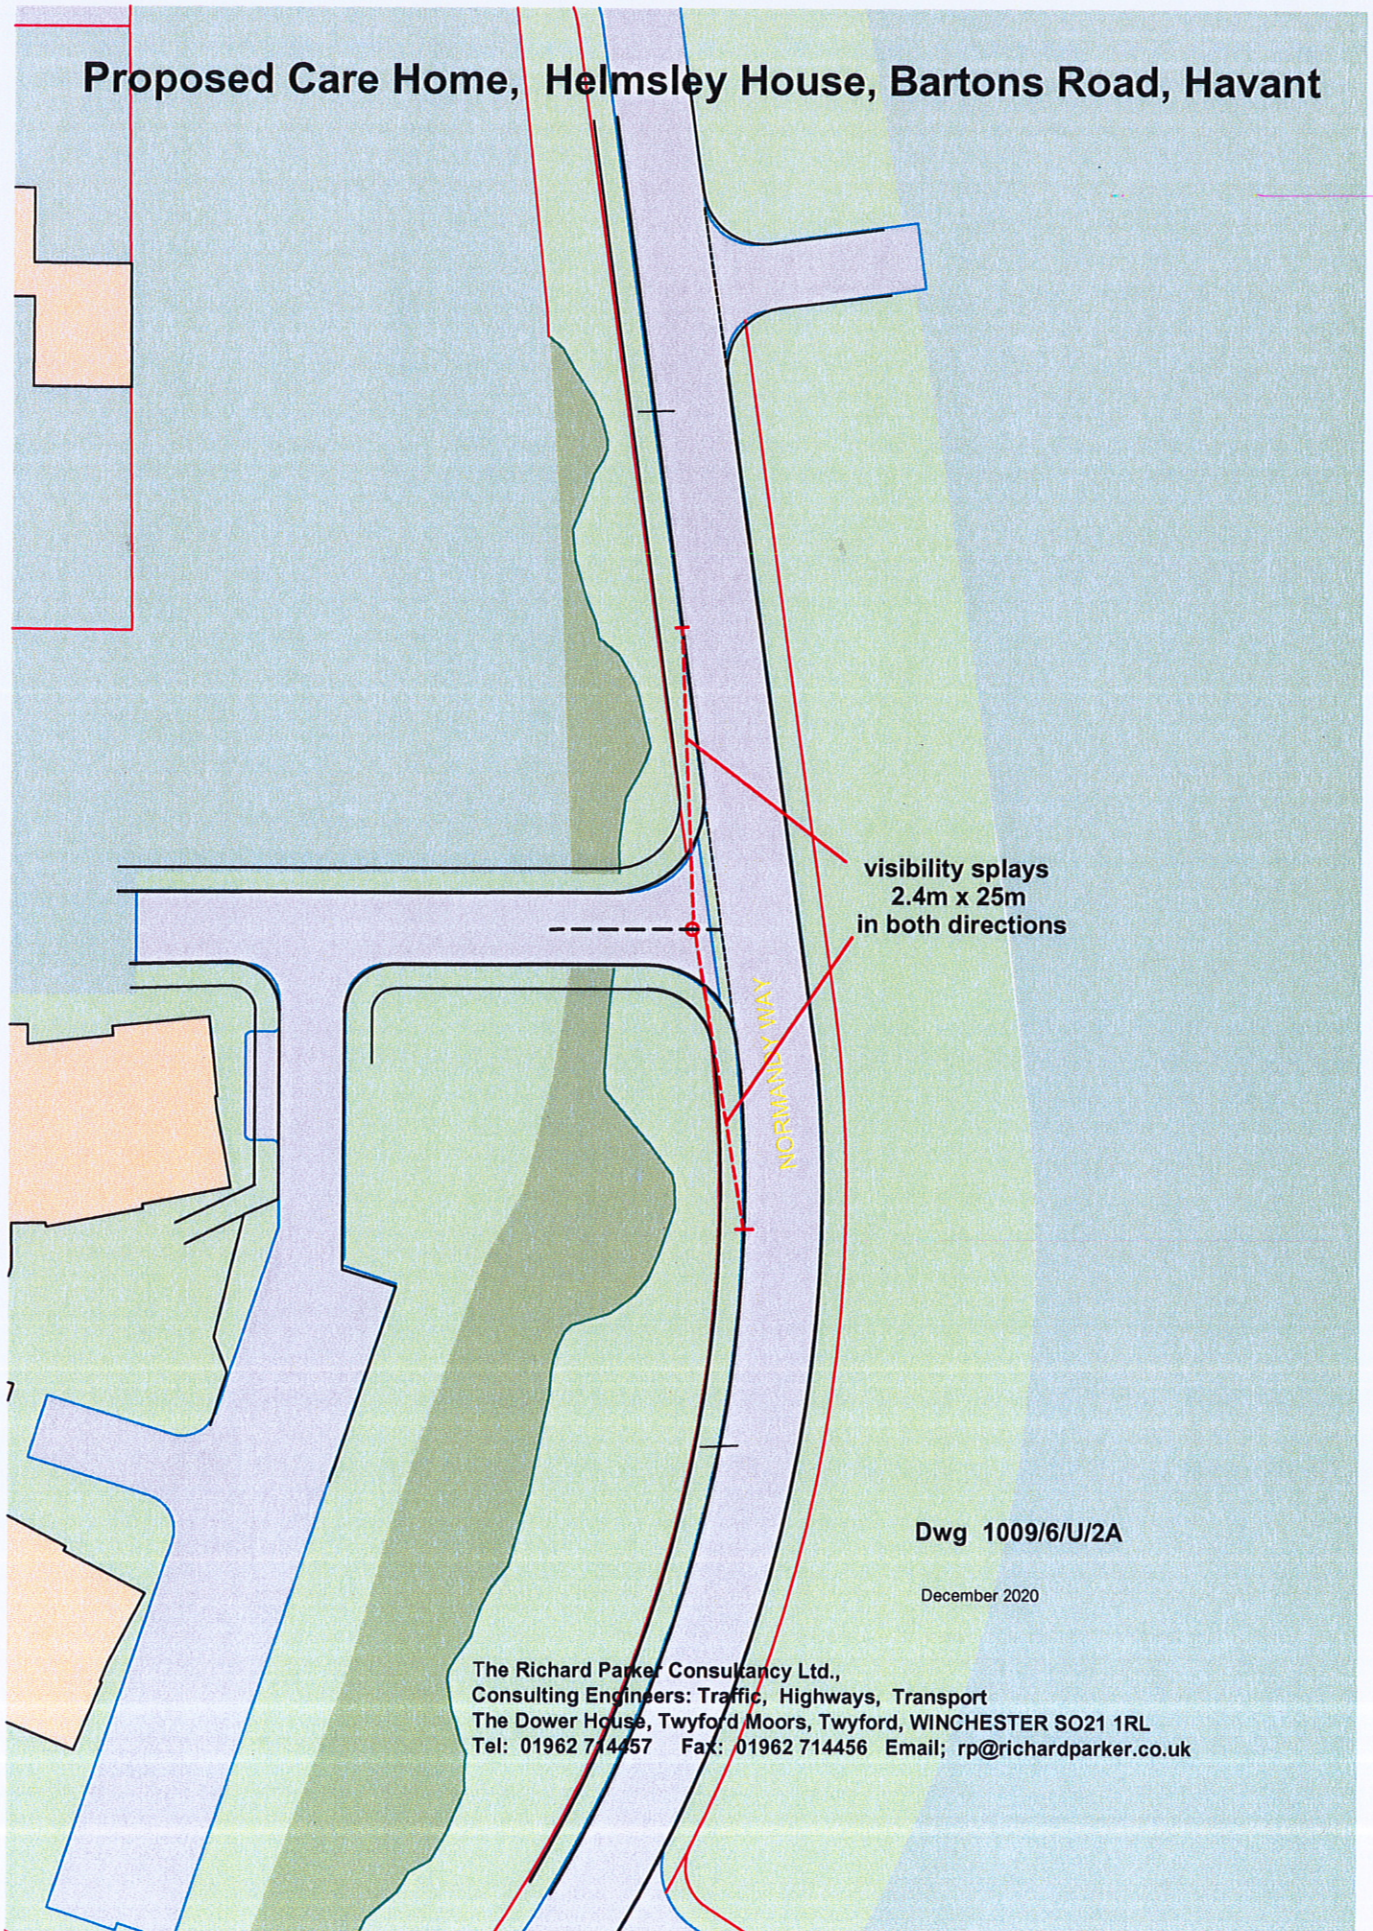

Dwg 1009/6/U/2A

December 2020

The Richard Parker Consultancy Ltd.,
Consulting Engineers: Traffic, Highways, Transport
The Dower House, Twyford Moors, Twyford, WINCHESTER SO21 1RL
Tel: 01962 714457 Fax: 01962 714456 Email: rp@richardparker.co.uk