


12 Tavistock Gardens PO9 2TL - Location Plan

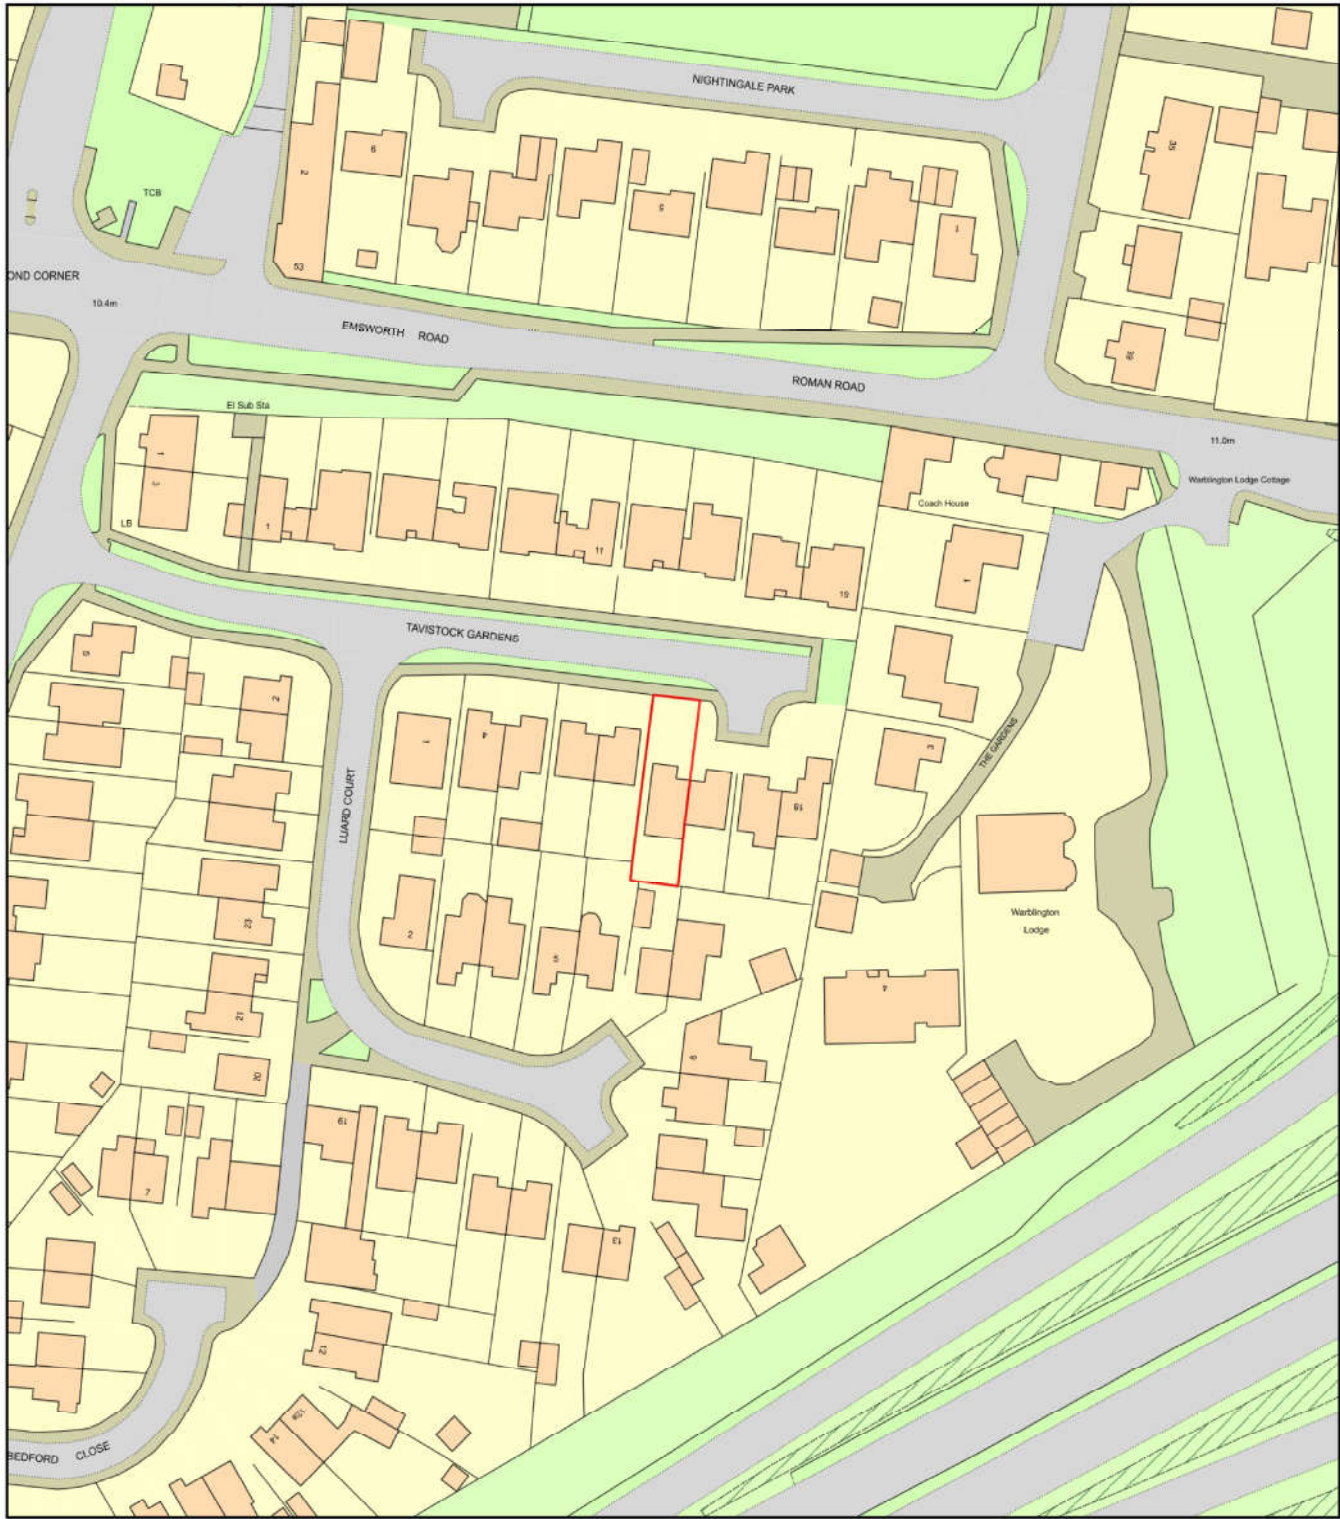

Plan Produced for: Parkers Design
Date Produced: 10 Jan 2021
Plan Reference Number: TQRQM21010204130882
Scale: 1:1250 @ A4

© Crown copyright and database rights 2019 OS 100042766

Scale @ A3 unless otherwise stated

1:500		50
1:200		20
1:100		10
1:50		5



PROJECT 12 Tavistock Gardens PO9 2TL	CLIENT Davey			
	Date	Issue Date	Scale (@ A3)	
SHEET Location	Drawn by	SW	DRAWING NUMBER P107	REV
	Checked by	SR		