



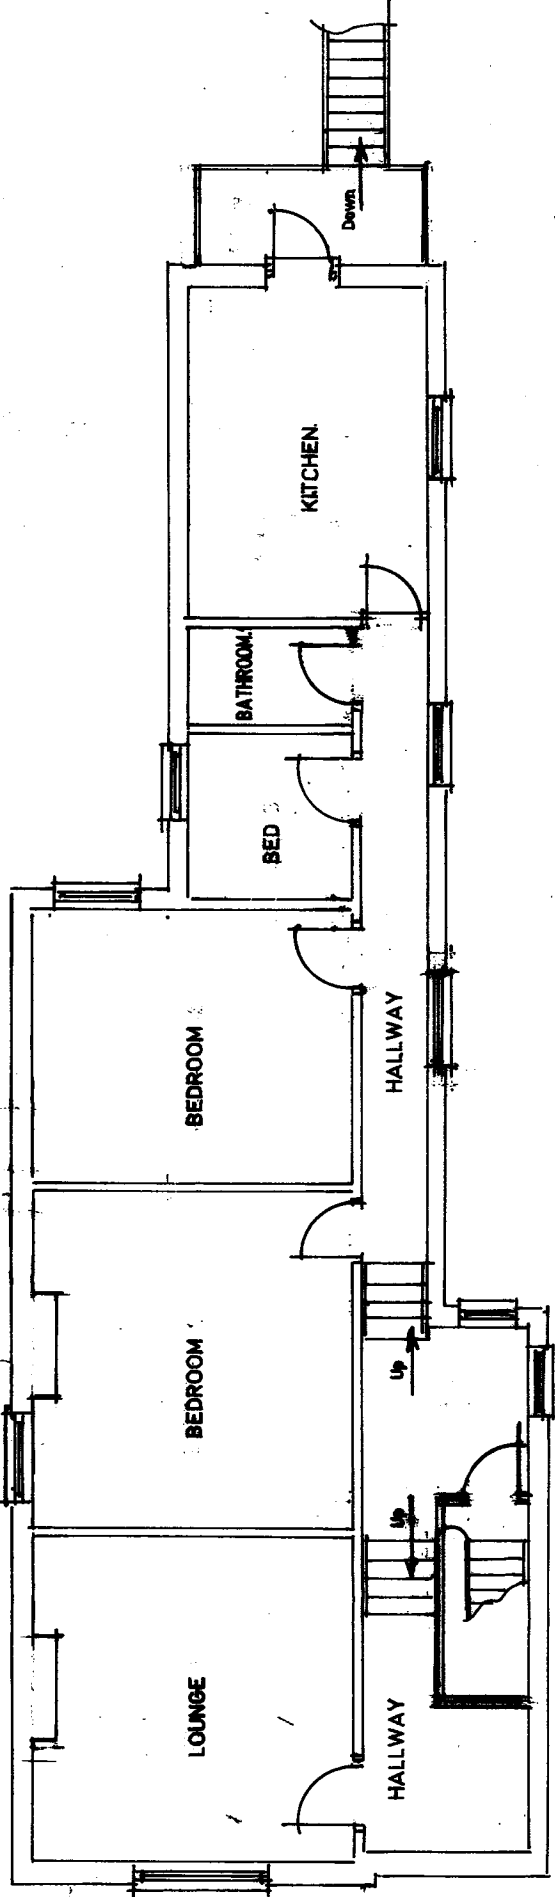

Previous First Floor Flat Layout - Flat 2.

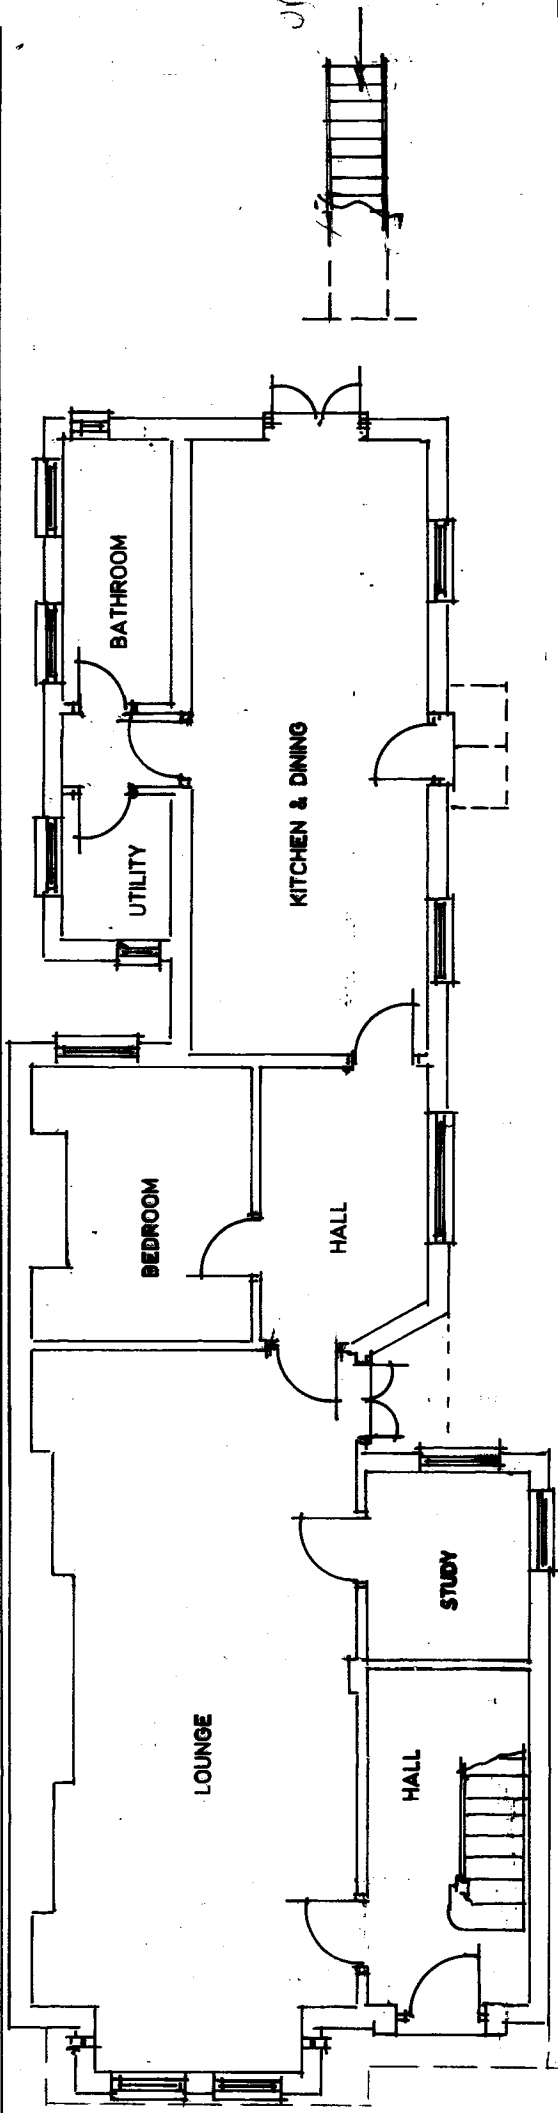

Previous Ground Floor Flat Layout - Flat 1.

Retrospective planning application for the conversion of two flats back to a dwelling at 8 Second Avenue Denvilles, Havant, Hants. PO9 2QP

B Mansbridge Esq.

Scale 1:100 Date October 2020

A3 Drawing Number

2

Revision

A

