




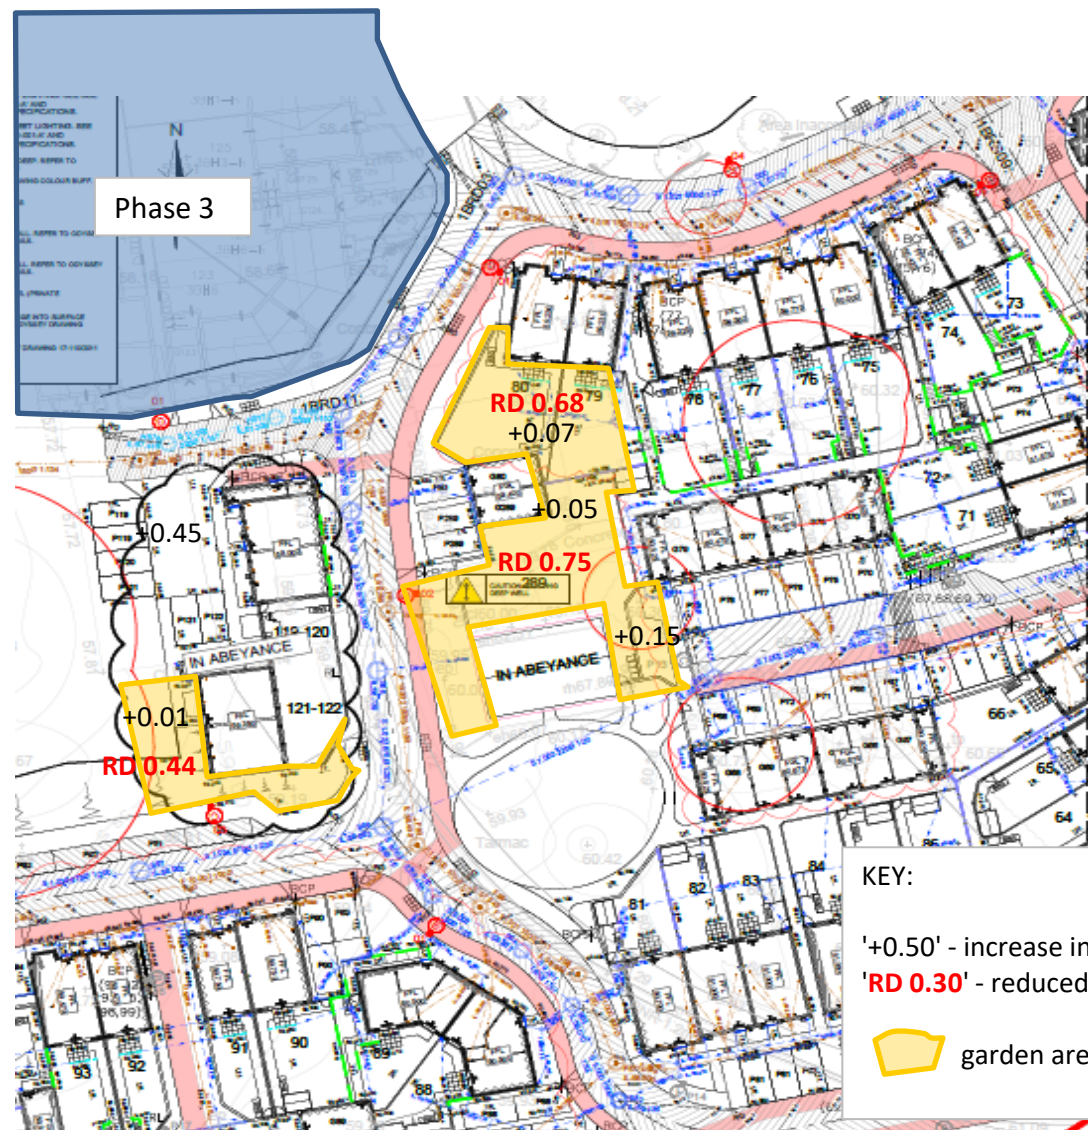


Project:	Woodcroft Farm Lovedean PO8 9QA			Title	Development Levels Plan - Phase 2B Farmyard	
Client:	Vistry Homes Southern			Geo-Environmental Services Ltd Unit 7 Danworth Farm, Cuckfield Road Hurstpierpoint, West Sussex BN6 9GL +44(0)1273 832972 www.gesl.net	 Geo-Environmental	
Ref No:	GE18761	Revision:	2			
Drawn:	FG	Date:	17/12/2020			
Figure:	12	Scale:	Not To Scale			

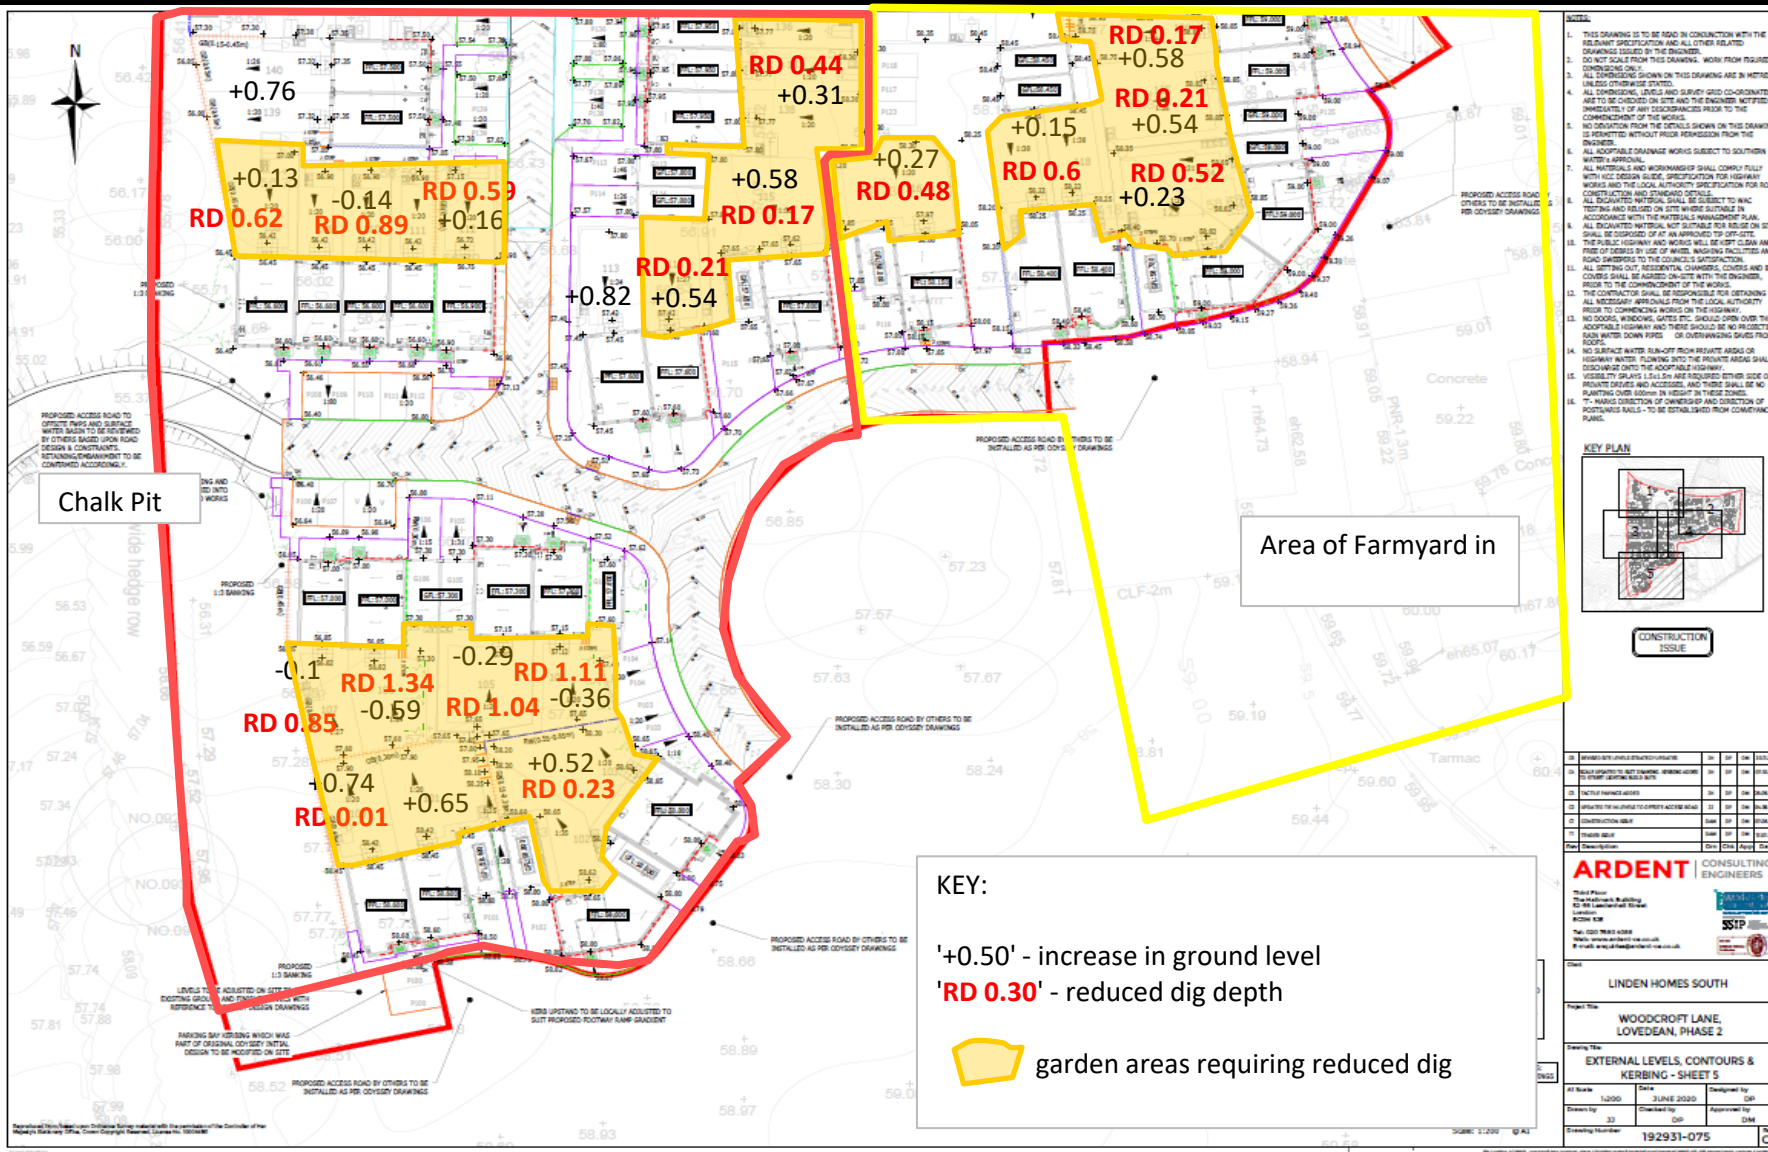


Project:	Woodcroft Farm Lovedean PO8 9QA			Title	Development Levels Plan - Phase 3 Farmyard and Chalk Pit		
Client:	Vistry Homes Southern			Geo-Environmental Services Ltd Unit 7 Danworth Farm, Cuckfield Road Hurstpierpoint, West Sussex BN6 9GL +44(0)1273 832972 www.gesl.net		 Geo-Environmental	
Ref No:	GE18761	Revision:	2				
Drawn:	FG	Date:	17/12/2020				
Figure:	13	Scale:	Not To Scale				

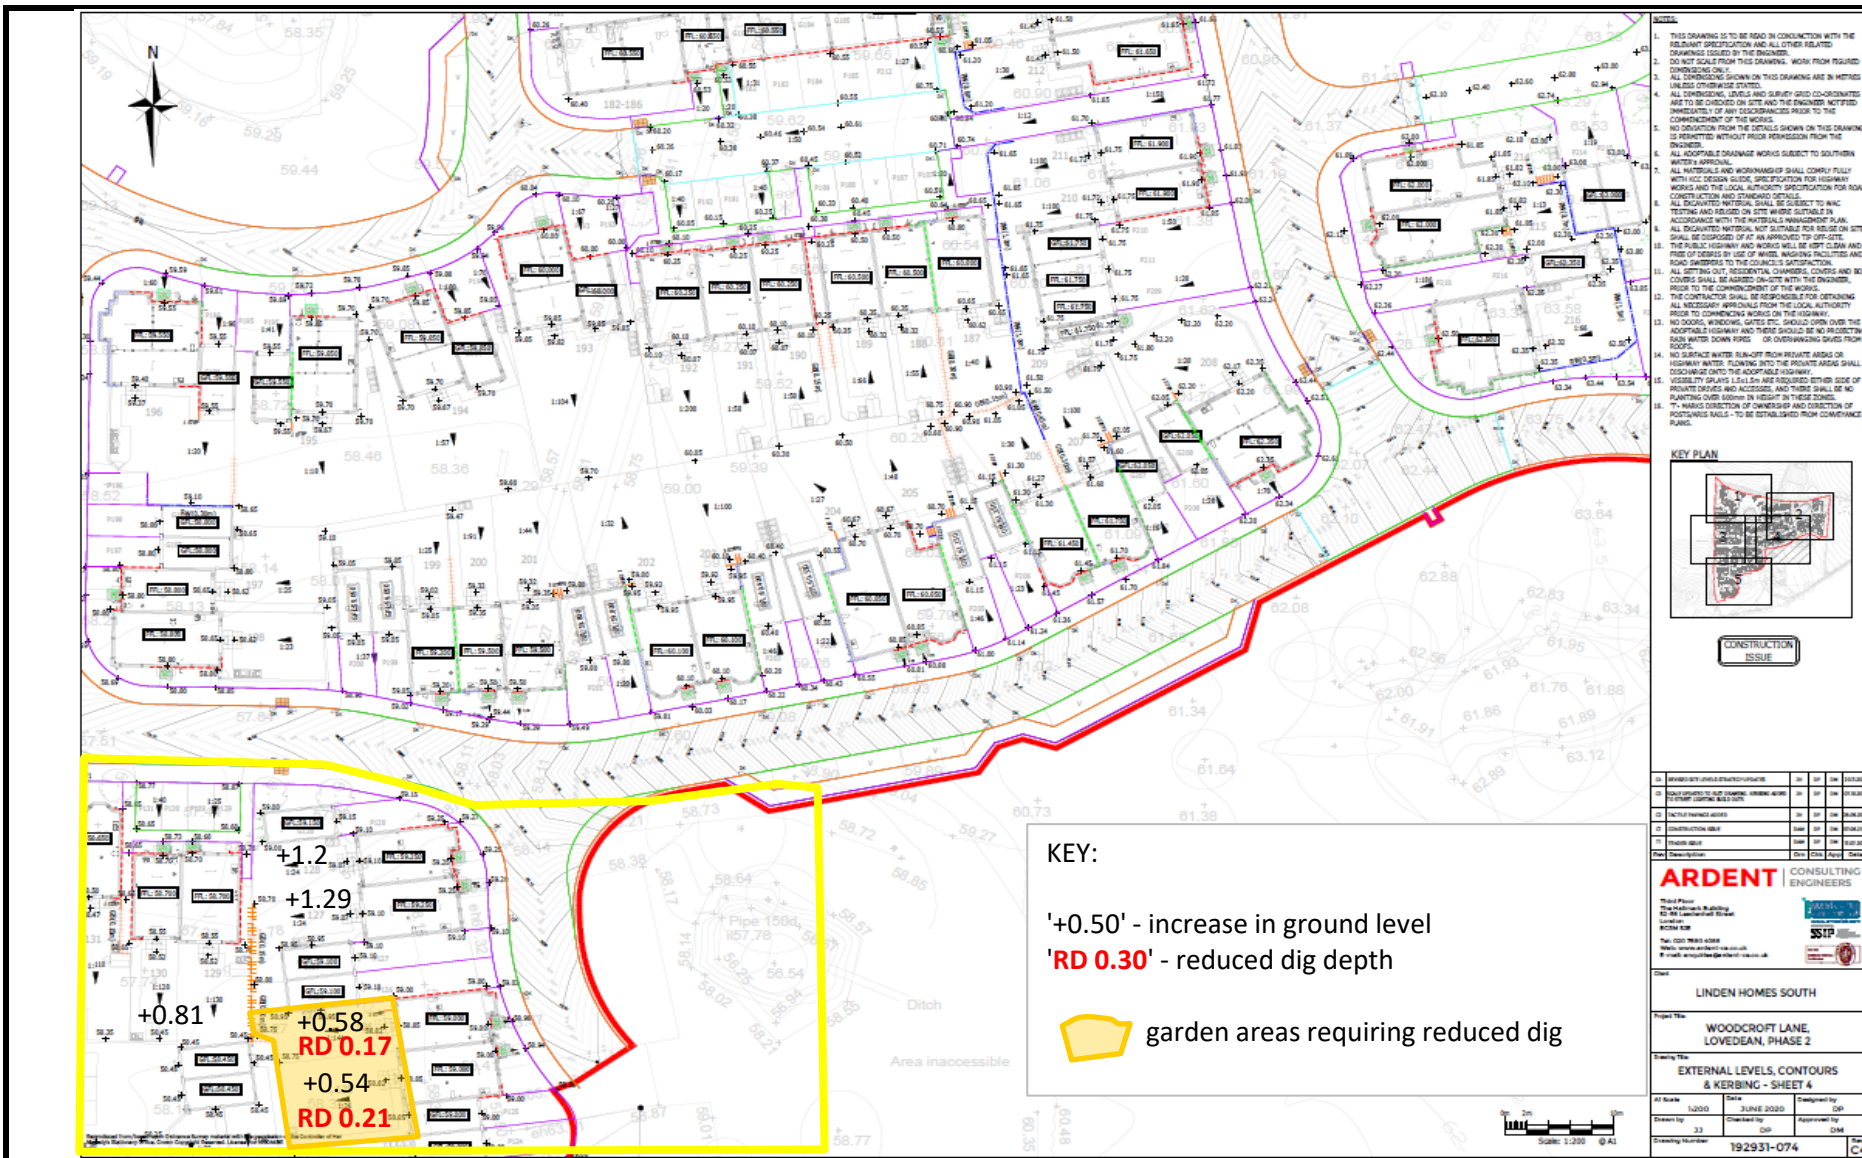


Project:	Woodcroft Farm Lovedean PO8 9QA	Title:	Development Levels Plan - Phase 3 Farmyard
Client:	Vistry Homes Southern	Geo-Environmental Services Ltd Unit 7 Danworth Farm, Cuckfield Road Hurstpierpoint, West Sussex BN6 9GL +44(0)1273 832972 www.gesl.net	
Ref No:	GE18761	Revision:	2
Drawn:	FG	Date:	17/12/2020
Figure:	14	Scale:	Not To Scale

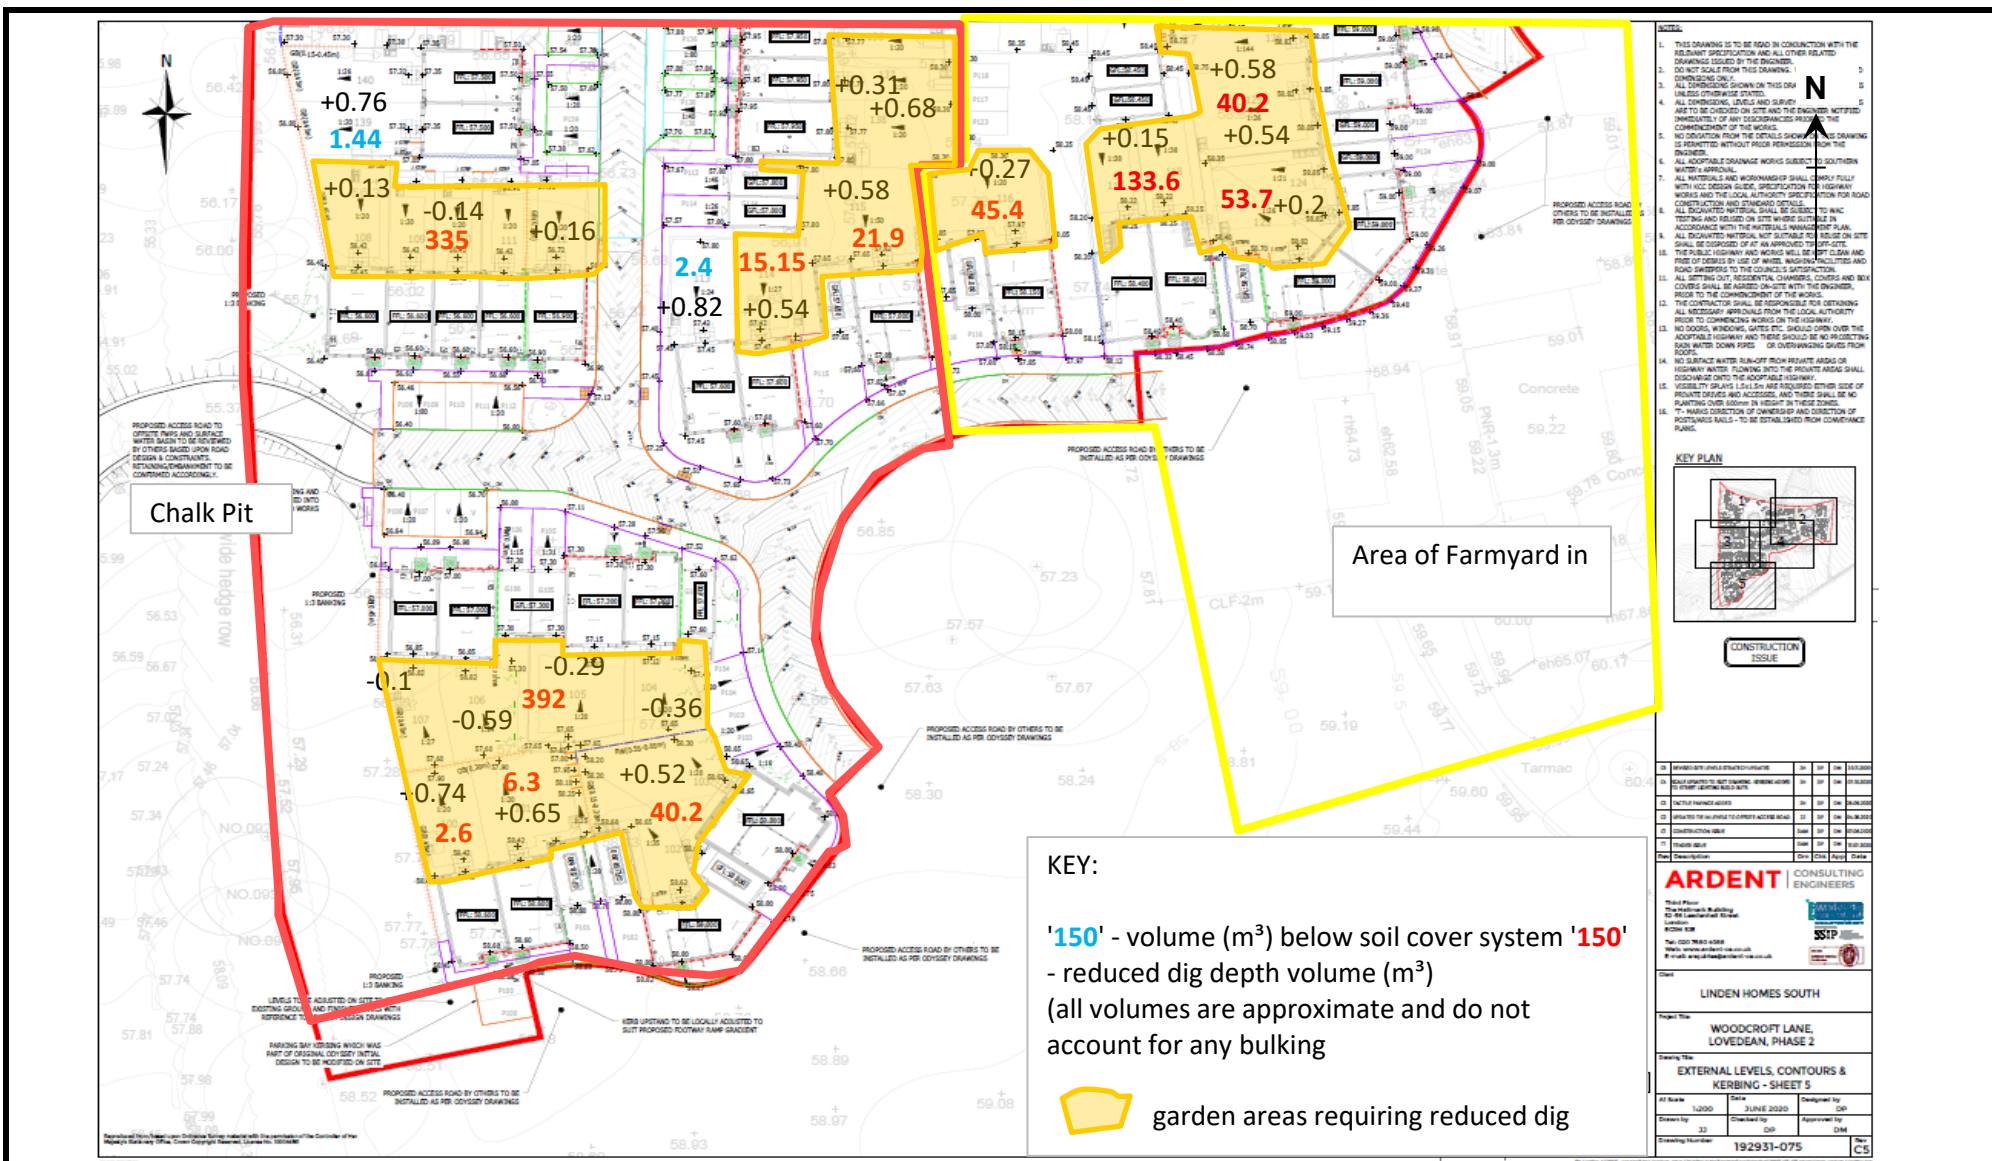

Project:	Woodcroft Farm Lovedean PO8 9QA	Title:	Remediation Strategy Plan - Phase 3 Farmyard and Chalk Pit Volumes
Client:	Vistry Homes Southern	Geo-Environmental Services Ltd Unit 7 Danworth Farm, Cuckfield Road Hurstpierpoint, West Sussex BN6 9GL +44(0)1273 832972 www.gesl.net	
Ref No:	GE18761		
Revision:	2		
Drawn:	FG	Date:	17/12/2020
Figure:	17	Scale:	Not To Scale

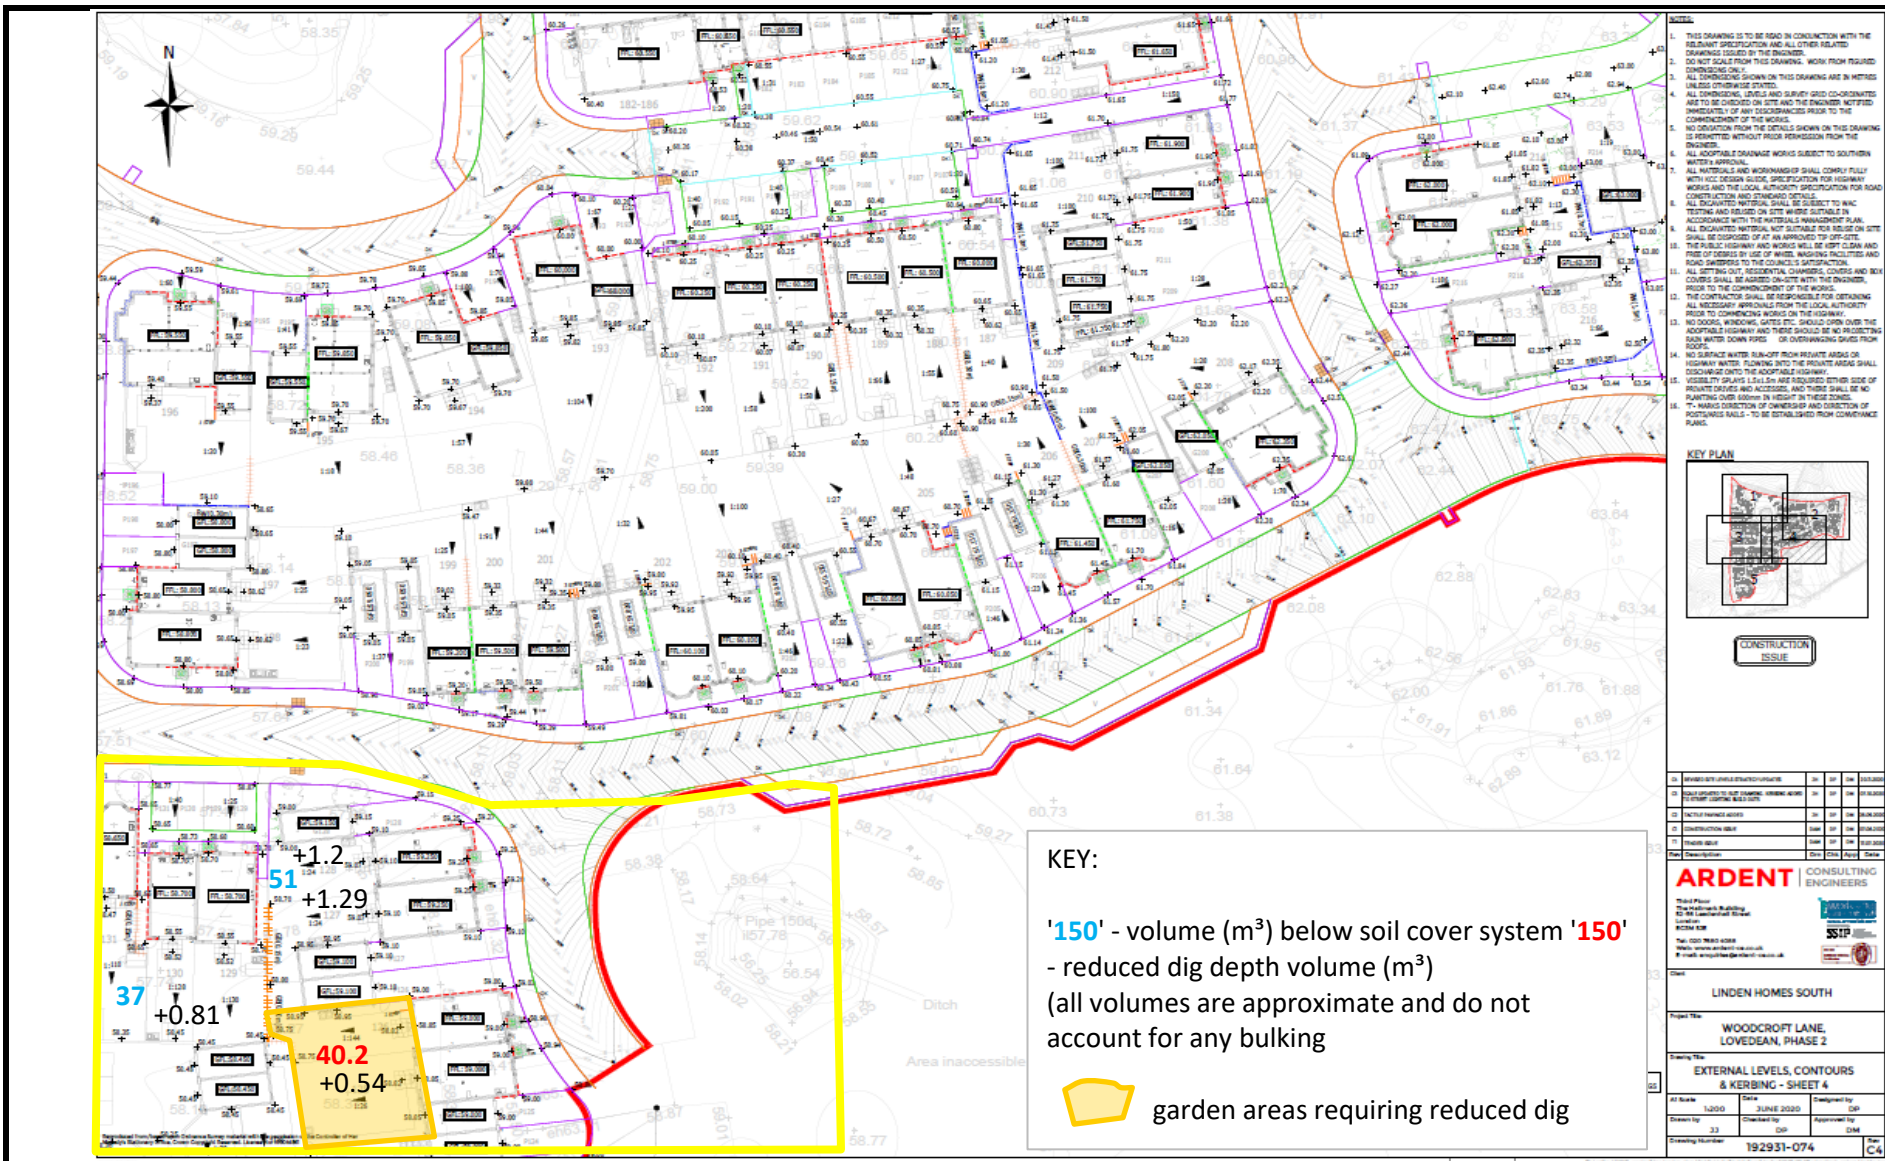

Project:	Woodcroft Farm Lovedean PO8 9QA	Title:	Remediation Strategy Plan - Phase 3 Farmyard Volumes
Client:	Vistry Homes Southern	Geo-Environmental Services Ltd Unit 7 Danworth Farm, Cuckfield Road Hurstpierpoint, West Sussex BN6 9GL +44(0)1273 832972 www.gesl.net	
Ref No:	GE18761	Revision:	2
Drawn:	FG	Date:	17/12/2020
Figure:	18	Scale:	Not To Scale

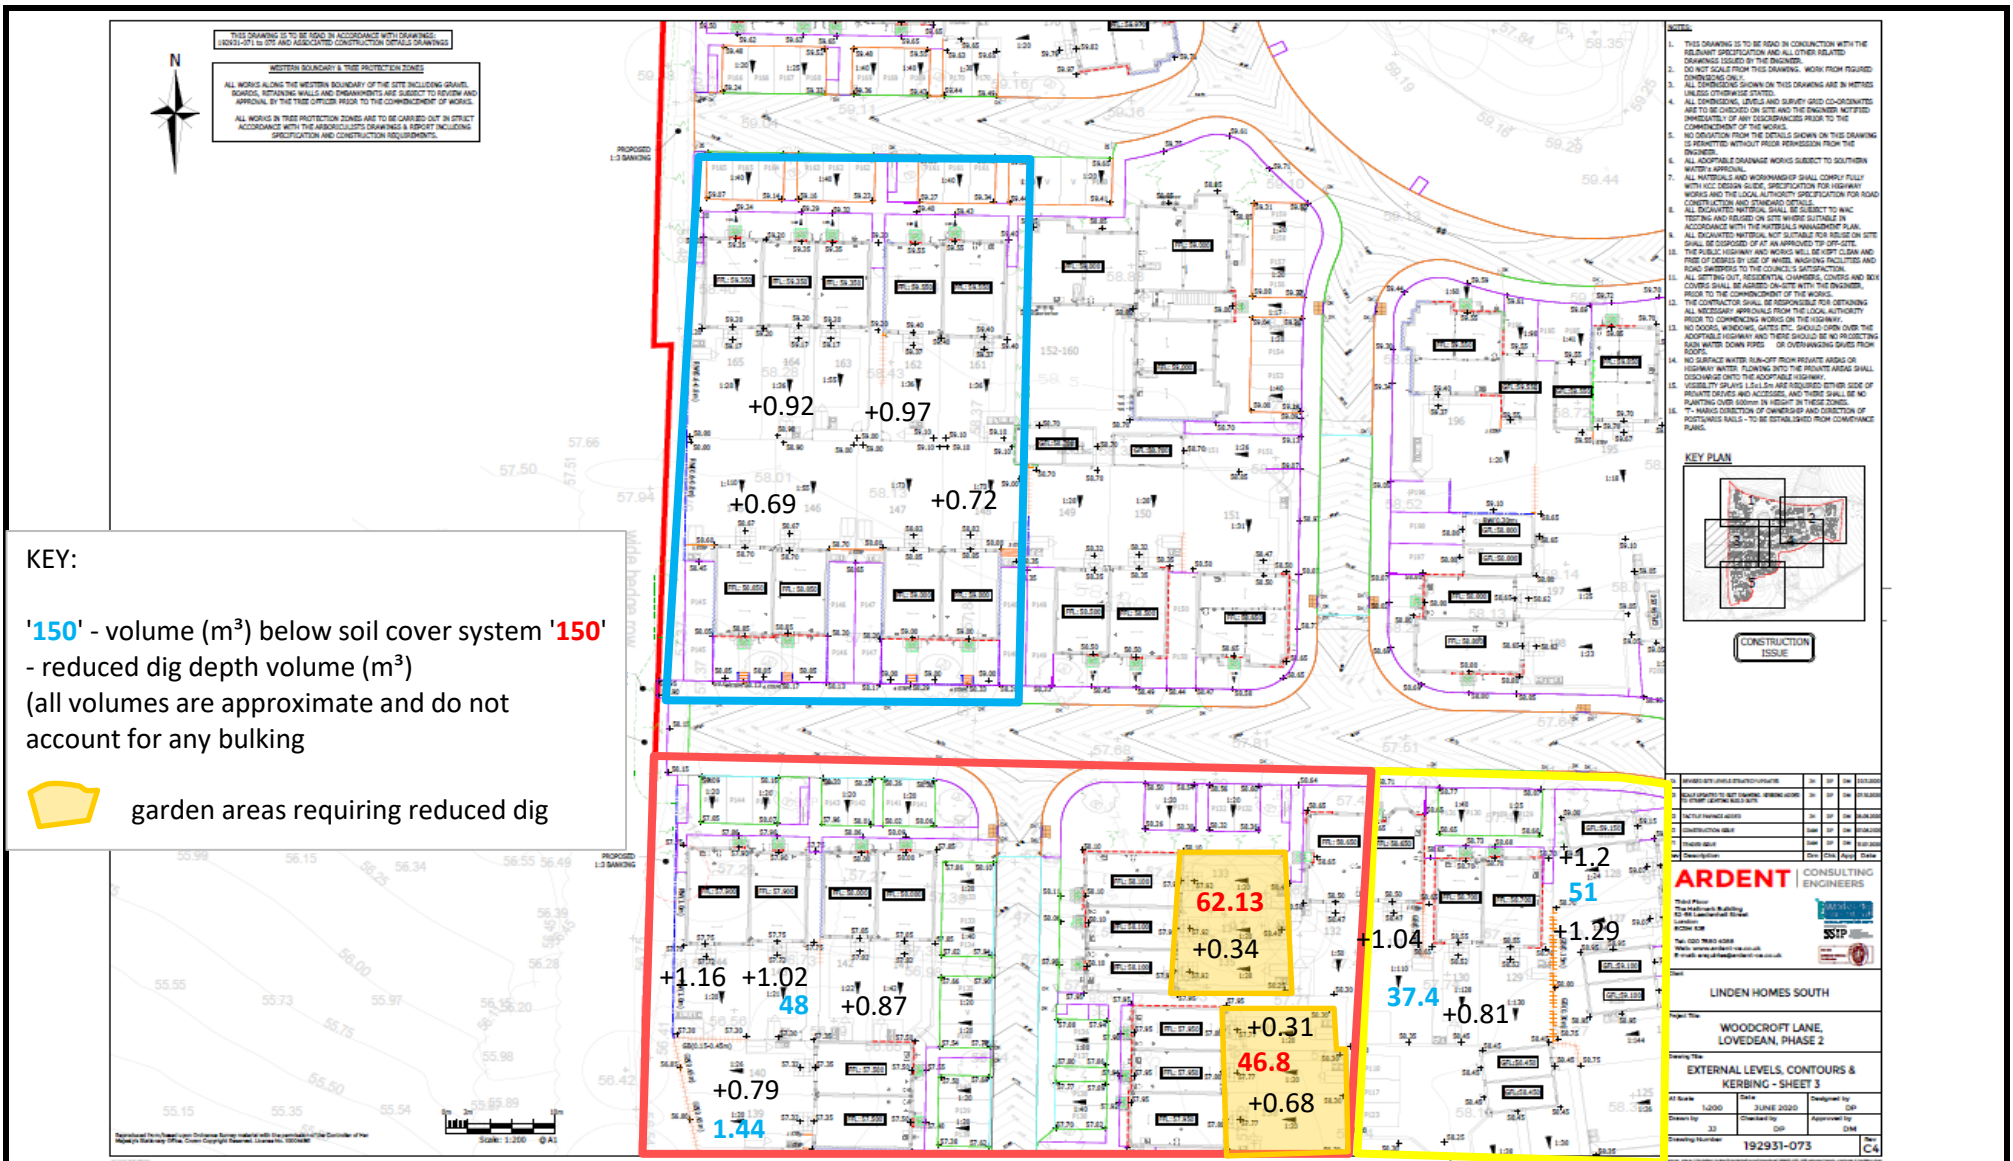

Project:	Woodcroft Farm Lovedean PO8 9QA	Title:	Remediation Strategy Plan - Phase 3 Horse Arena, Chalk Pit & Farmyard Volumes
Client:	Vistry Homes Southern	Geo-Environmental Services Ltd Unit 7 Danworth Farm, Cuckfield Road Hurstpierpoint, West Sussex BN6 9GL +44(0)1273 832972 www.gesl.net	
Ref No:	GE18761	Revision:	2
Drawn:	FG	Date:	17/12/2020
Figure:	19	Scale:	Not To Scale