


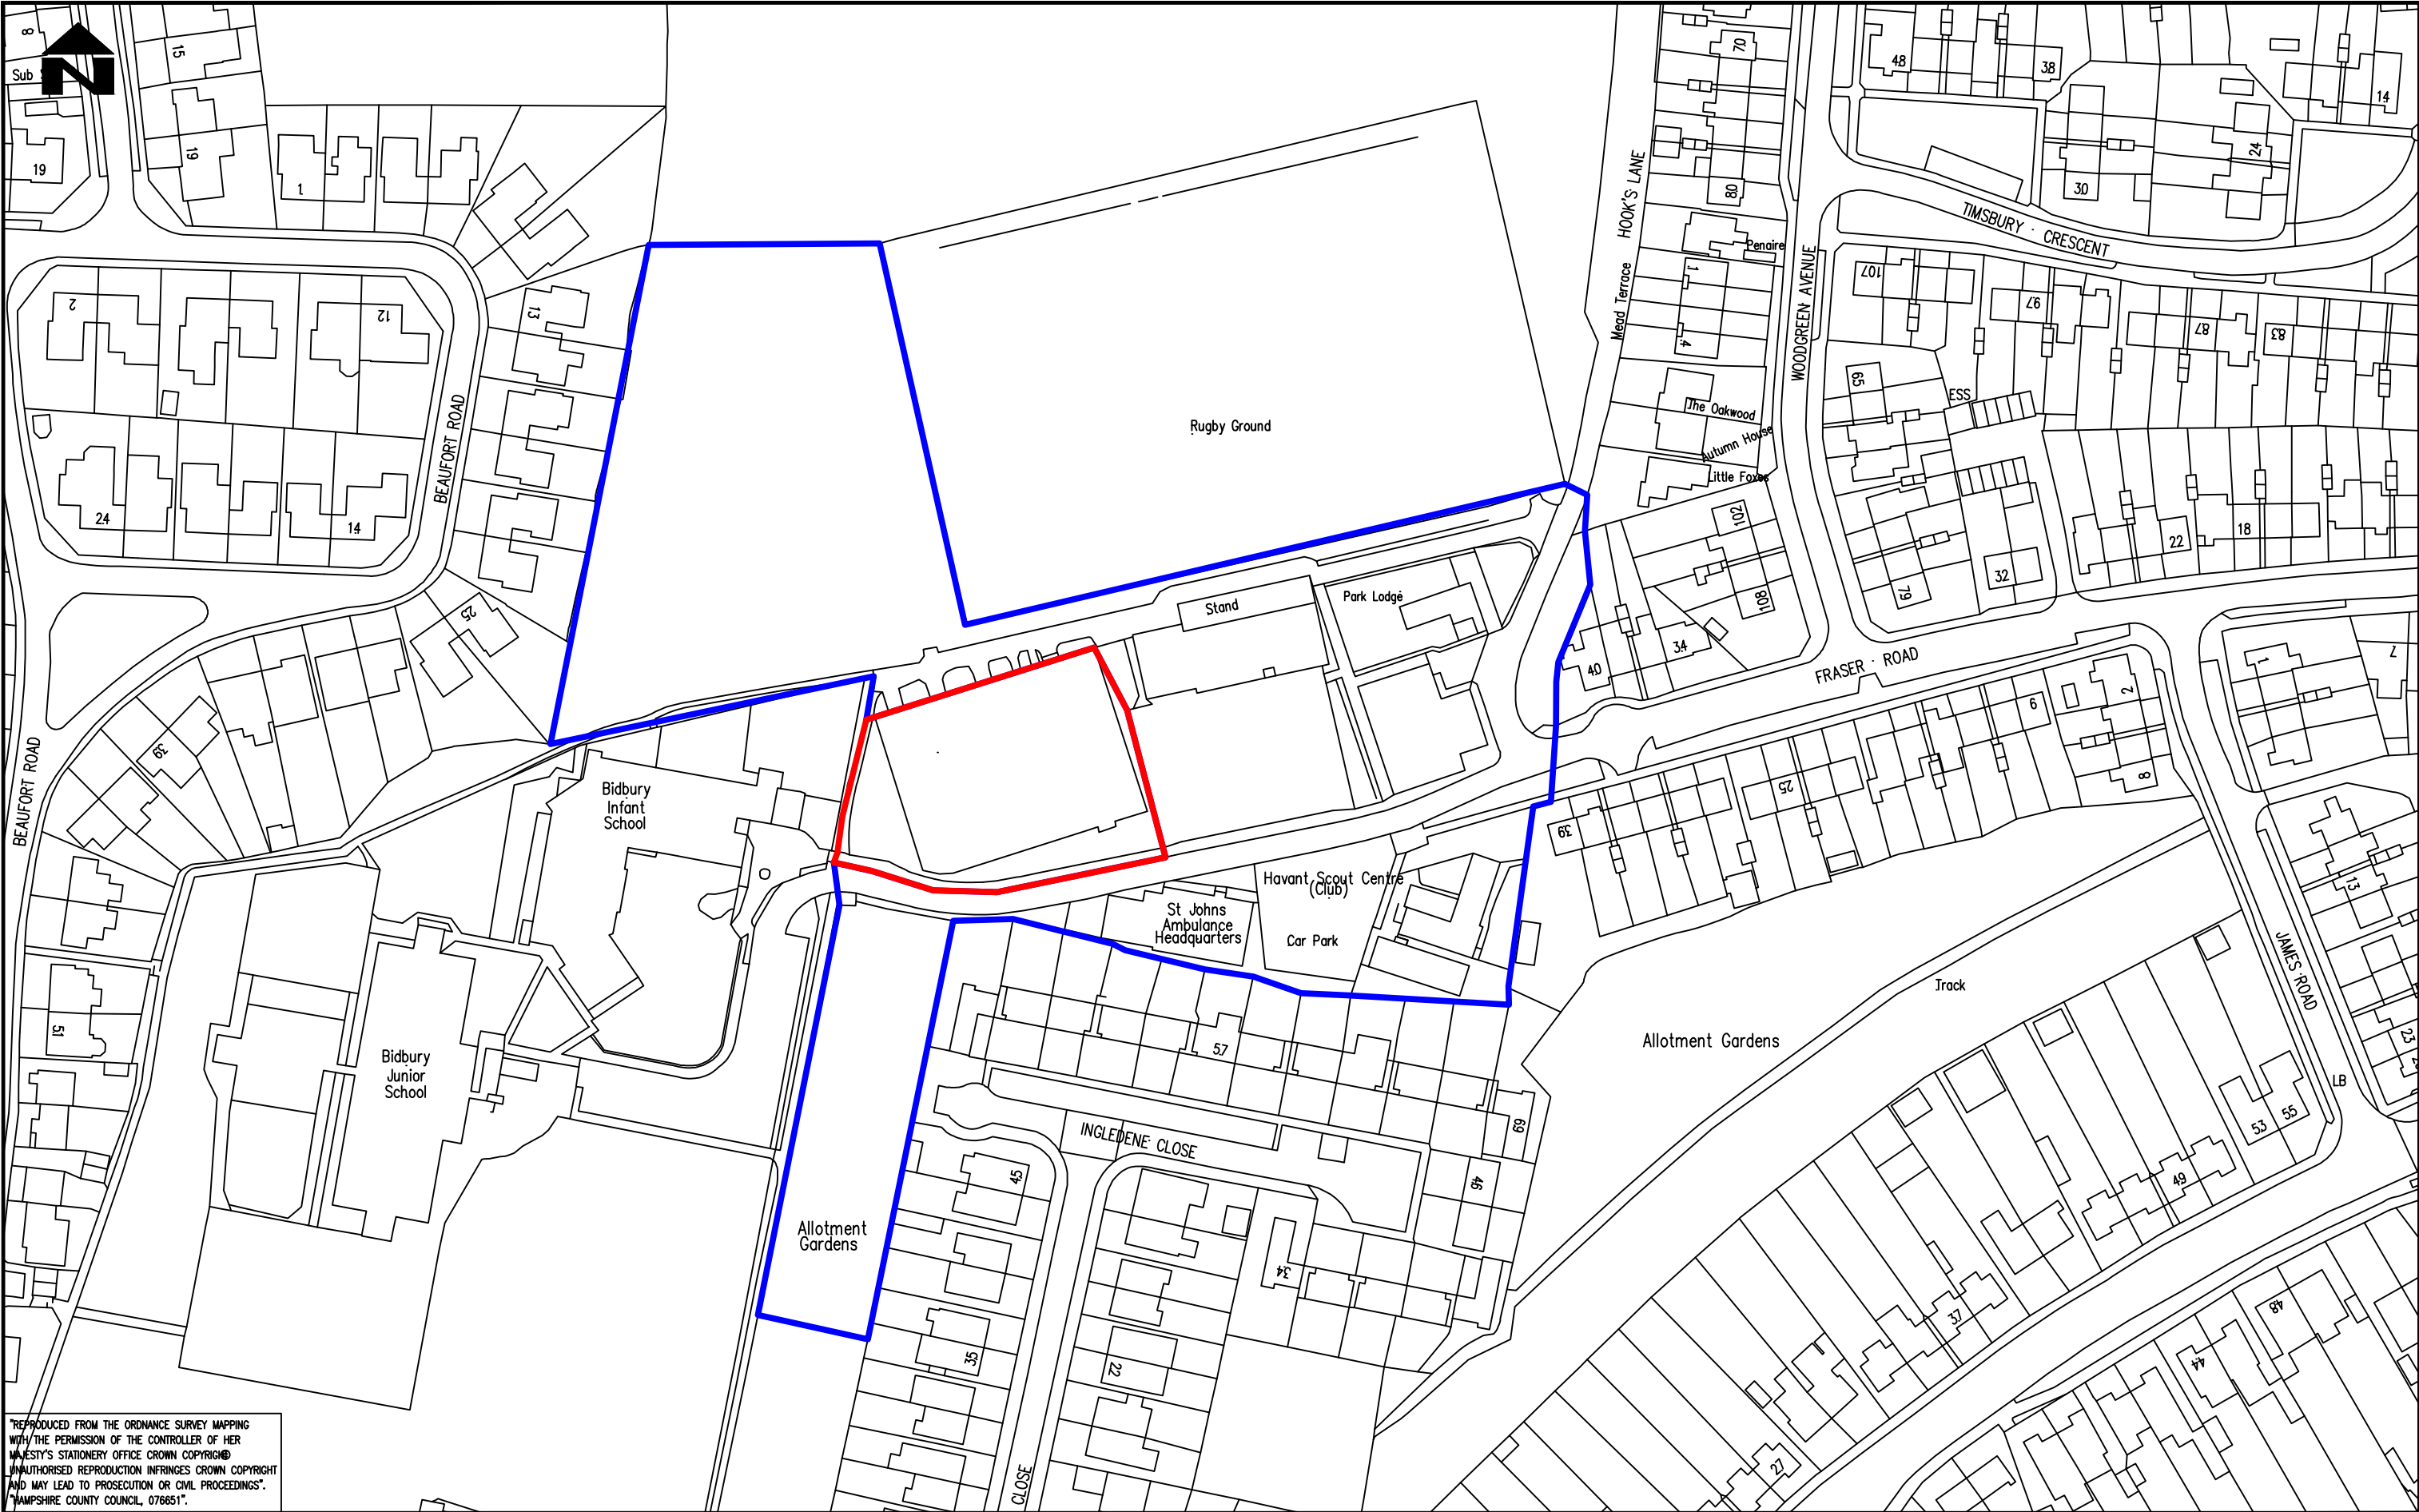

REPRODUCED FROM THE ORDNANCE SURVEY MAPPING
WITH THE PERMISSION OF THE CONTROLLER OF HER
MAJESTY'S STATIONERY OFFICE CROWN COPYRIGHT
UNAUTHORISED REPRODUCTION INFRINGES CROWN COPYRIGHT
AND MAY LEAD TO PROSECUTION OR CIVIL PROCEEDINGS".
HAMPSHIRE COUNTY COUNCIL, 078651".

REV	AMENDMENTS	DATE	CAD	CHKD	APPD

Havant
BOROUGH COUNCIL
Planning
Civil Engineering and Landscape

Public Service Plaza
Civic Centre Road
Havant, Hants. PO9 2AX
Telephone: (023) 9247 4174
Email: customer.services@havant.gov.uk
Internet: www.havant.gov.uk

DESIGNER AH	SCHEME HAVANT RUGBY CLUB MUGA CAR PARK CONVERSION		DRAWING TITLE Location Plan (Revised)		
CAD AH	JOB No. SCALE @ A3 1:1250		DATE 01.11.2012	SHEET NUMBER	REV
CHECKED	APPROVED		DRAWING NUMBER 2019_19/008		