


1

Parking Plan

1 : 200

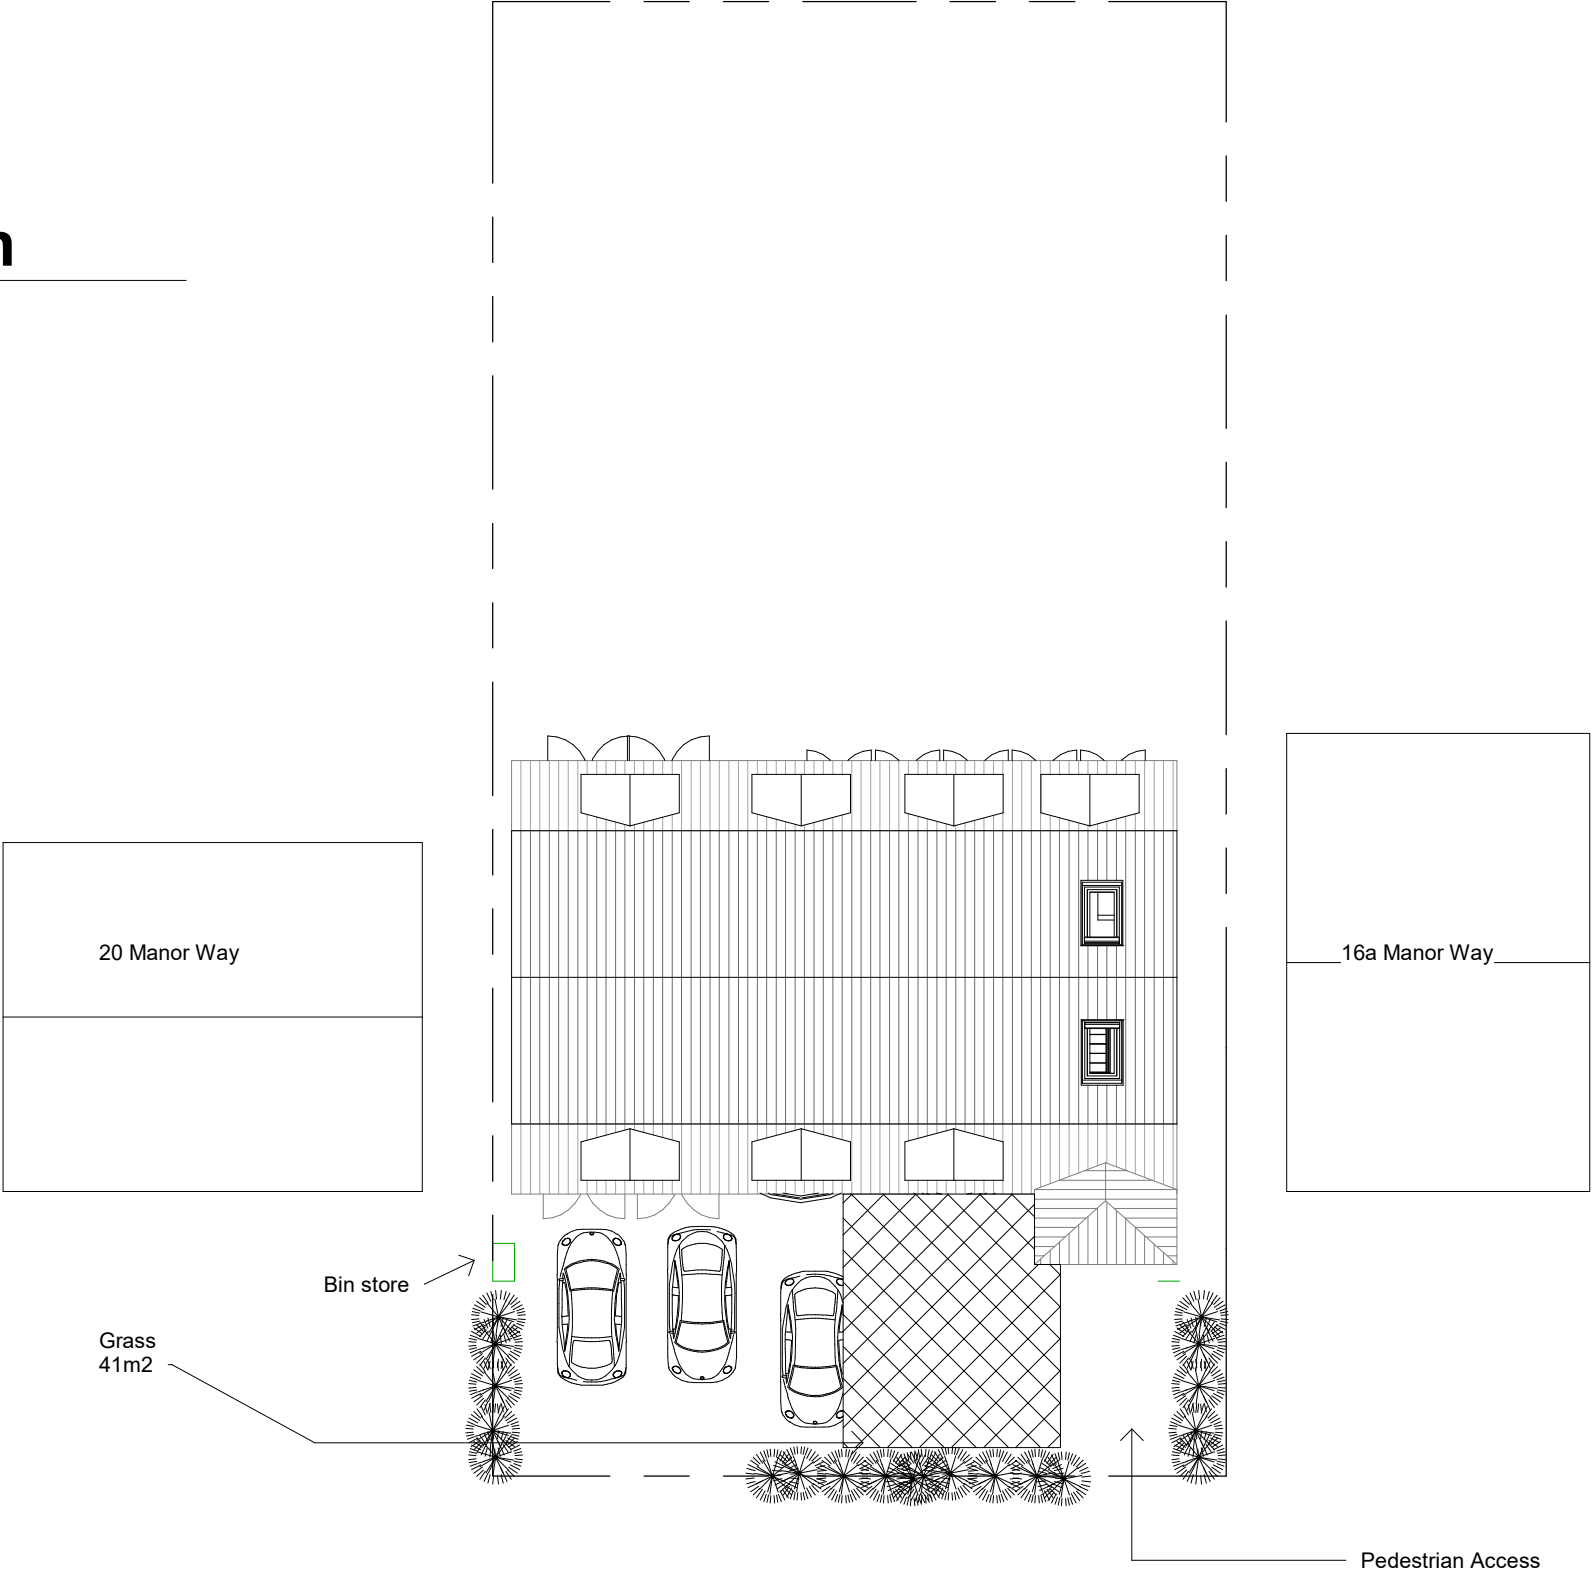

1:500										100
1:200										20
1:100										10
1:50										5

PROJECT	18 Manor Way		CLIENT Crassweller		
	SHEET Parking Plan		Date 3rd Dec 2018	Scale (@ A3) 1 : 200	
		Drawn by SW	DRAWING NUMBER P105a		REV
		Checked by SR			



1

Street Scene

1 : 200

1:500										100
1:200										20
1:100										10
1:50										5

pd

parkers

executive

design

All measurement to be checked on site prior to any commenment
(C) Copyright of Parkers Design (Southern) Limited. Any reproduction of these drawings will require written authority from the copyright owner.

Parkers Design Limited - The Studio @ 90, PO9 2PR

www.pexd.co.uk - info@pexd.co.uk - 07776 008822

PROJECT	18 Manor Way		CLIENT		Crassweller	
			Date	3rd Dec 2018	Scale (@ A3)	1 : 200
SHEET	Street Scene		Drawn by	SW	DRAWING NUMBER	
			Checked by	SR	P108	REV