



1 Nutbourne Road,
Hayling Island

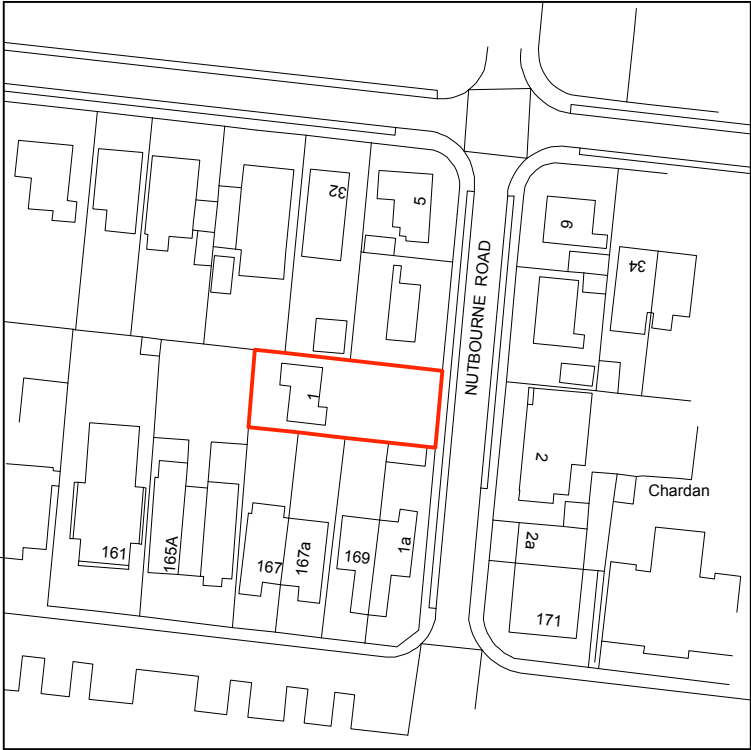


Ordnance Survey, © Crown Copyright 2015. All rights reserved. Licence number 100022432

Site Location Plan
scale 1:1250

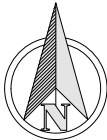

Block Plan
scale 1:500

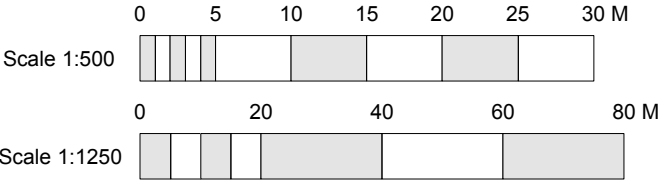

<u>Notes</u>	<u>Drawing Title</u> Site Location Plan & Block Plan	 SOUTH EAST ARCHITECTURAL SERVICES LTD tel (01227) 283100 info@seas.me.uk www.seas.me.uk	
	<u>Project</u> Proposed Redevelopment of 1 Nutbourne Road, Hayling Island, Hampshire, PO11 9RT	<u>Drawing No.</u> 19/2411 /PL/SLP	<u>Rev</u>
		<u>Scale</u> 1:500 & 1:1250 at A4	<u>Date</u> Nov' 2020