


18 Manor Way Block and Location Plan

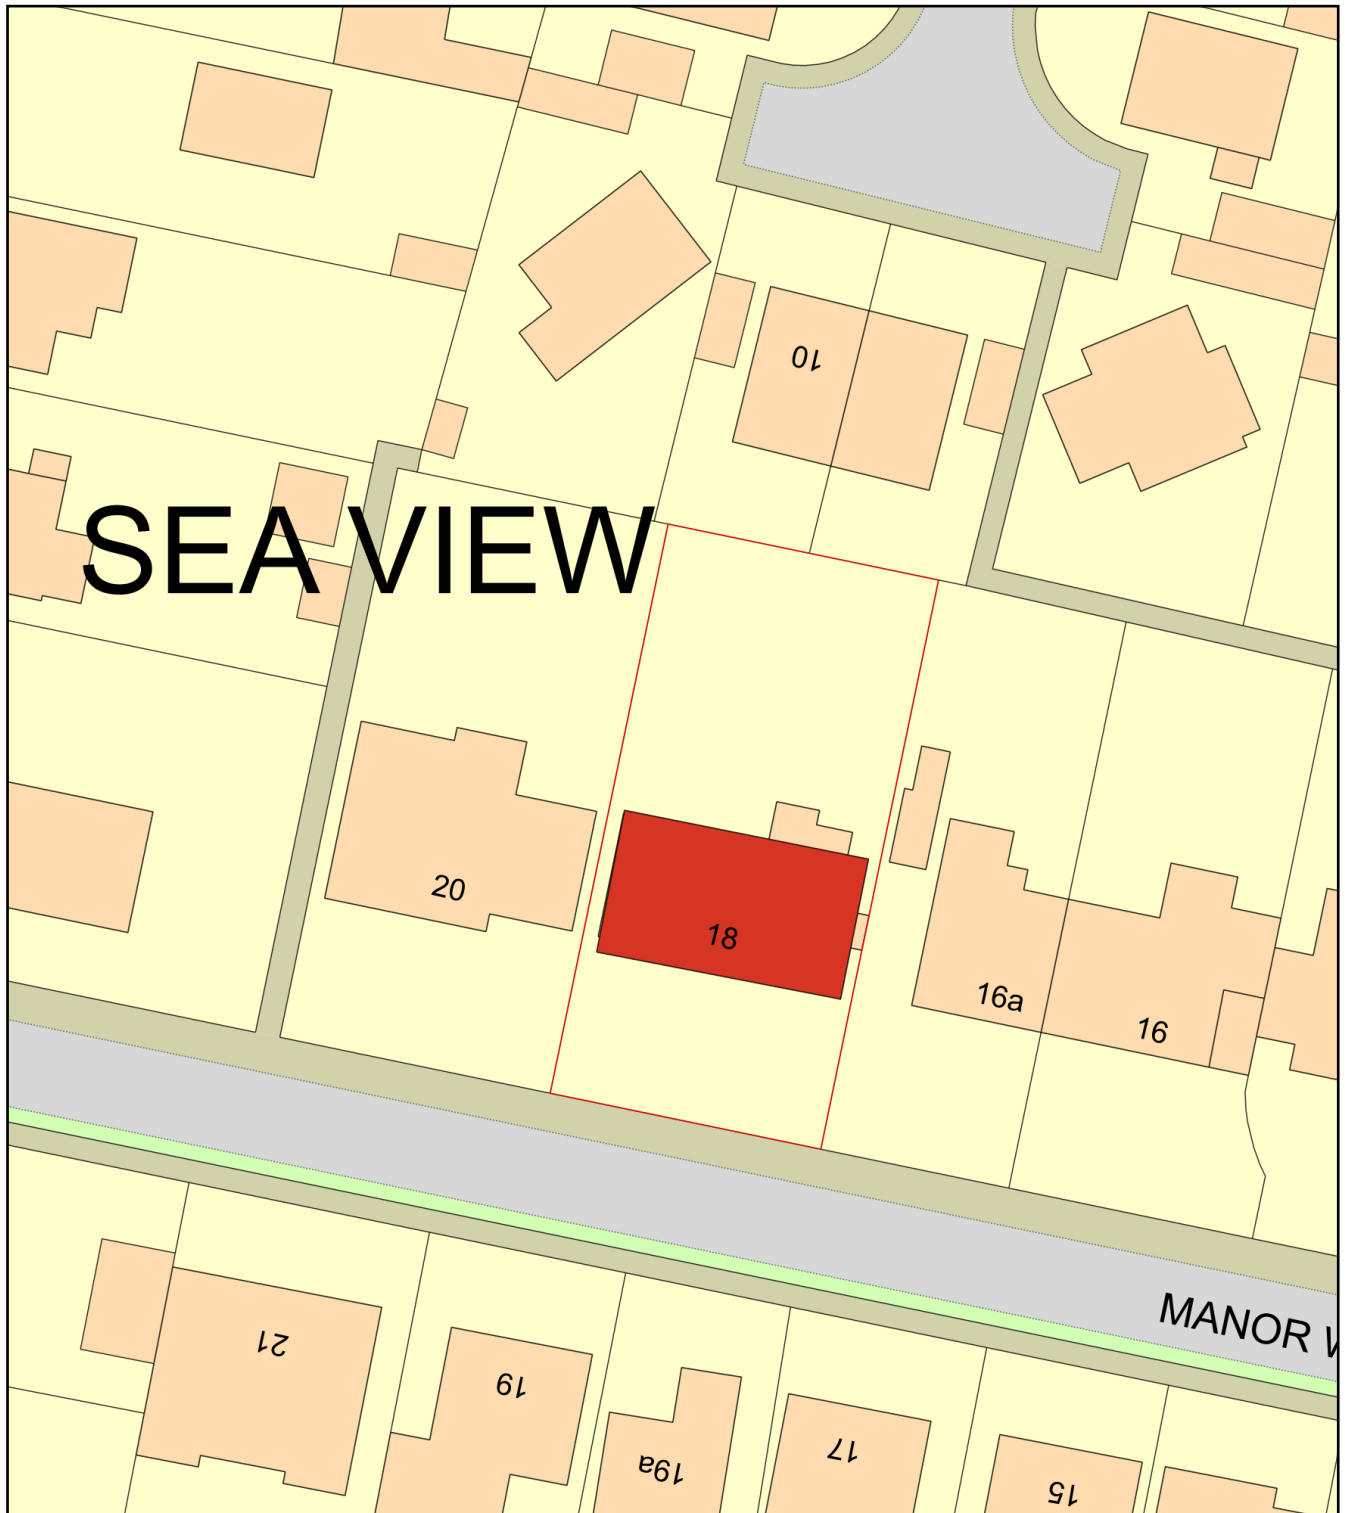

Plan Produced for: Super Excel Investments

Date Produced: 22 Jan 2019

Plan Number/Project ID: TQRQM19022152635675

Scale: 1:500 @ A4