


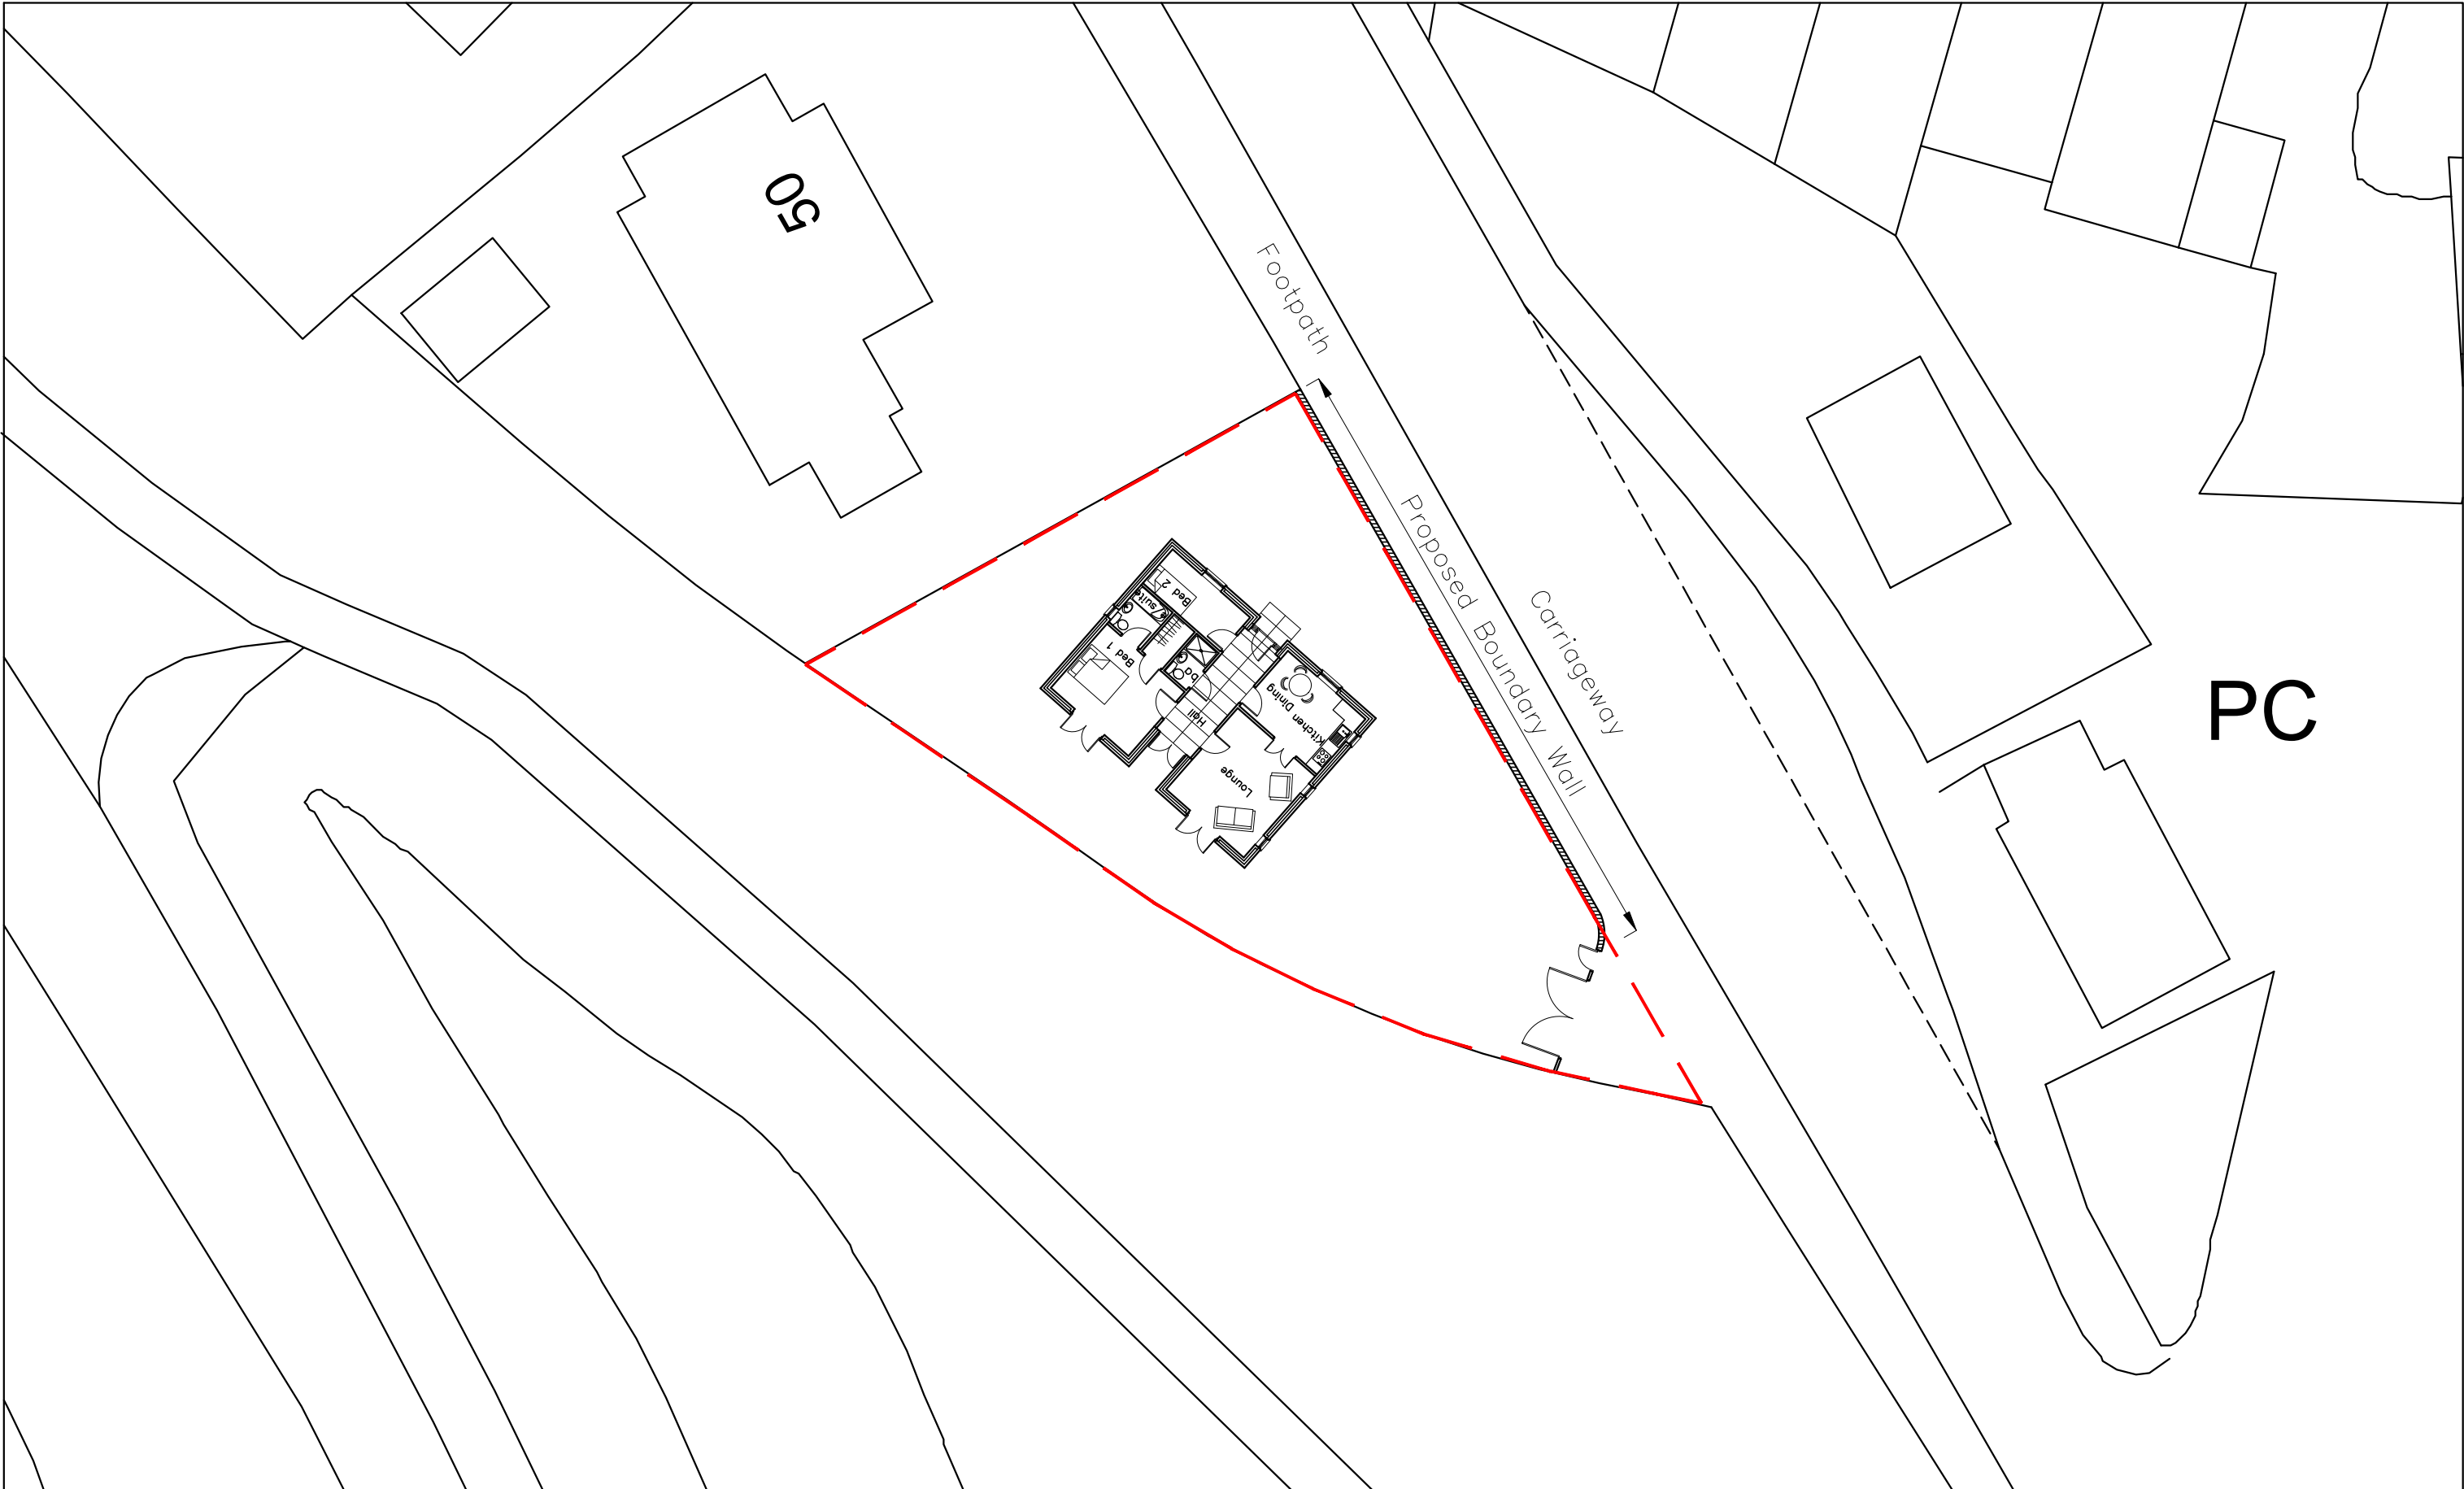

The Boathouse, 50A, Langstone Rd, Langstone PO9 1RF	Proposed Boundary Wall Site Plan		 Critchley Architecture And Design Ltd. Contact: 02392 474 919 info@caad.online The Old Brewery, 15E South Street, Havant, PO9 1BU		Scale A1=1:125, A3=1:250 Drawn MHC Date 10/11/20
	Revisions	a) Note/Date/Initial b) c) d)			20094-102 ⁰
			50m		100m