

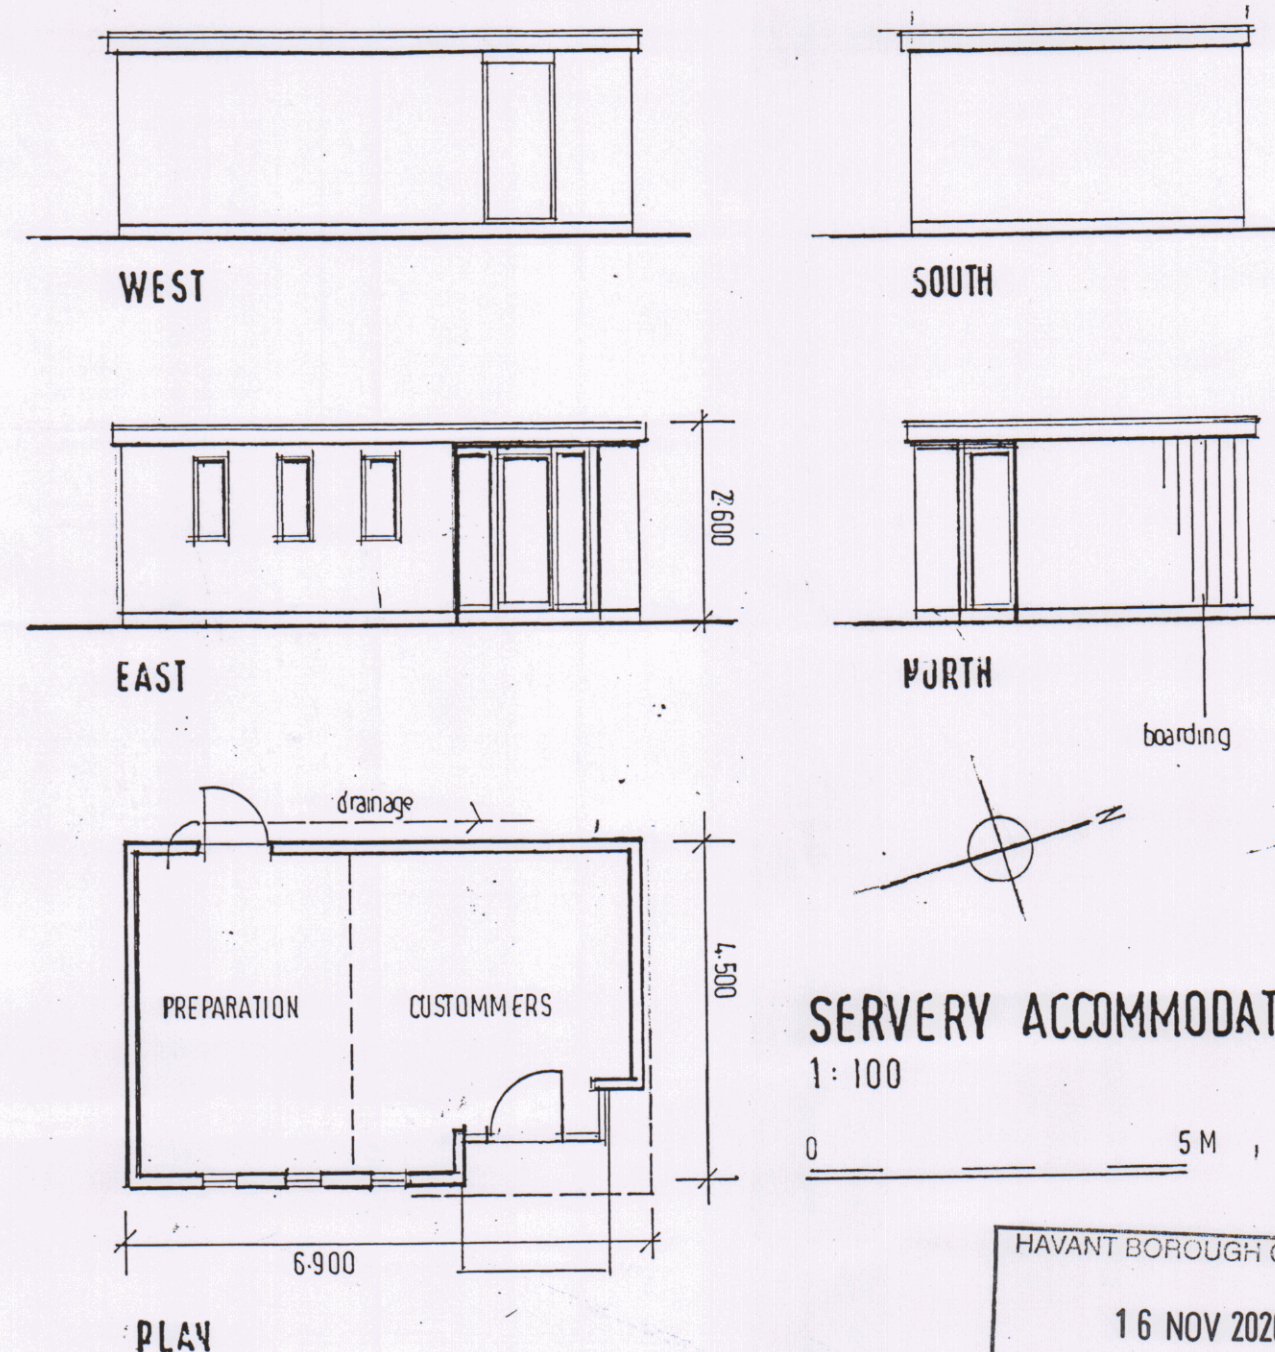
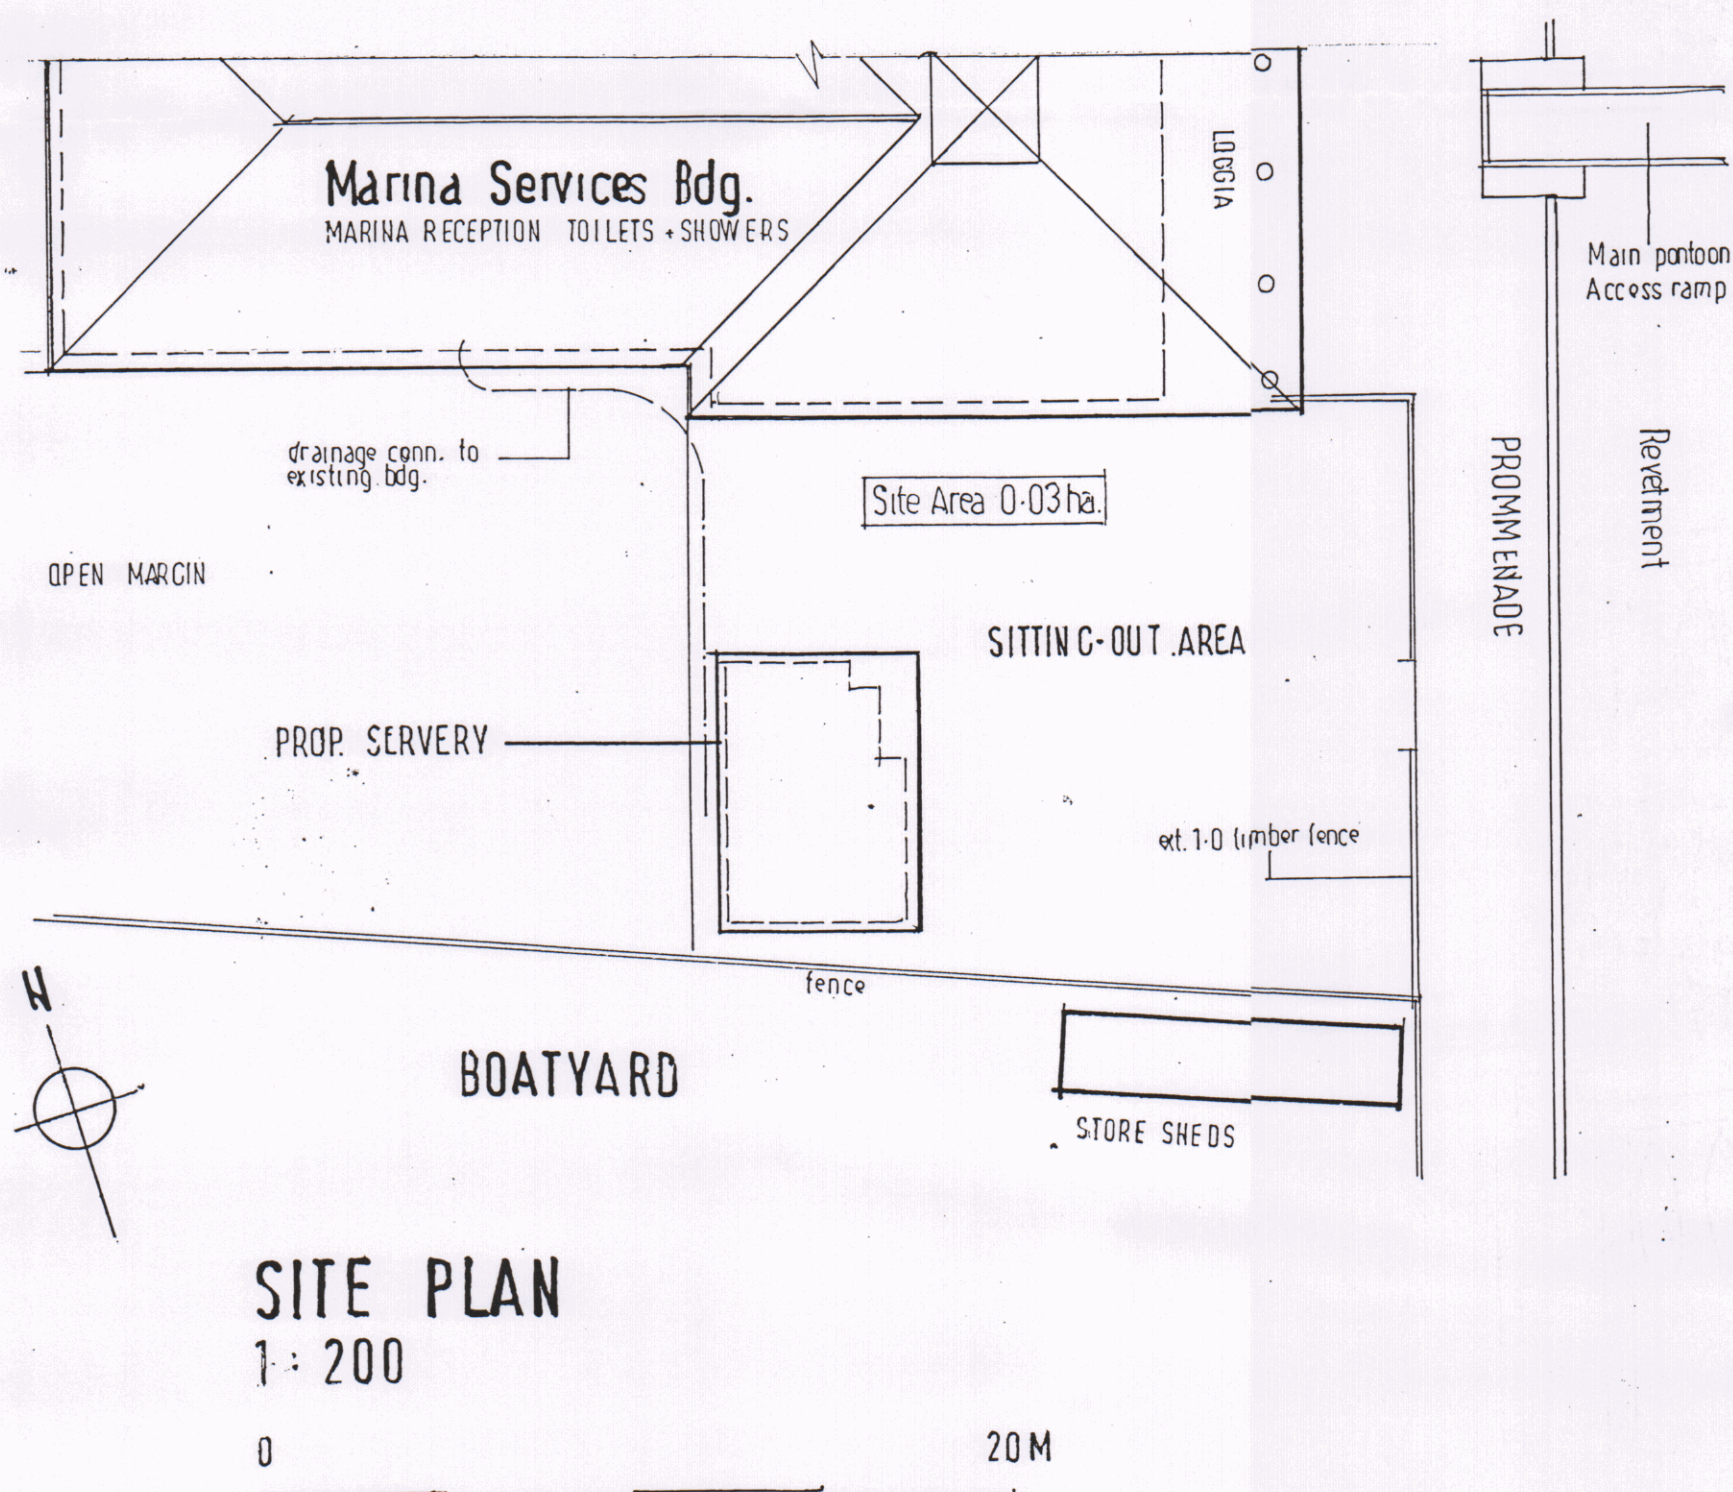


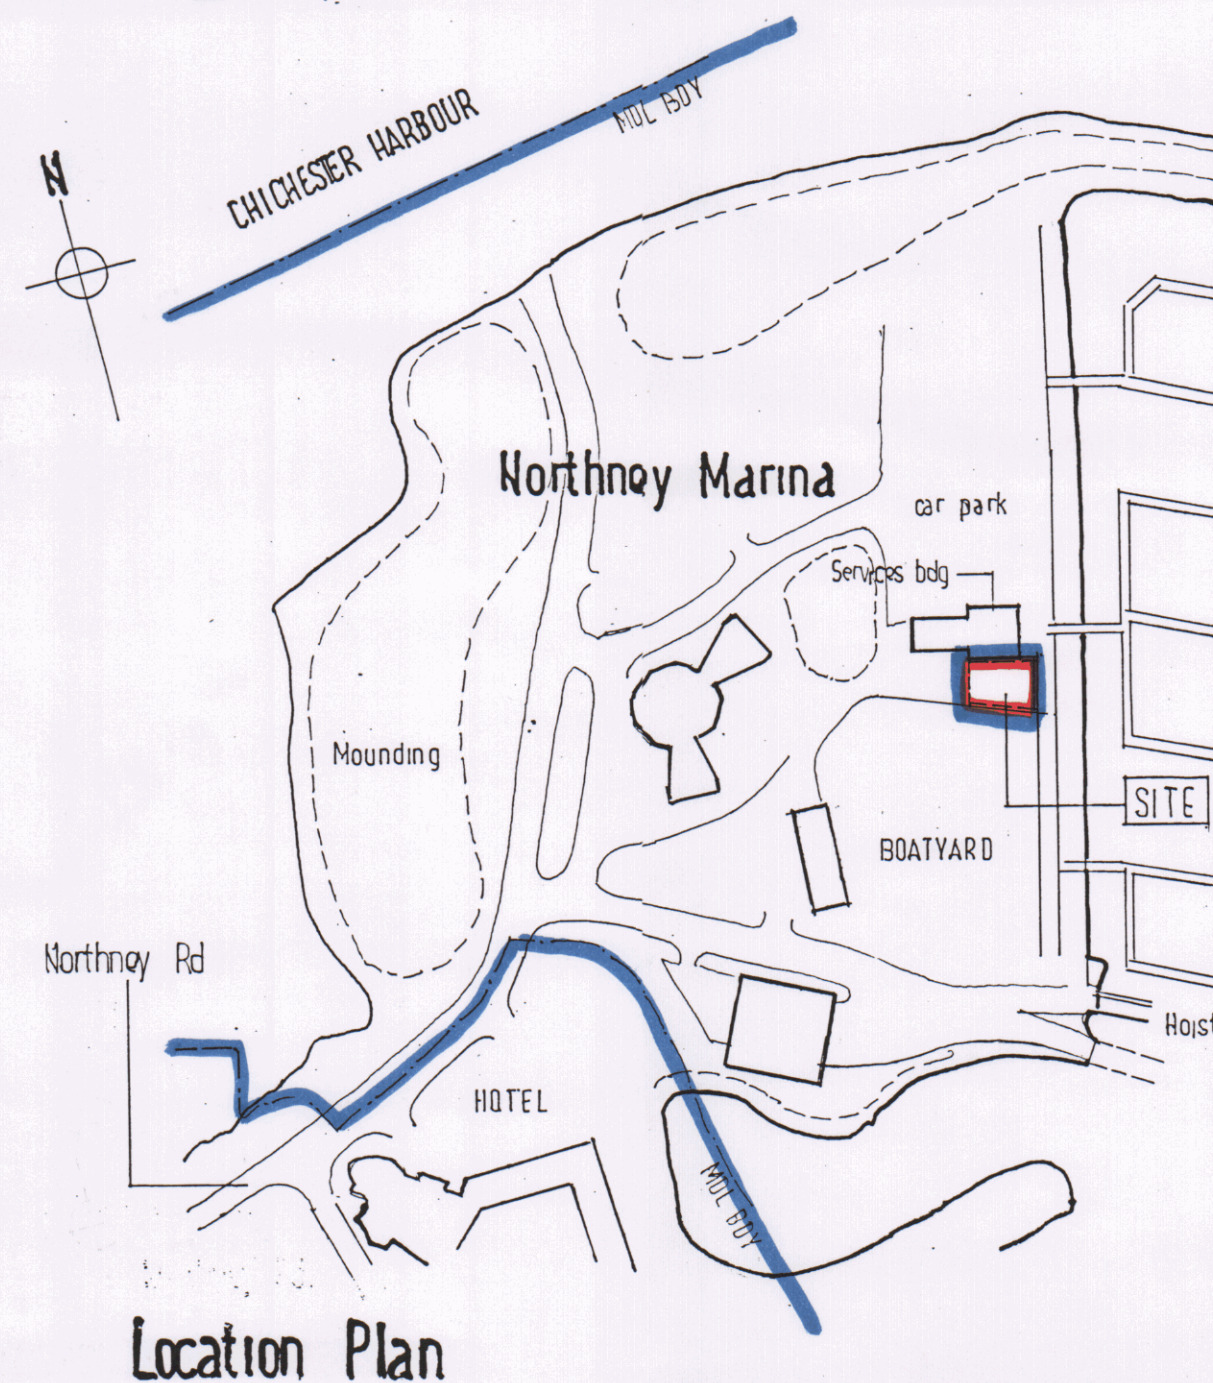

This drawing is the copyright of the Architect and should not be copied or reproduced without the written consent of the Architect. Use written dimensions only and do not scale.

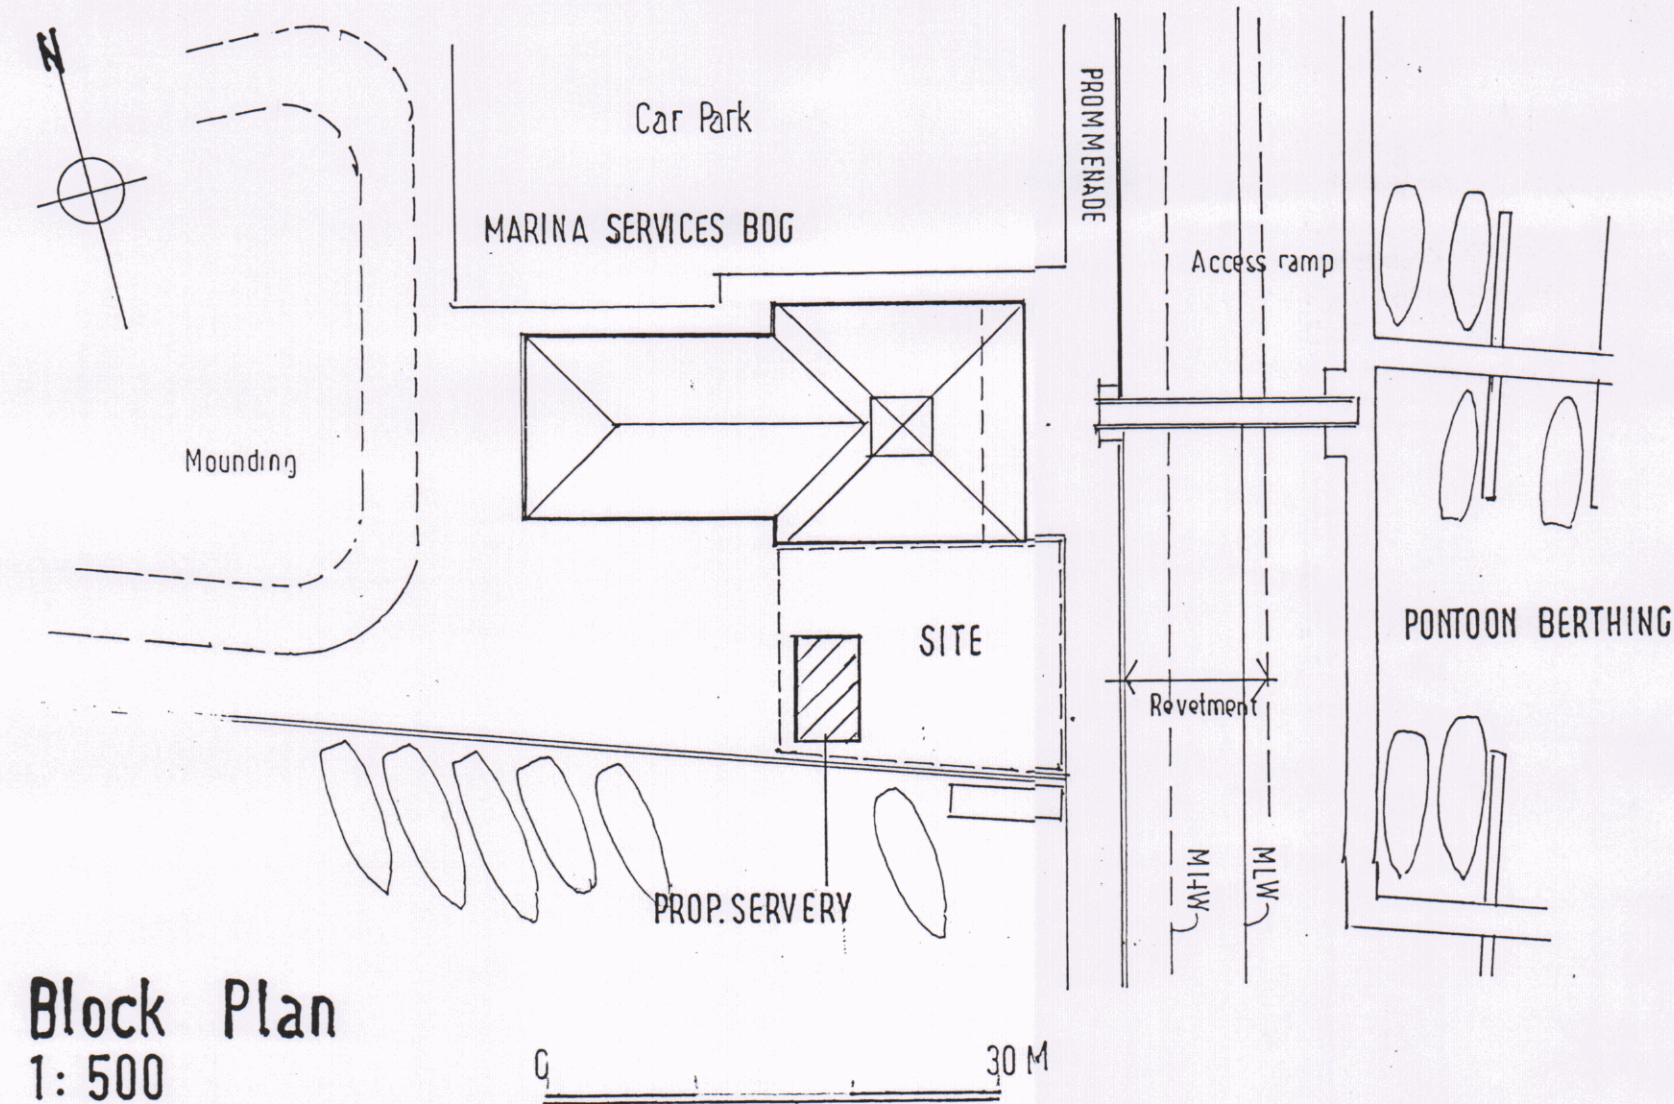

MARINA DEVELOPMENTS

project
REFRESHMENT FACILITY
Northney Marina
Hayling Island

title
SCHEME DETAILS

CANFORD CLIFFS ARCHITECTS
68 SPRINGDALE ROAD
BROADSTONE DORSET BH18 9BY
01202 698161

scale date 11. 2020

project no	drg no	rev
2907	1	

HAVANT BOROUGH COUNCIL
16 NOV 2020
RECEIVED