


DO NOT SCALE. All dimensions to be checked on site and Architect to be notified of any discrepancies prior to commencement


DESIGNER'S RISK ASSESSMENT
Construction (Design and Management) Regulations 2015

RESIDUAL RISKS:

REF:	DESCRIPTION	DATE:
------	-------------	-------

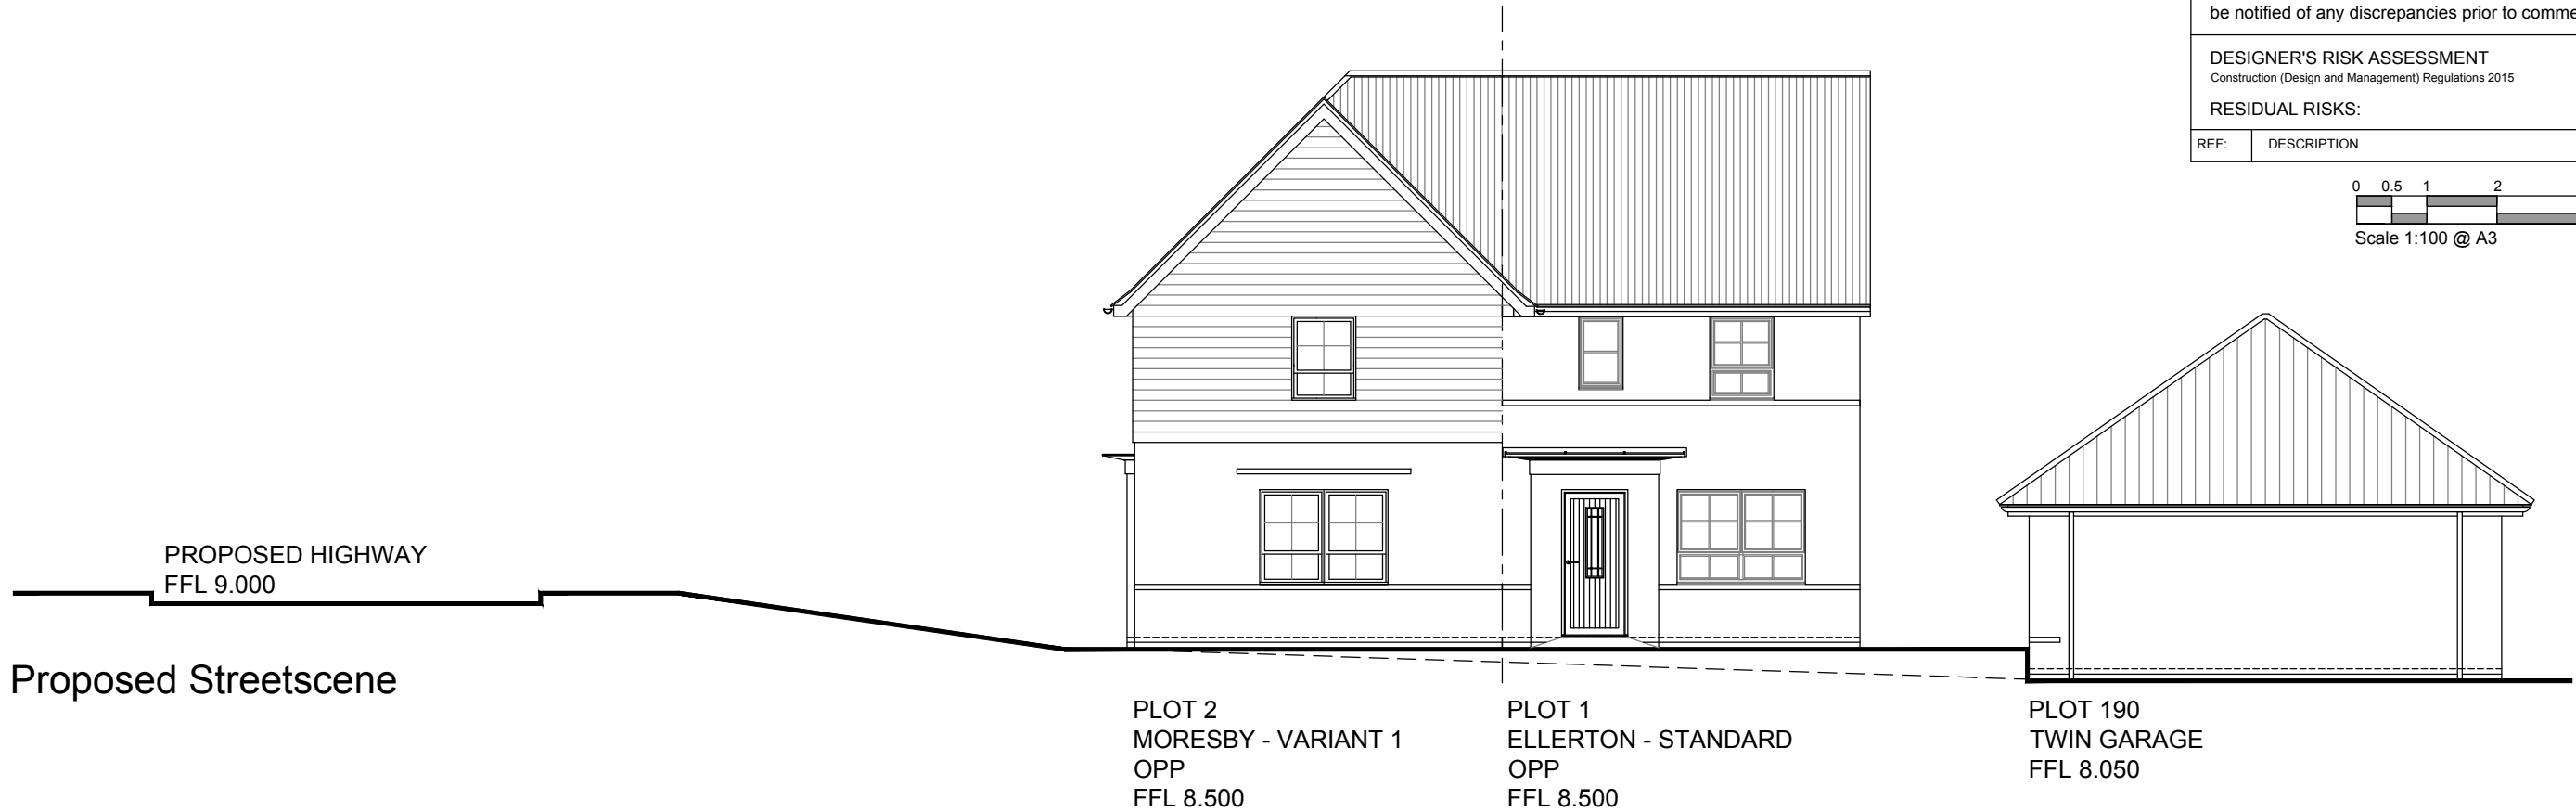

Proposed Streetscene

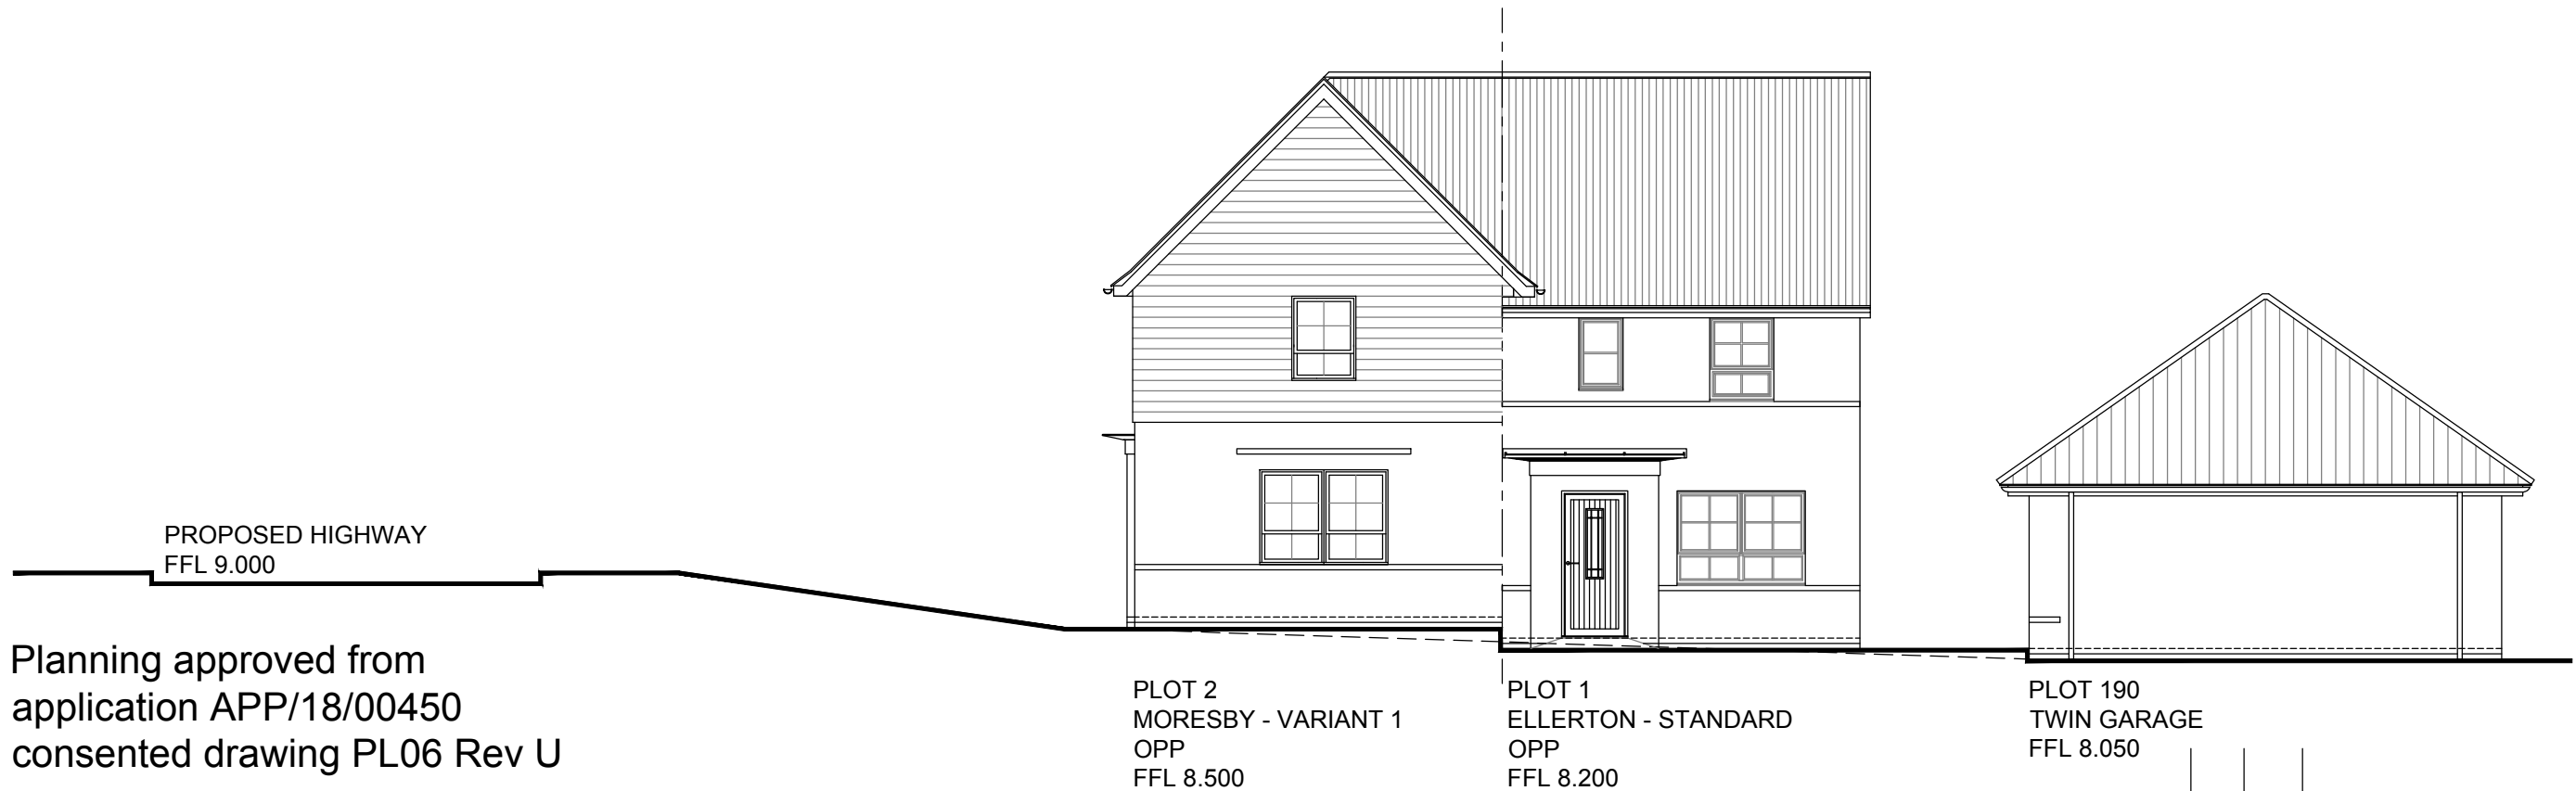

Planning approved from
application APP/18/00450
consented drawing PL06 Rev U

REVISION	DATE	DESCRIPTION	CHECKED



IDPartnership Northern, St Jude's, Barker Street,
Shieldfield, Newcastle upon Tyne, NE2 1AS

T: +44 (0)191 261 4442
W: idpartnership.com
E: info@idpartnership-northern.com

Copyright: IDPartnership Northern

JOB / CLIENT / DRAWING TITLE

Forty Acre Farm,
for BDW Southampton

PROJECT
ARCHITECT KD

DRAWN BY
KT

CHECKED
IDP

SCALE
1:100 @ A3

DATE
November 2020

JOB / CLIENT / DRAWING TITLE

Non Material Amendment submission
for raising finished floor level of plot 1

PROJECT NO.
N81:2393

DRAWING NO.
404

DRAWING STATUS

PLANNING

DRAWING
REVISION

P1