




COPYRIGHT ©
Details of this drawing are the copyright of Inspire Design Ltd and must not be reproduced or copied without prior written consent.

REVISIONS		
Rev	Description	Date
A	LAYOUT UPDATED	14.10.20
B	NORTHERN BOUNDARY TREATMENT INDICATED.	14.10.20

BEDHAMPTON ROAD

BELMONT GROVE

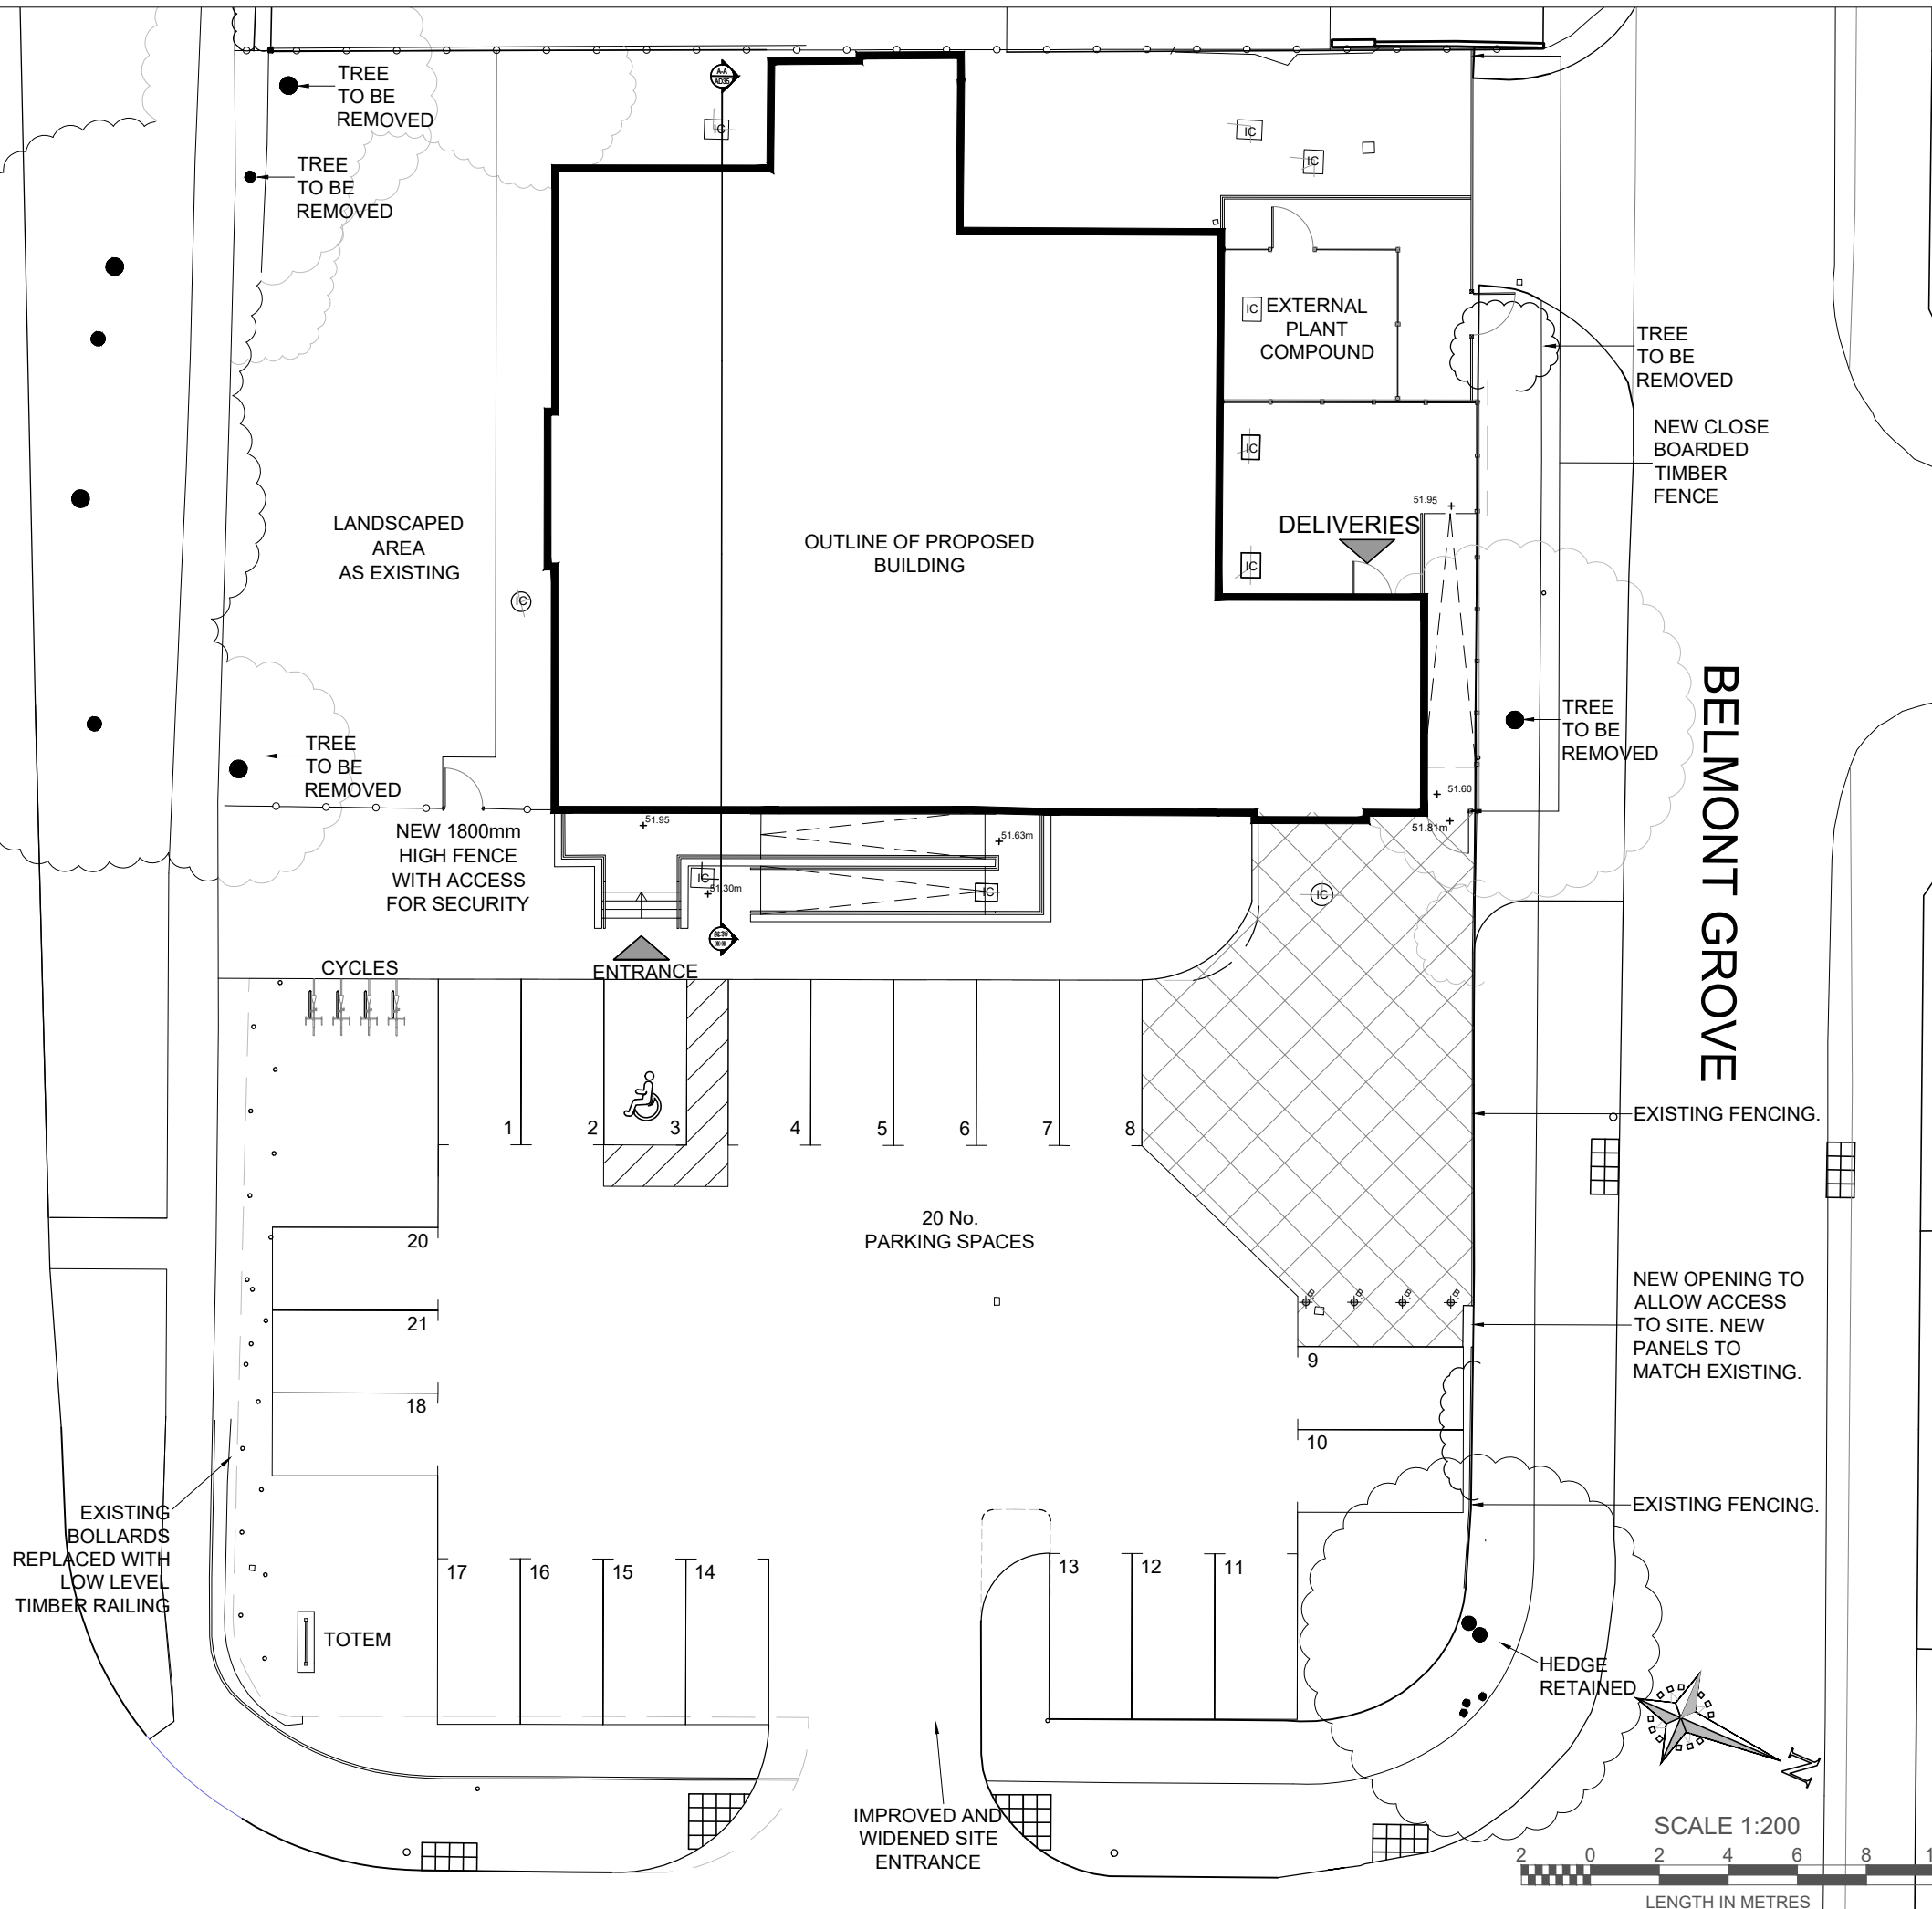

PLANNING ISSUE



10 Ty Nant Court, Morgantown Cardiff, CF15 8LW. T:- 029 2022 7926
Venture House, 2 Arlington Square, Downshire Way, Bracknell, RG12 1WA. T:-02031 378079

Project: HAVANT
BEDHAMPTON RD PO9 3PT
Draw Title: STAGE 3
PROPOSED SITE PLAN

Date	14.10.2020	Scale(s)	1:200 @ A3
Job No	163094	Type	AP
Draw No	30	Revision	B