
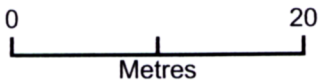


BLOCK PLAN - 31 CHICHSTER AVE, HAYLING ISLAND

HAVANT BOROUGH COUNCIL

11 DEC 2020

RECEIVED

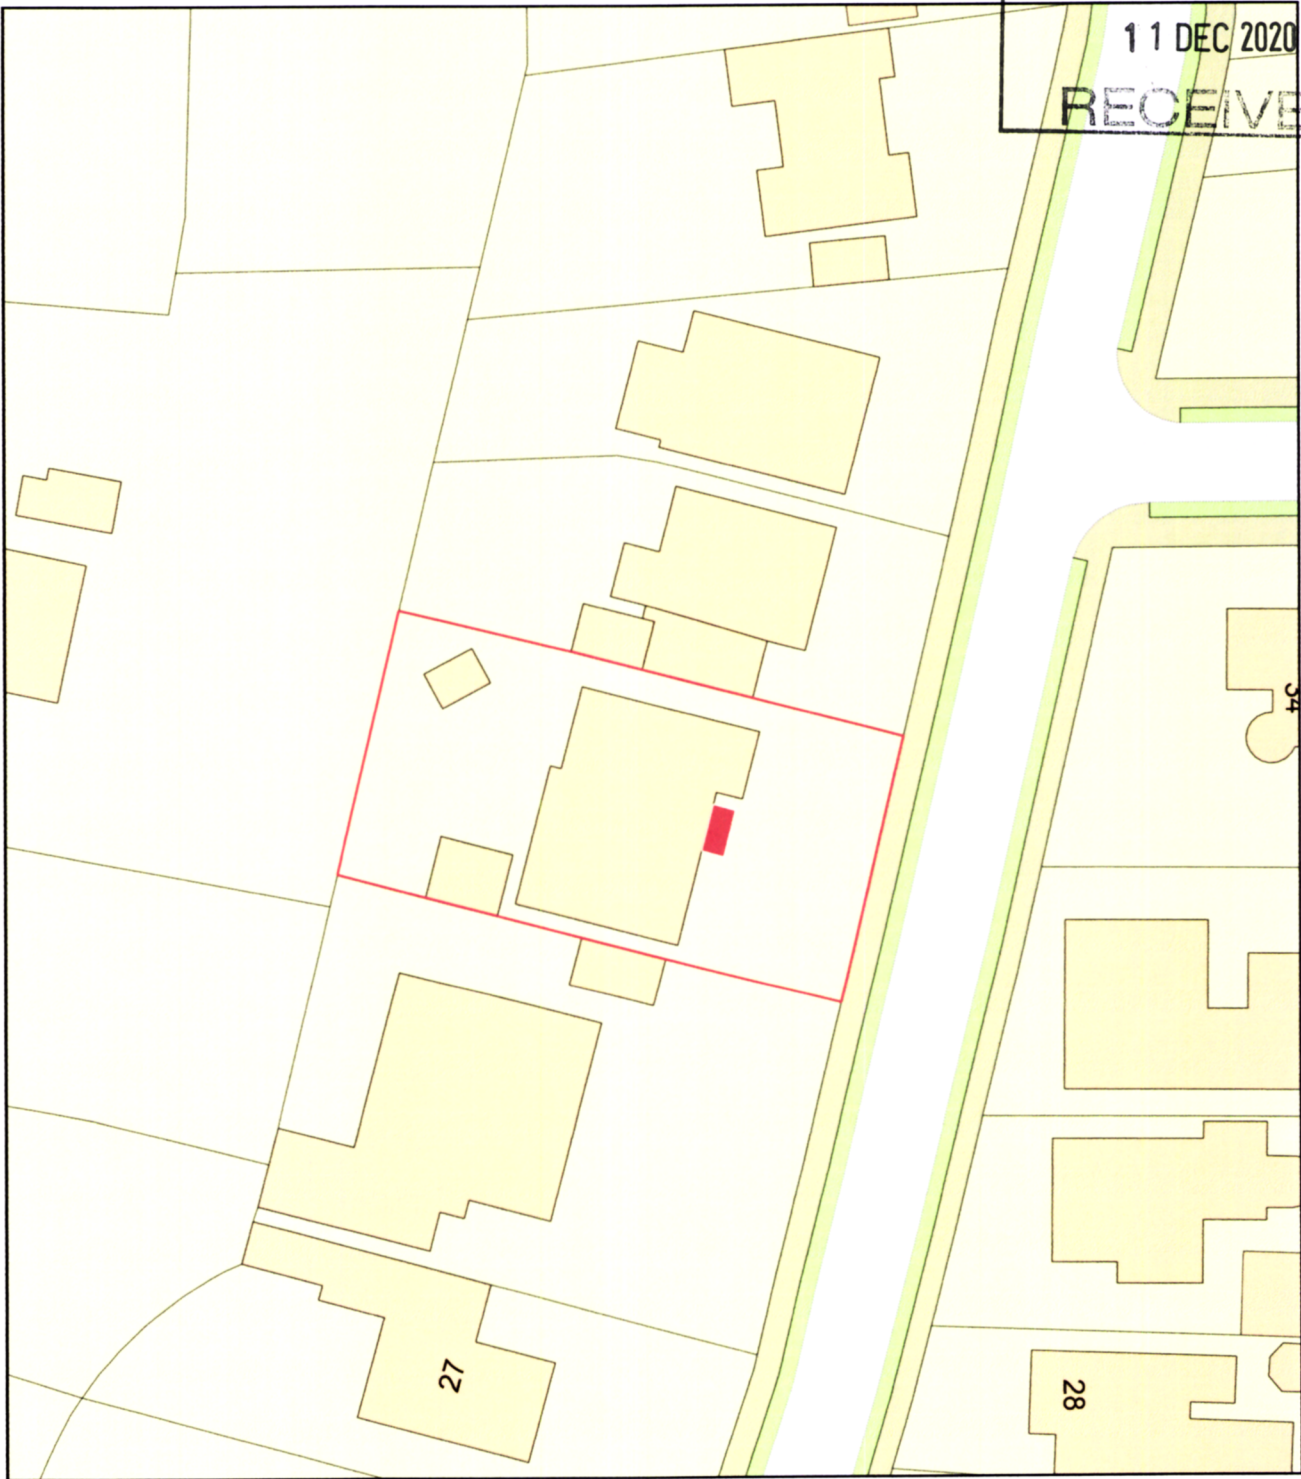

Plan Produced for: ME. B. CASSIDY
Date Produced: 21 Sep 2020
Plan Reference Number: TQRQM20265161855864
Scale: 1:500 @ A4