


DO NOT SCALE
All dimensions to be checked on site and Architect to be notified of any discrepancies prior to commencement

DESIGNER'S RISK ASSESSMENT

Construction (Design and Management) Regulations 2015

RESIDUAL RISKS:


REF.	DESCRIPTION	DATE:
------	-------------	-------

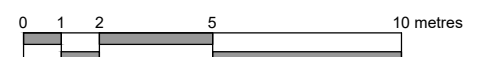

Scale 1:200 @ A3

KEY

- Area of proposed amendment
- Area of grasscrete
- Hedge
- Premium grade turf
- Bulbs
- Proposed Trees

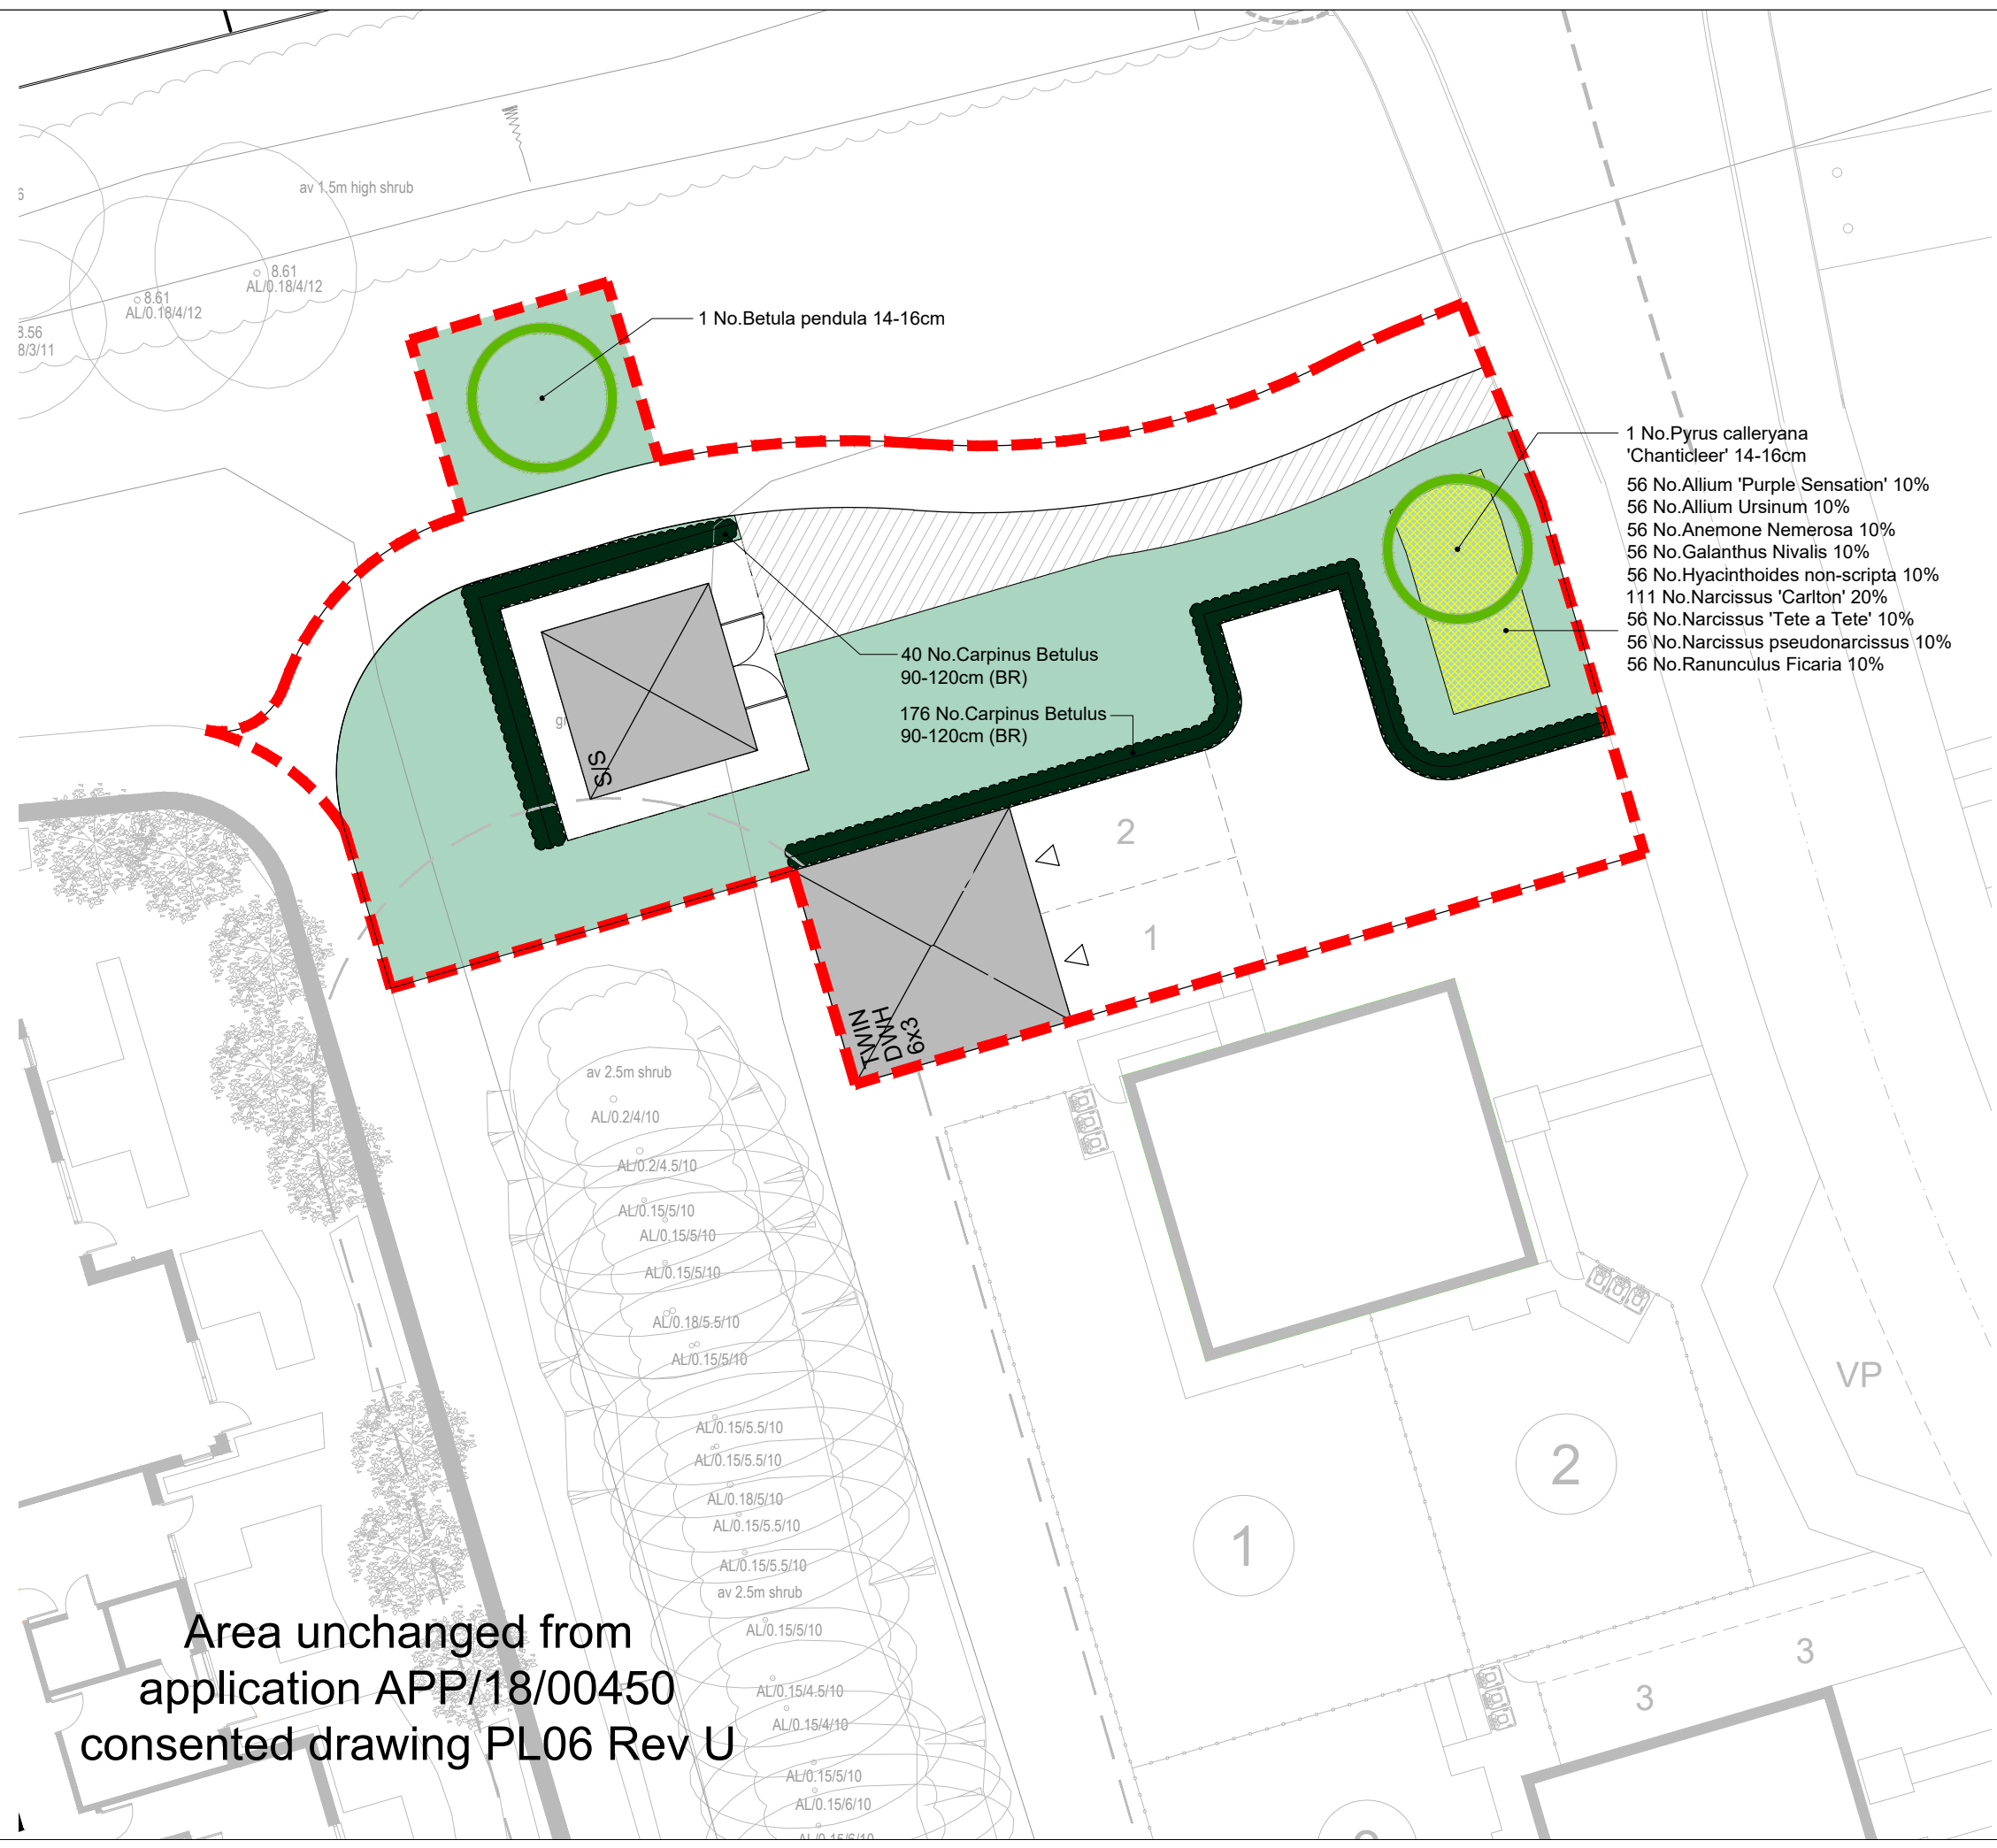

REVISION	DATE	DESCRIPTION	CHECKED
----------	------	-------------	---------



ARCHITECTURE | MASTERPLANNING | URBAN DESIGN

IDPartnership Northern, St Jude's, Barker Street, Shieldfield, Newcastle upon Tyne, NE2 1AS
T: +44 (0)191 261 4442 | W: idpartnership.com | E: info@idpartnership-northern.com

PROJECT / CLIENT
Forty Acre Farm,
for BDW Southampton

DRAWING TITLE
Non Material Amendment submission to
reposition substation and garage to plots 1&2

PROJECT ARCHITECT KD	PROJECT NO. N81:2393	DRAWING REVISION
DRAWN BY KT	DRAWING NO. 402	P2
CHECKED IDP	DRAWING STATUS PLANNING	
SCALE 1:200 @ A3	DATE November 2020	

COPYRIGHT : IDPartnership Northern