


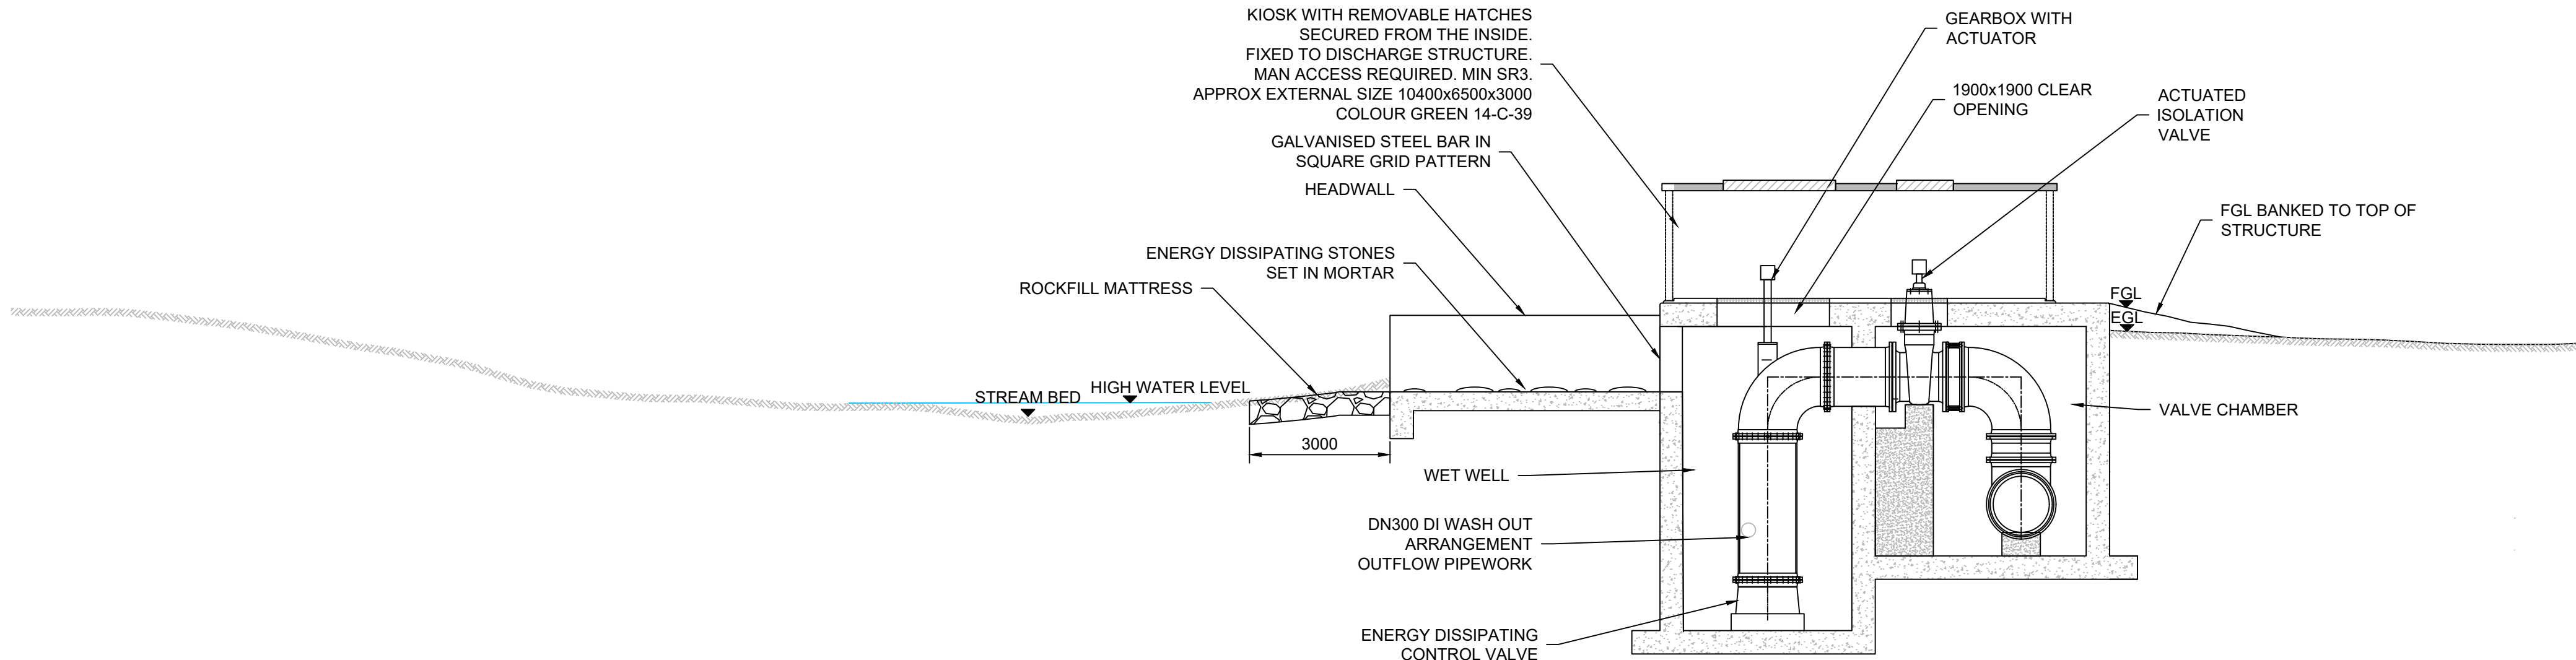

ELEVATION A-A OF DISCHARGE STRUCTURE

SCALE 1:100

- NOTES:
1. LANDSCAPING FEATURES AND GROUND LEVELS ARE INDICATIVE ONLY.
 2. WATERCOURSE PROFILE SHOWN INDICATIVELY.
 3. EXISTING UTILITIES REFER TO UTILITY PROVIDERS.
 4. THE MINIMUM DEPTH OF 900mm COVER TO BE MAINTAINED IN THE FIELD AND 1200mm IN THE ROAD.
 5. ALL PIPEWORK SHOWN IS PERMANENT LAYOUT, ANY ADDITIONAL PIPEWORK OR FITTINGS FOR COMMISSIONING ARE NOT SHOWN.

REFERENCES:

HTR-ATK-PI-BR-DR-C-0010 - TYPICAL STREAM CROSSING PLANNING DETAIL
HTR-ATK-PI-BR-DR-C-0011 - TYPICAL PIPELINE CONSTRUCTION PLANNING DETAIL
HTR-ATK-PI-BR-DR-C-0014 TO 0019 - SECTION 159 NOTICES AND PLANS


LEGEND:

INDICATIVE PIPELINE ROUTE
EXISTING WATERCOURSE
TREES / VEGETATION

SAFETY, HEALTH AND ENVIRONMENTAL INFORMATION


In addition to the hazards/ risks normally associated with the types of work detailed on this drawing, all significant residual risks (moderate to very high) are indicated on the drawing with warning triangles, the risk register, in its entirety, is available on drawings HTR-ATK-ZZ-ZZ-DR-HS-0001 to 0007. The reference numbers shown against each triangle will correlate to risks shown on these schedules.

Environmental Risks are not shown on the drawings and reference should be made to the following
Document – HTR-ATK-XX-XX-RP-Z-0069 Outline Environmental

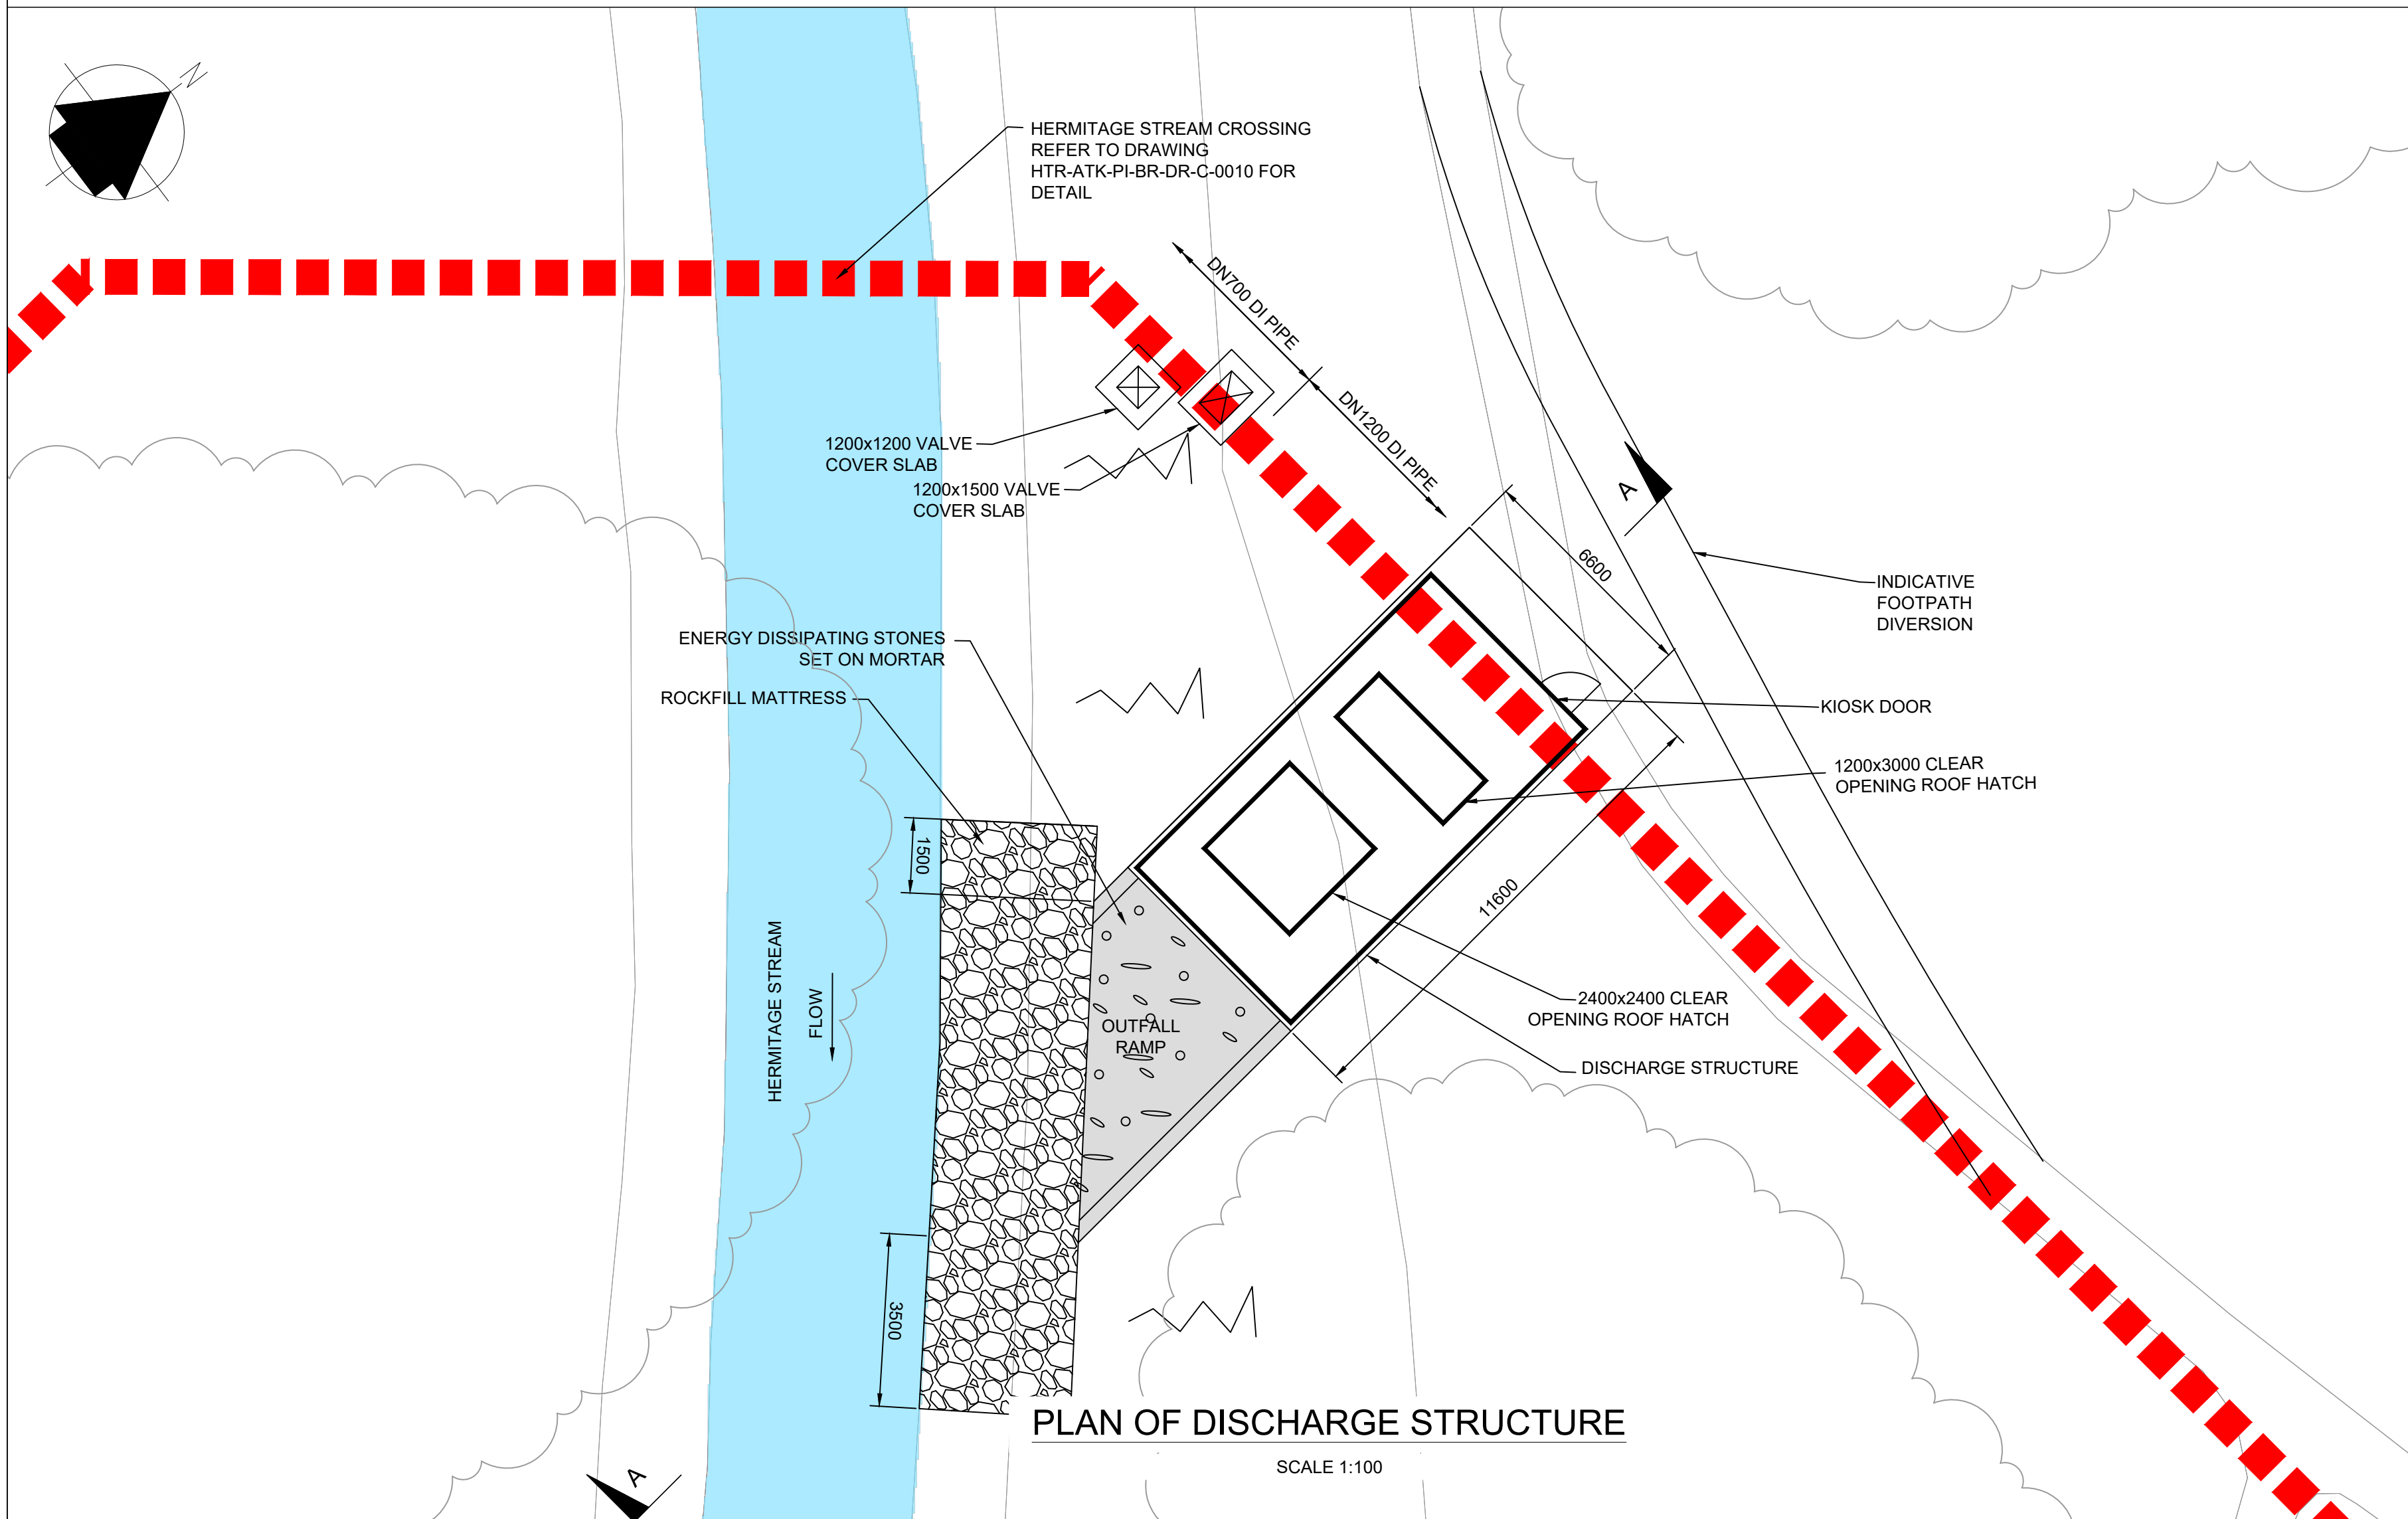

PLAN OF DISCHARGE STRUCTURE


SCALE 1:100

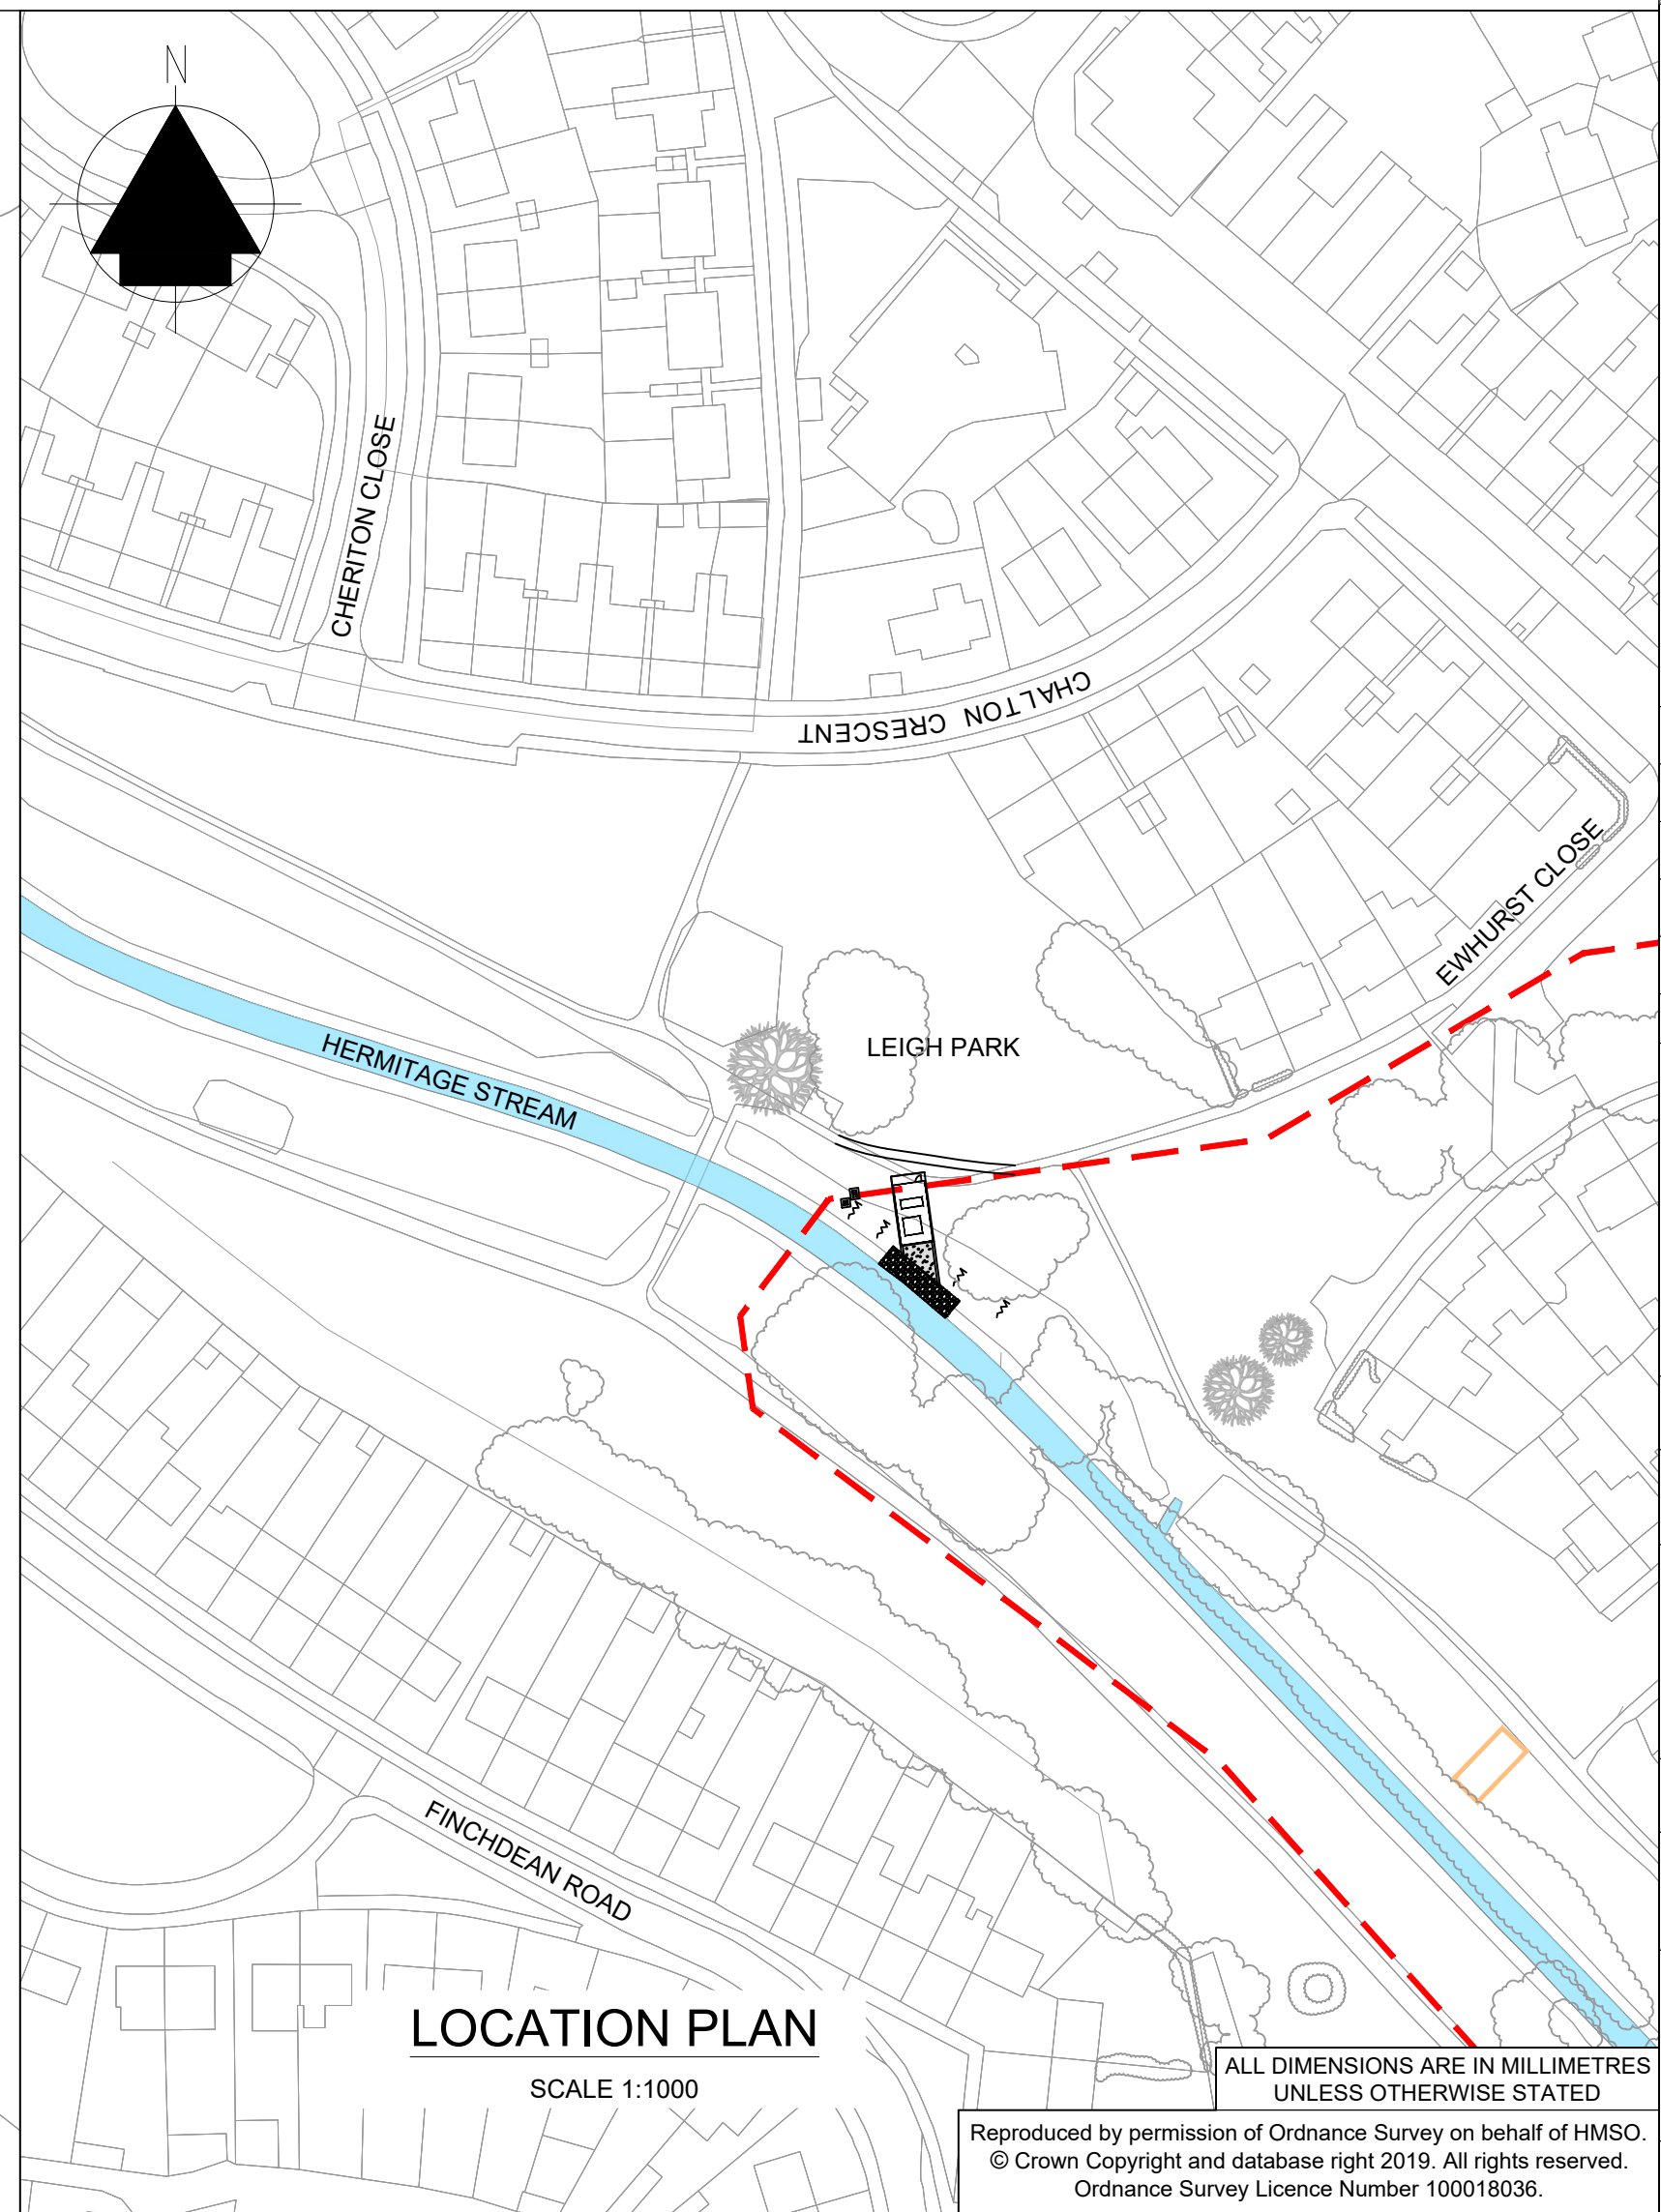

LOCATION PLAN

SCALE 1:1000

Reproduced by permission of Ordnance Survey on behalf of HMSO.
© Crown Copyright and database right 2019. All rights reserved.
Ordnance Survey Licence Number 100018036.

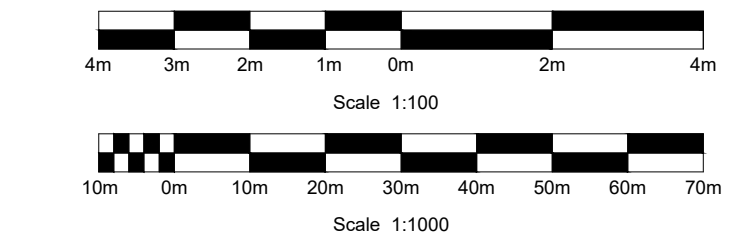

C01	CC	ID	RW	JF	Planning Drawings for Comment	10/08/20
A1	HD	ID	JF	JF	FOR PLANNING	10/11/20
C02	Rev.	Drn	Ckd	Rev	Auth	
A1	Status	By	By	By	By	

ATKINS
Member of the SNC-Lavalin Group

Aztec West
500 Park Avenue
Almondsbury
Bristol
BS32 4RZ
Tel: +44 (0)1454 662000
Fax: +44 (0)1454 663333
www.atkinsglobal.com

Copyright © Atkins Limited (2020)

Drawing Suitability: Initial non-contractual code
Status: A1

Contractors Drawing Number: HTR - ATK - PI - BR - DR - C - 0013
Project Originator Volume Location Type Role Number

Telephone: Havant (023) 9249 9888
Fax: Havant (023) 9245 3632
Website: www.portsmouthwater.co.uk
Registered Office: PO Box 8 West Street
Havant Hampshire PO9 1LG
REGISTERED IN ENGLAND No. 2536455

Project Ref. No: HTR
Sheet: 1 of 1
Scale: AS SHOWN
Sheet Size: A1

Project Title: HAVANT THICKET RESERVOIR
Drawing Title: BEDHAMPTON TO RESERVOIR HERMITAGE DISCHARGE STRUCTURE PLANNING DETAIL

Portsmouth Water Drawing Number: Rev: C02