



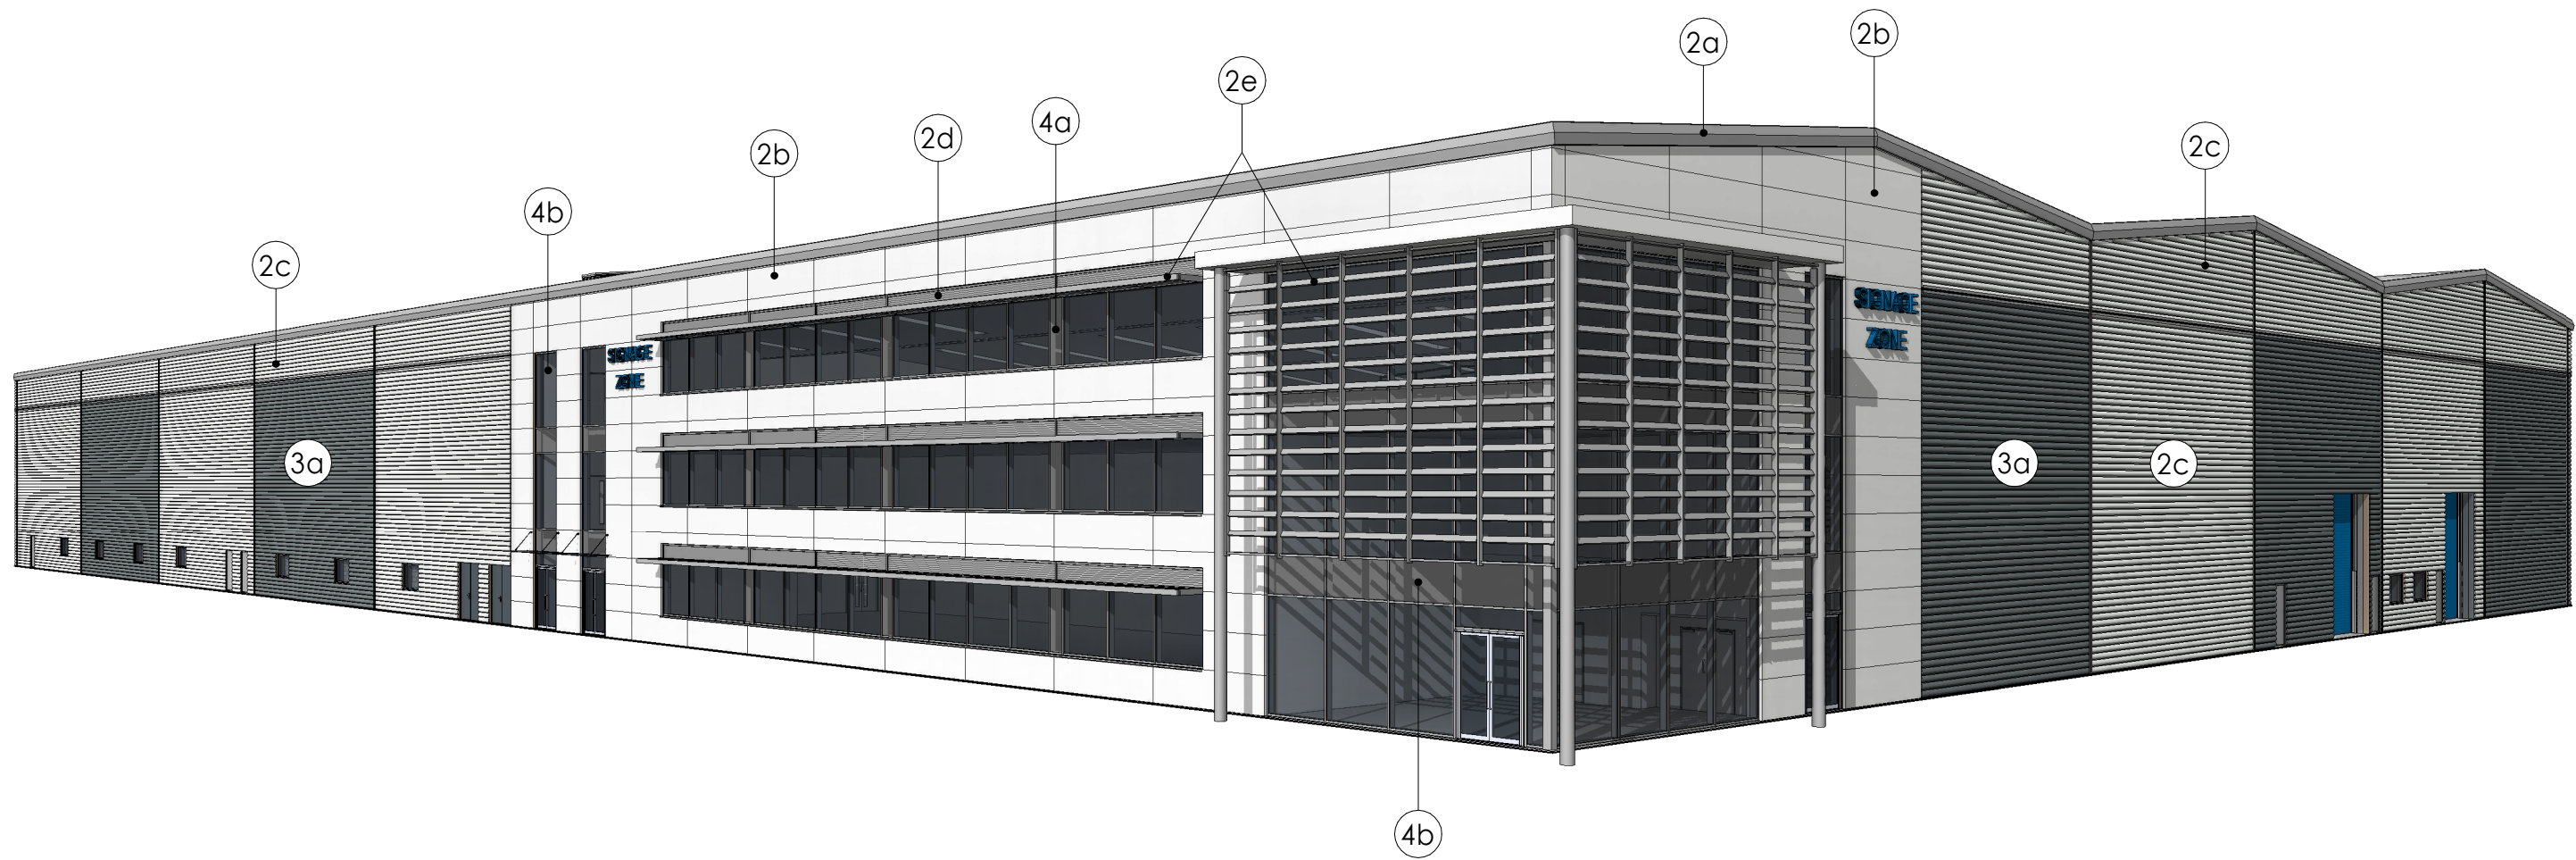

1 View from South East

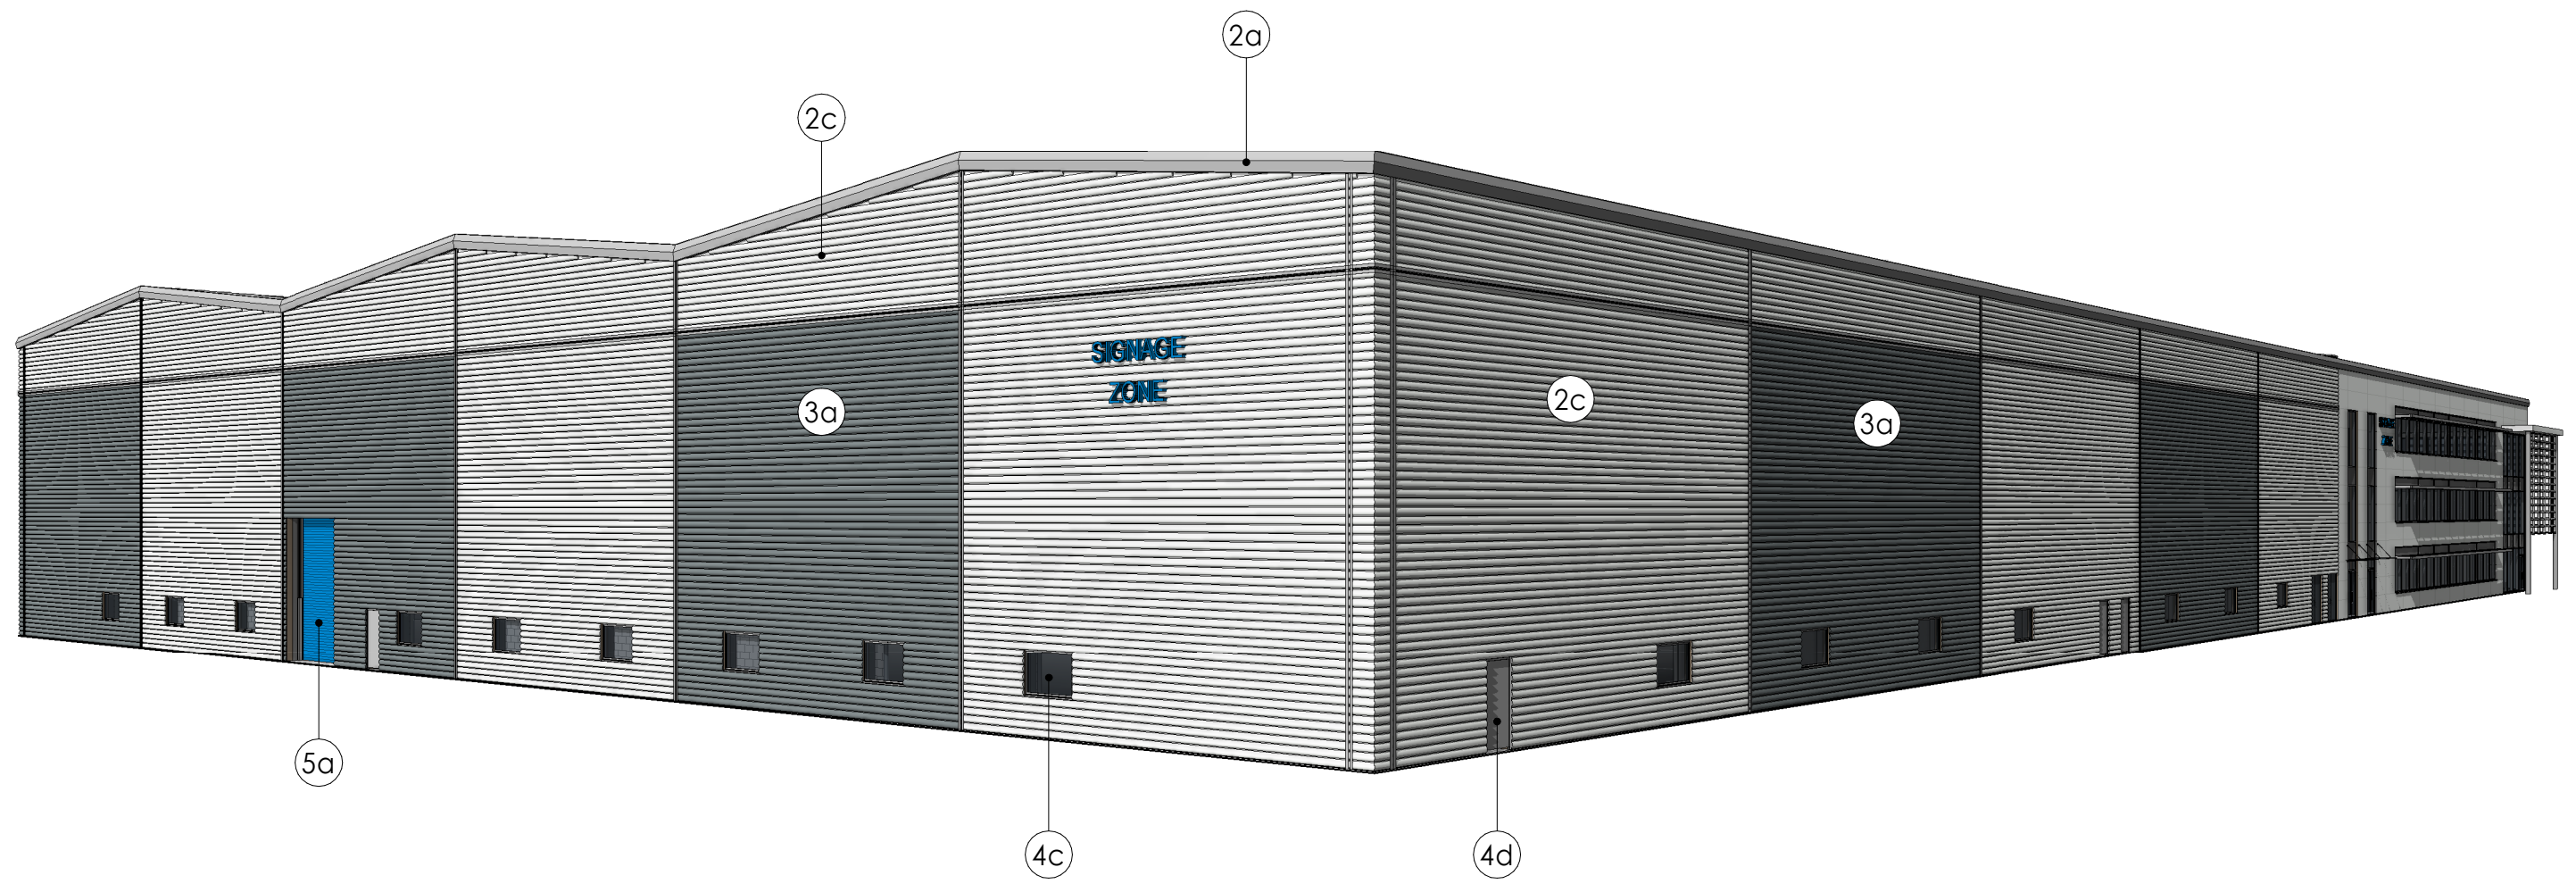

2 View from South West

External Envelope Materials

- 1

Goosewing Grey (RAL 7038)
a. Euroclad Elite Plus 2 Trapezoidal Profile Metal Roofing
- 2

Oyster (RAL 7035)
a. Eaves & Verge Roof Flashings
b. Europanel F5 Cladding & Profiles to Offices
c. Euroclad Elite System 60 Curved Wall Profile
d. Louvres above Ribbon Windows
e. Brise Soleil over Ribbon Windows & Entrance Canopy
- 3

Slate Grey (RAL 7012)
a. Euroclad Elite System 60 Curved Wall Cladding & Profiles
- 4

Anthracite Grey (RAL 7016)
a. Ribbon Windows
b. Curtain Walling & Spandrel Panels
c. Warehouse Windows
d. External Metal Doors & Frames
- 5

RAL 5017
a. Roller Shutter Doors

External Envelope Examples

- Euroclad Elite Plus 2 Trapezoidal Profile Metal Roofing
- Polycarbonate Integral Rooflight System
- Europanel F5 Cladding & Profiles to Offices
Ribbon Windows
Louvres
- Euroclad Elite System 60 Curved Wall Cladding & Profiles
- Brise Soliel

DO NOT SCALE FROM THIS DRAWING.
ALL DIMENSIONS TO BE CHECKED ON SITE.
FOR REFERENCED VIEWS REFER TO DHF- BMD- XX- DR- A SERIES OF DRAWINGS
Suitability Code (as defined in BS1192)
Work in Progress (WIP)
S0 - Work In Progress
Shared (Non- Contractual)
S1 - Suitable for Co-ordination Information
S2 - Suitable for Information
S3 - Suitable for Review & comment
S4 - Suitable for Stage Approval
S5 - Not Used
S6 - Suitable for PIM Authorisation
S7 - Suitable for AIM Authorisation
WIP to Published (Non-Contractual)
D1 - Suitable for Costing
D2 - Suitable for Tender
D3 - Suitable for Contractor Design
D4 - Suitable for manufacture/ procurement
Published Documentation (Contractual)
A1, A2, A3, Etc - Approved and accepted as stage complete
B1,B2,B3; Etc; - Partially signed off with minor comments from the Client
Published for AIM Acceptance
CR - As Construction Record Documentation

P01.2	MJW	09.06.20	External envelope cladding colours amended	
P01.1	MJW	24.04.20	Updated in accordance with PCC comments.	
P01.0	MJW	11.03.20	Reserved Matters application.	
rev	by	chkd	date	description



project	DHF - Plot 4A - Unit 5	purpose of issue	Reserved Matters
title	External Envelope Materials	scale	1 : 1 @ A1
drawn	MJW	BAM job no.	4330
checked	PB	date	01/23/15
project code	01727 894200	volume	1
originator	design@bam.co.uk	level	01
number	17800	type	P01.2
rev		role	

bam
BAM Design
An operating company of
BAM Construct UK Ltd
Architecture
Interior Design
3D Visualisation
Feasibility Studies
Structural Engineering
Environmental Services
Building Information Modelling
Centrium Business Park
Griffiths Way, St Albans
Hertfordshire, AL1 2RD
01727 894200
design@bam.co.uk
www.bam.co.uk