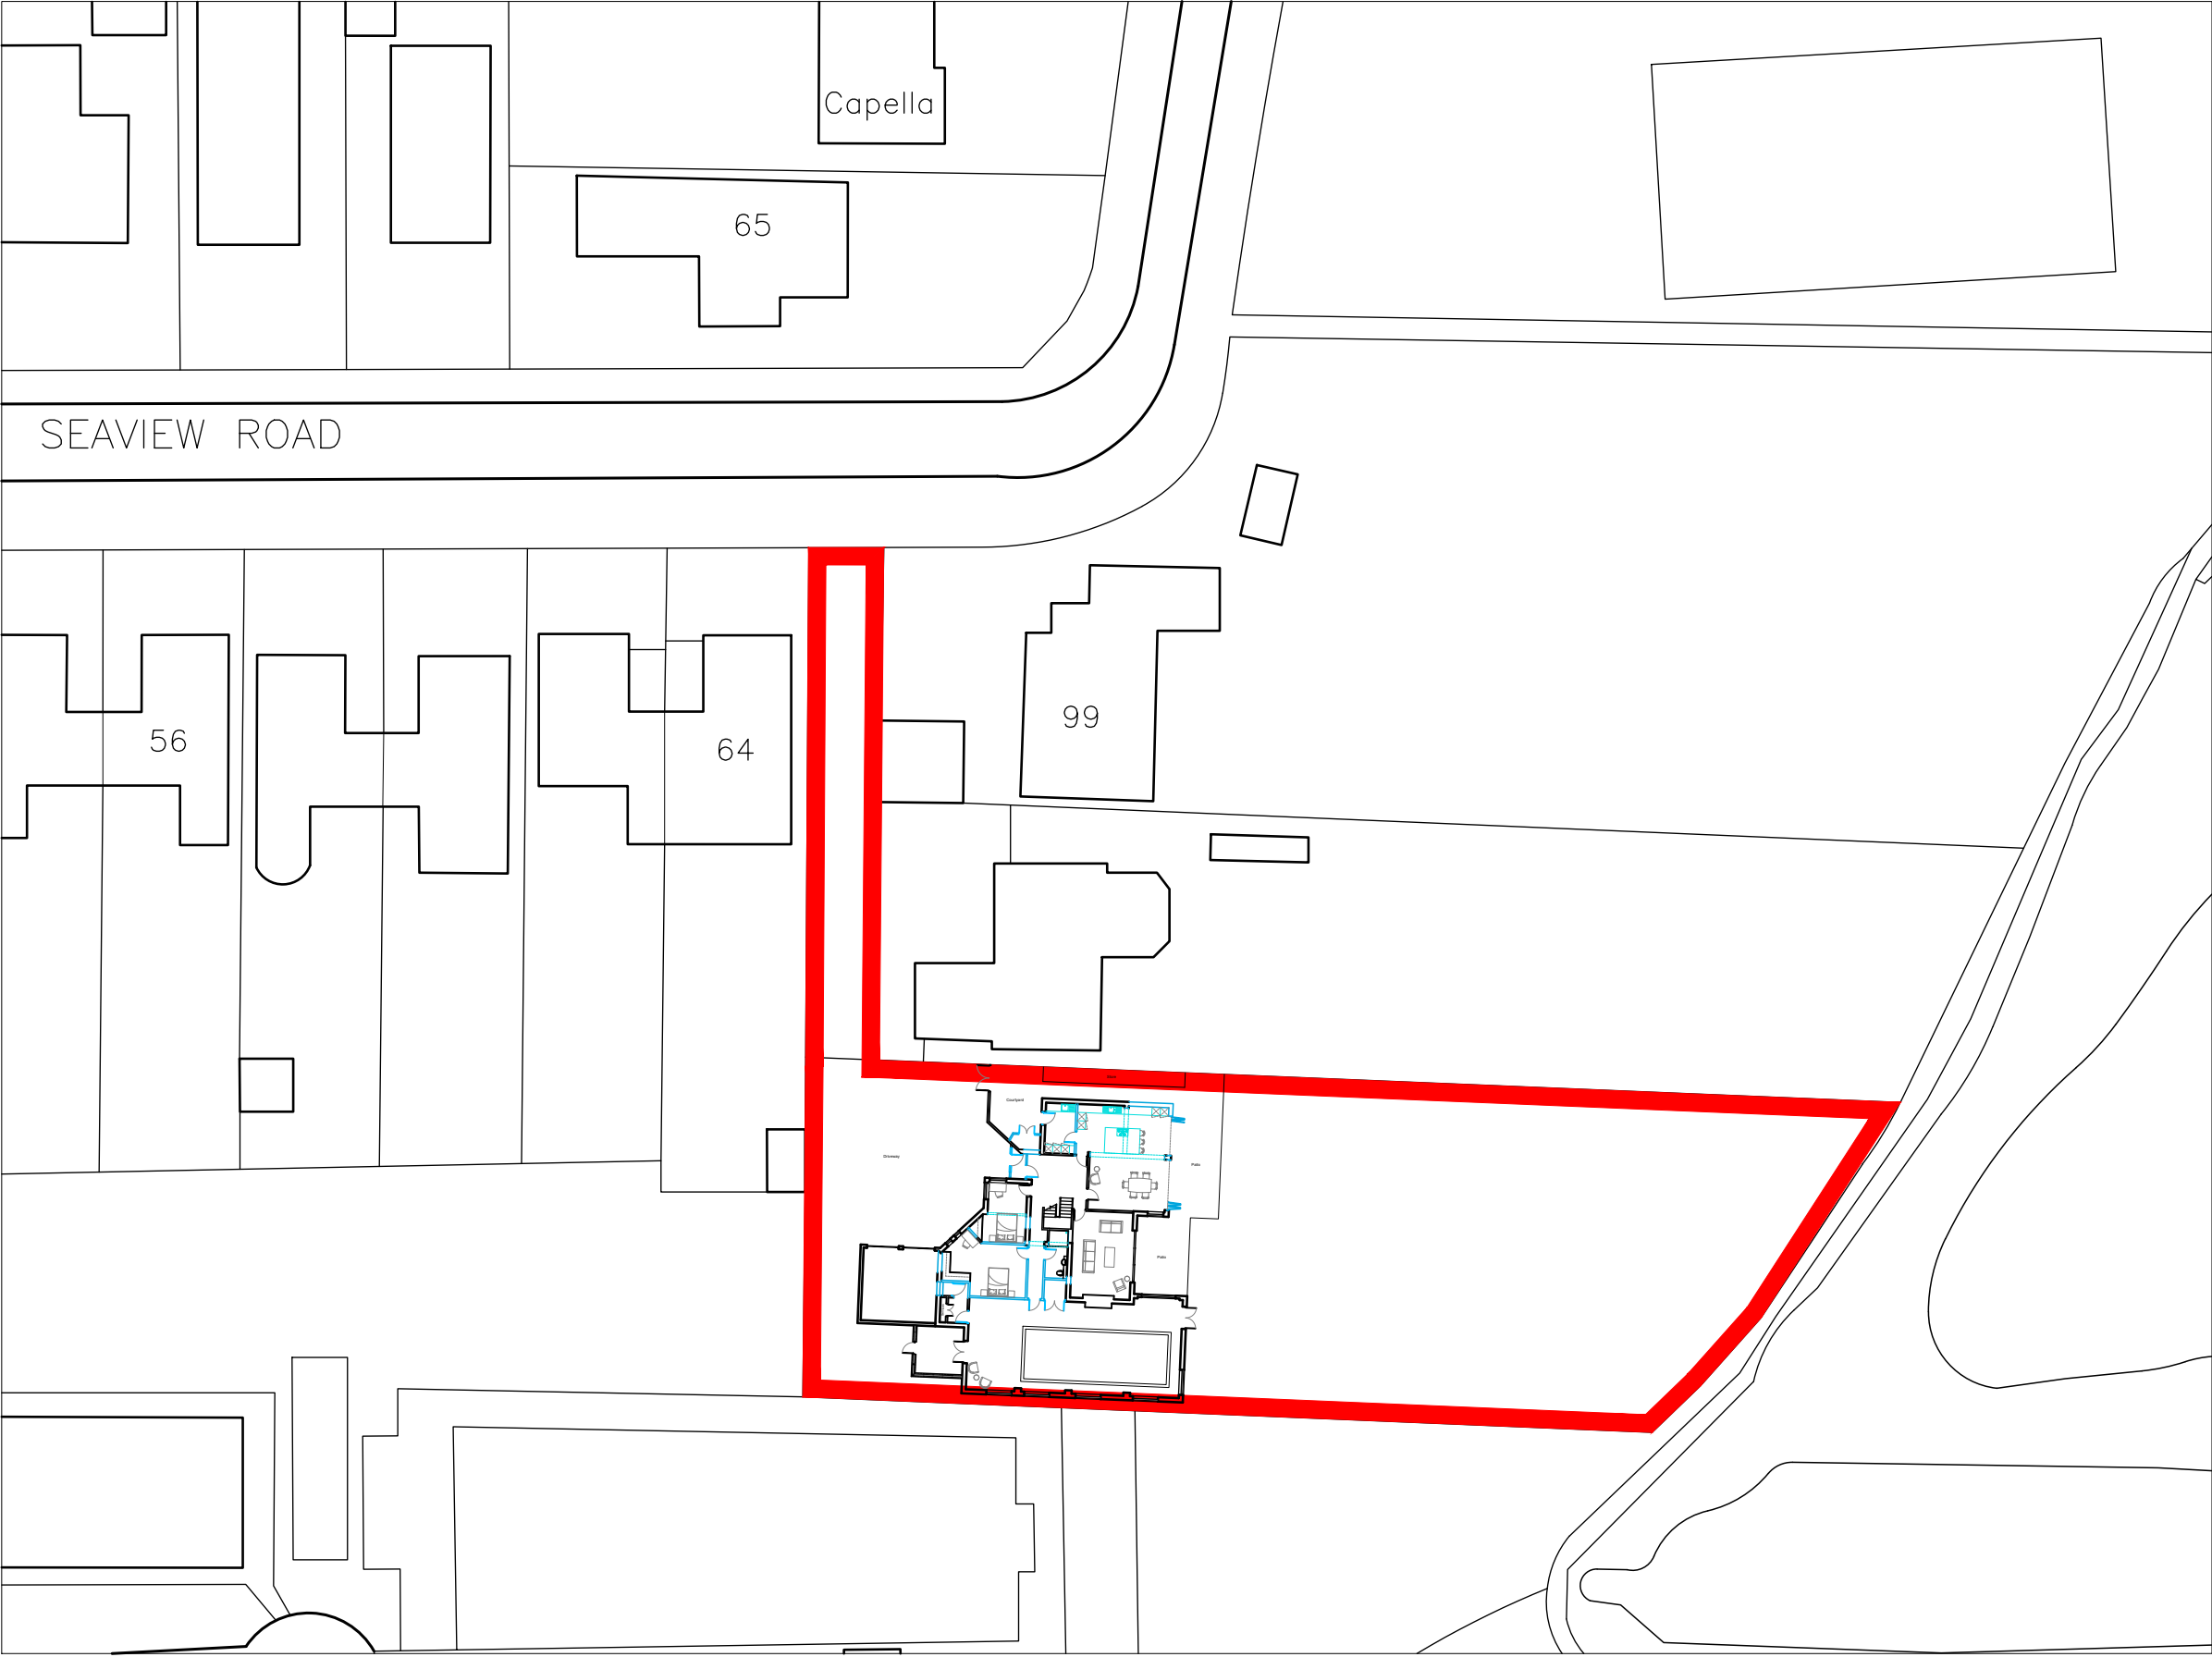


0m 10m 20m 30m 40m 50m

K.A.D. Licensed O.S. No. 100047482

Rev

Revision

By

Date

K**NIGHT**
A**ARCHITECTURAL**
D**DESIGN**

K.A.D. Ltd
First Floor Unit 7
The Quarterdeck
Port Solent
PO6 4TP

M: 07801 346479
T: 01489 660194
E: ian@k-a-d.co.uk
W: www.k-a-d.co.uk

Client

DAVE PERCIVAL &
LOUISE HUNTER

Project

70 SEAVIEW, HAYLING ISLAND

Drawing

BLOCK PLAN

Scale

1:500@A3

Date

AUG 2020

Project no.	Sequential	Bldg/Floor	Detail	Rev
KAD	01	A	HMLR	A