



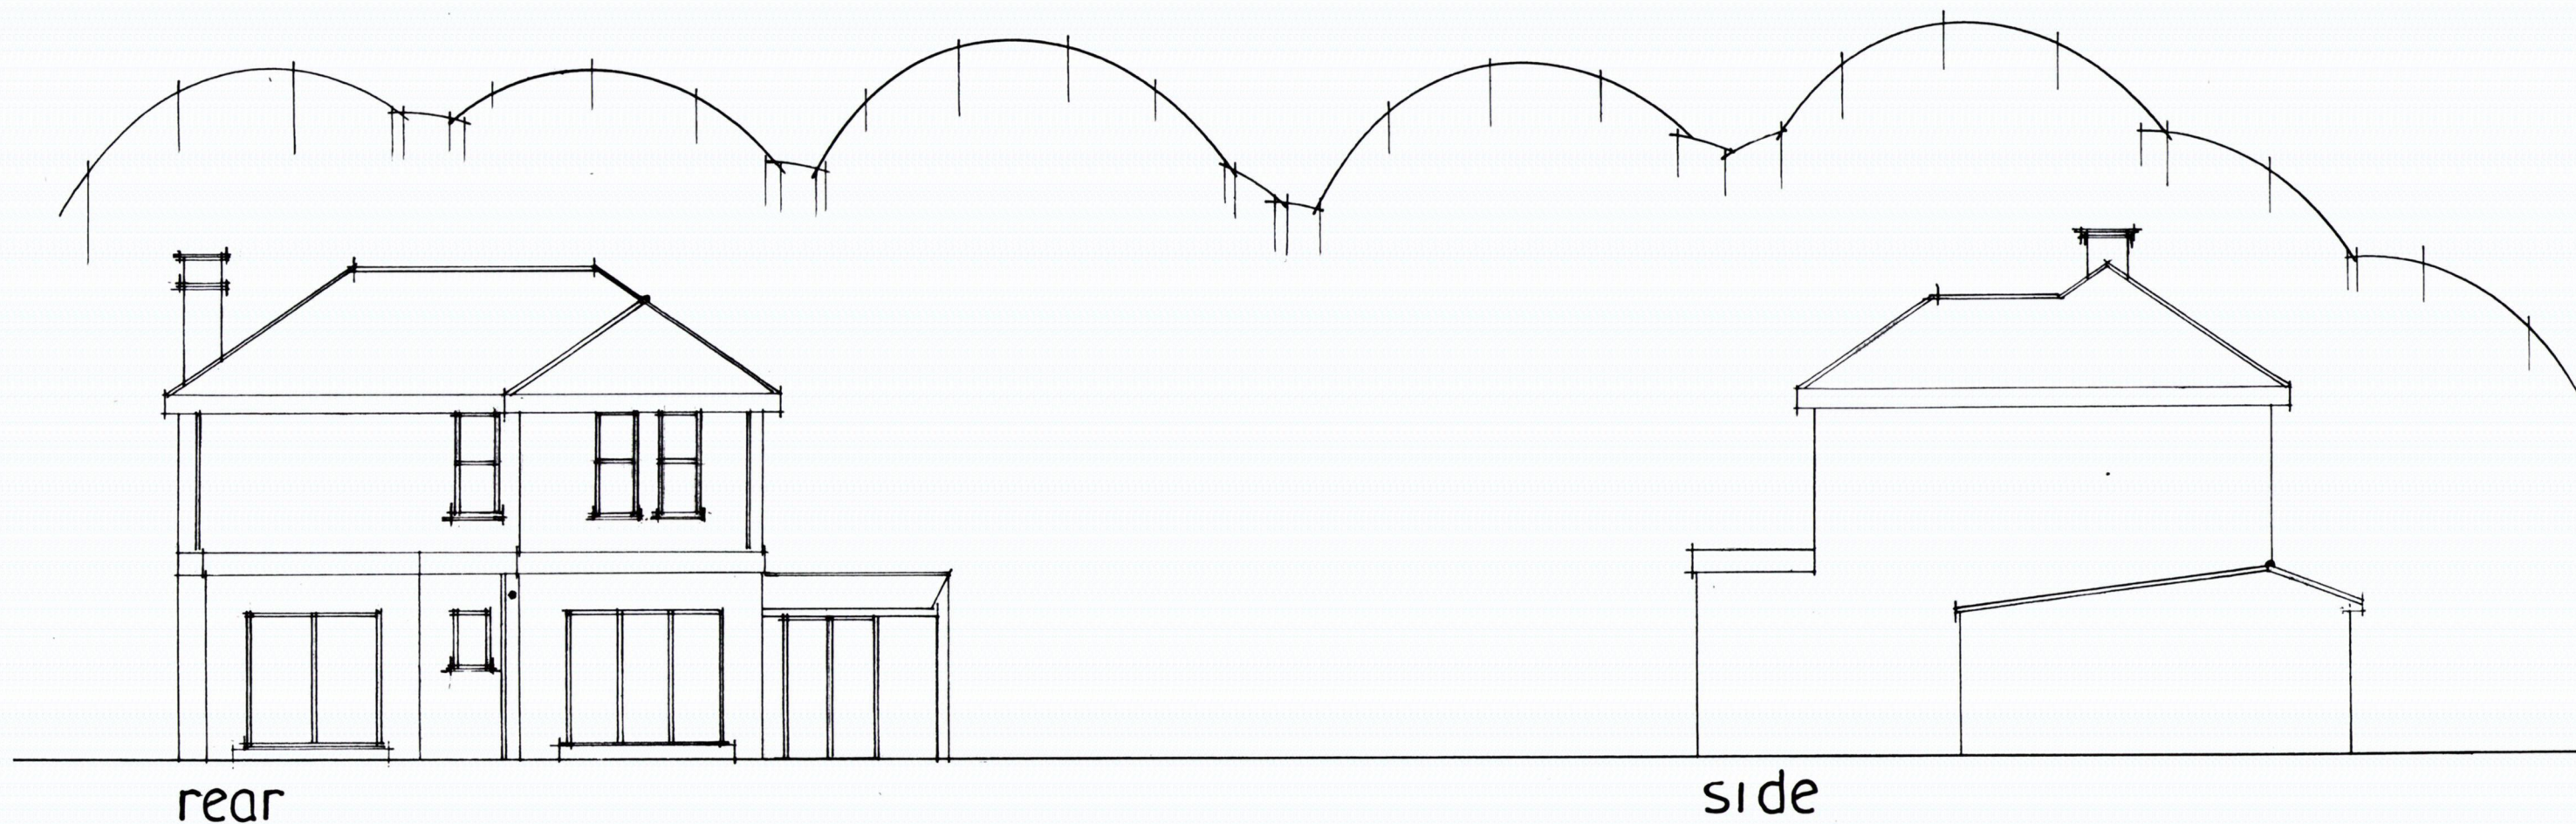

**PROPOSED SINGLE STOREY REAR ADDITION.
133, WEST LANE, HAYLING ISLAND, HANTS.
FOR R & M GOLDEN.**

EXISTING ELEVATIONS

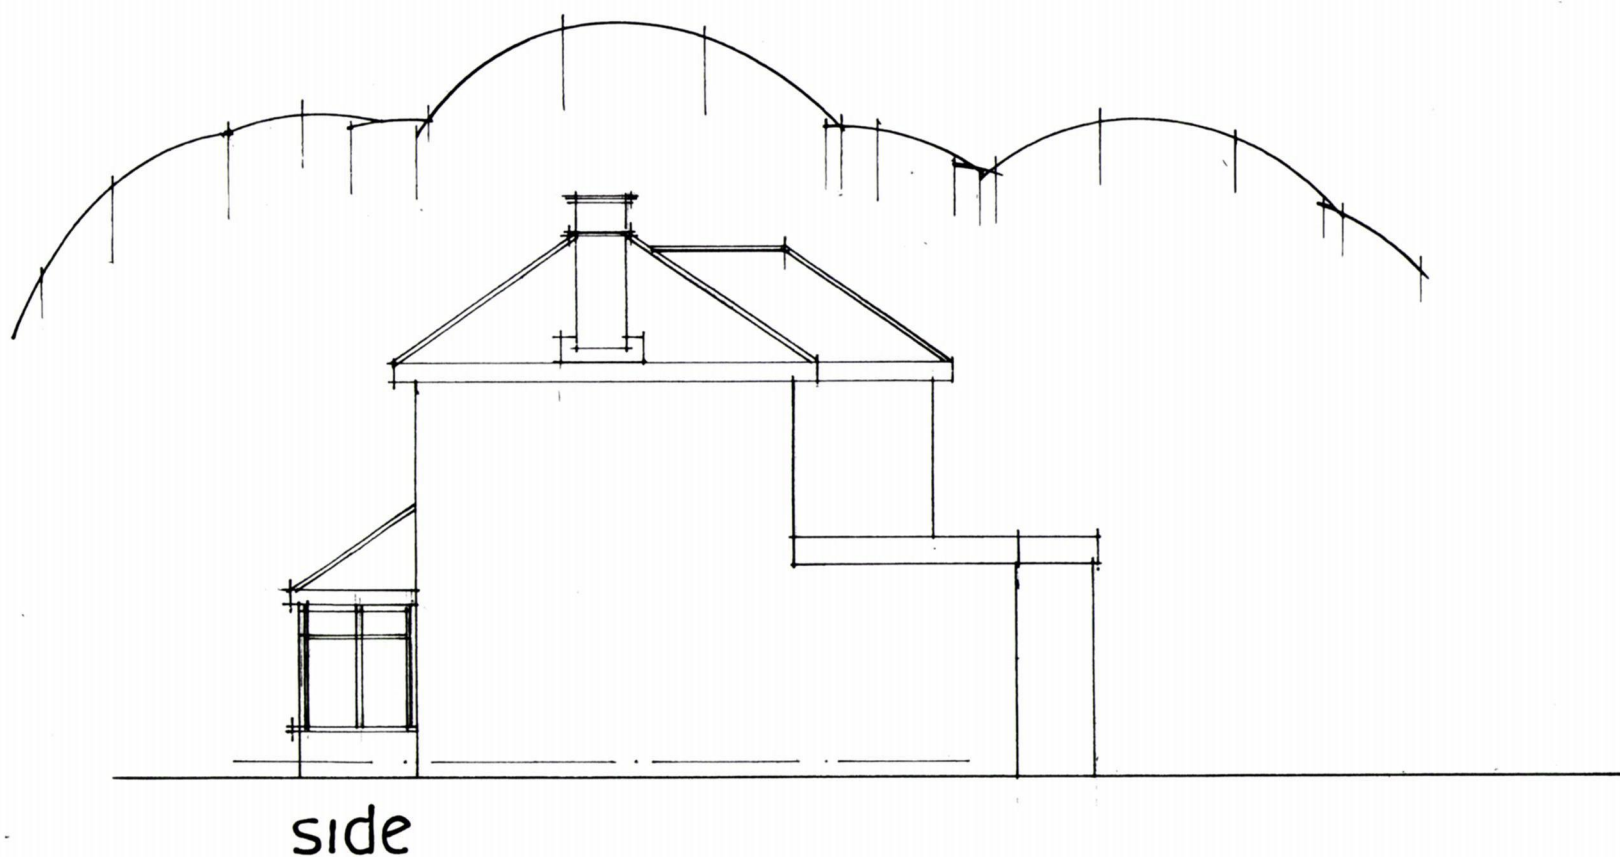

date nov 20
scale 1:100

PETER J. WALKER
ISLAND DESIGN
182 SEAFRONT, HAYLING ISLAND, HANTS
PO11 9AN
TEL: 02392467571