


25 Angus Way Site/Block Plan

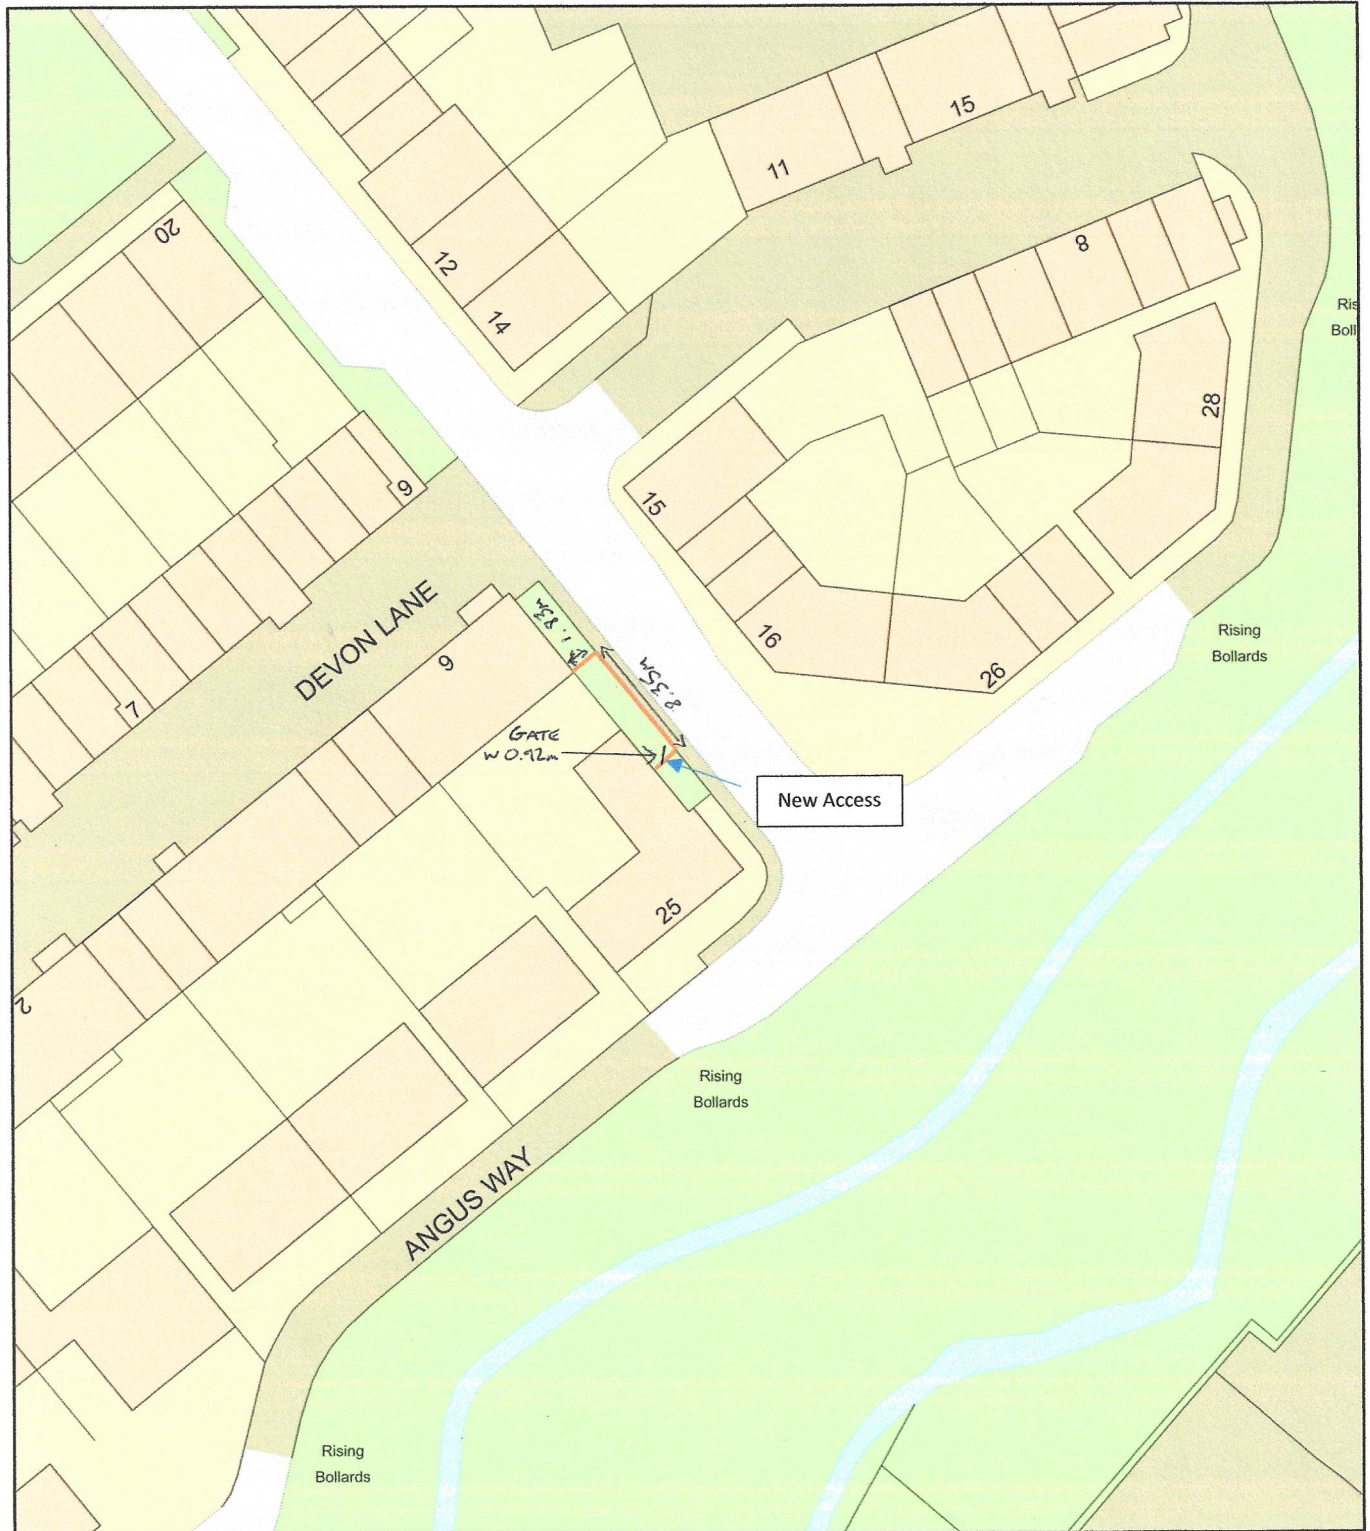

Plan Produced for: Nathan Willett

Date Produced: 18 Sep 2020

Plan Reference Number: TQRQM20262140455744

Scale: 1:500 @ A4