




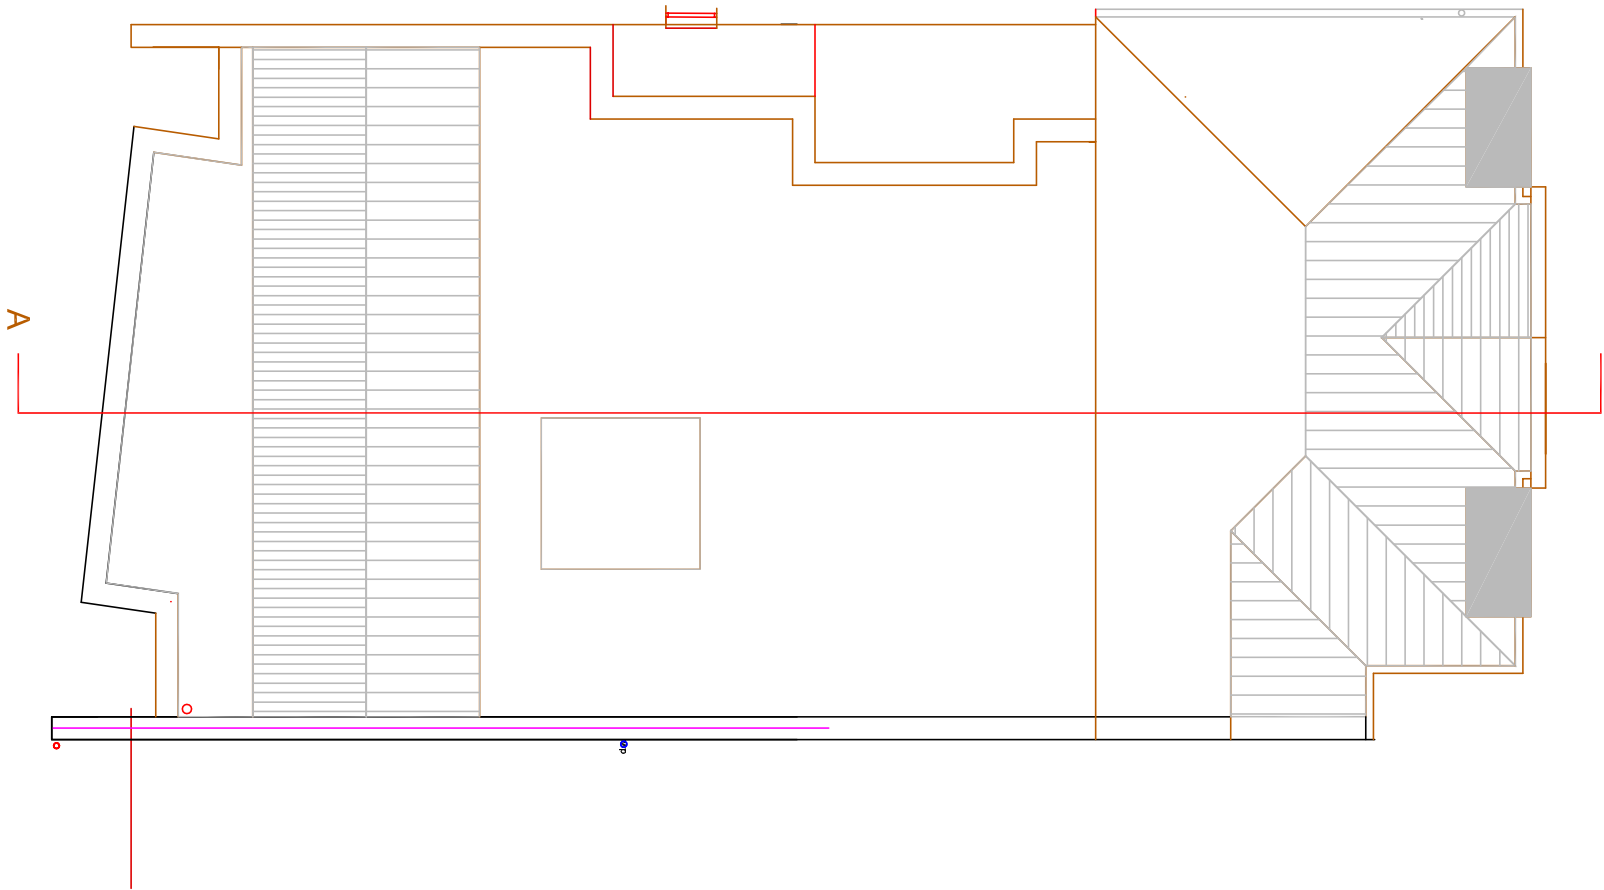

Roof Plan

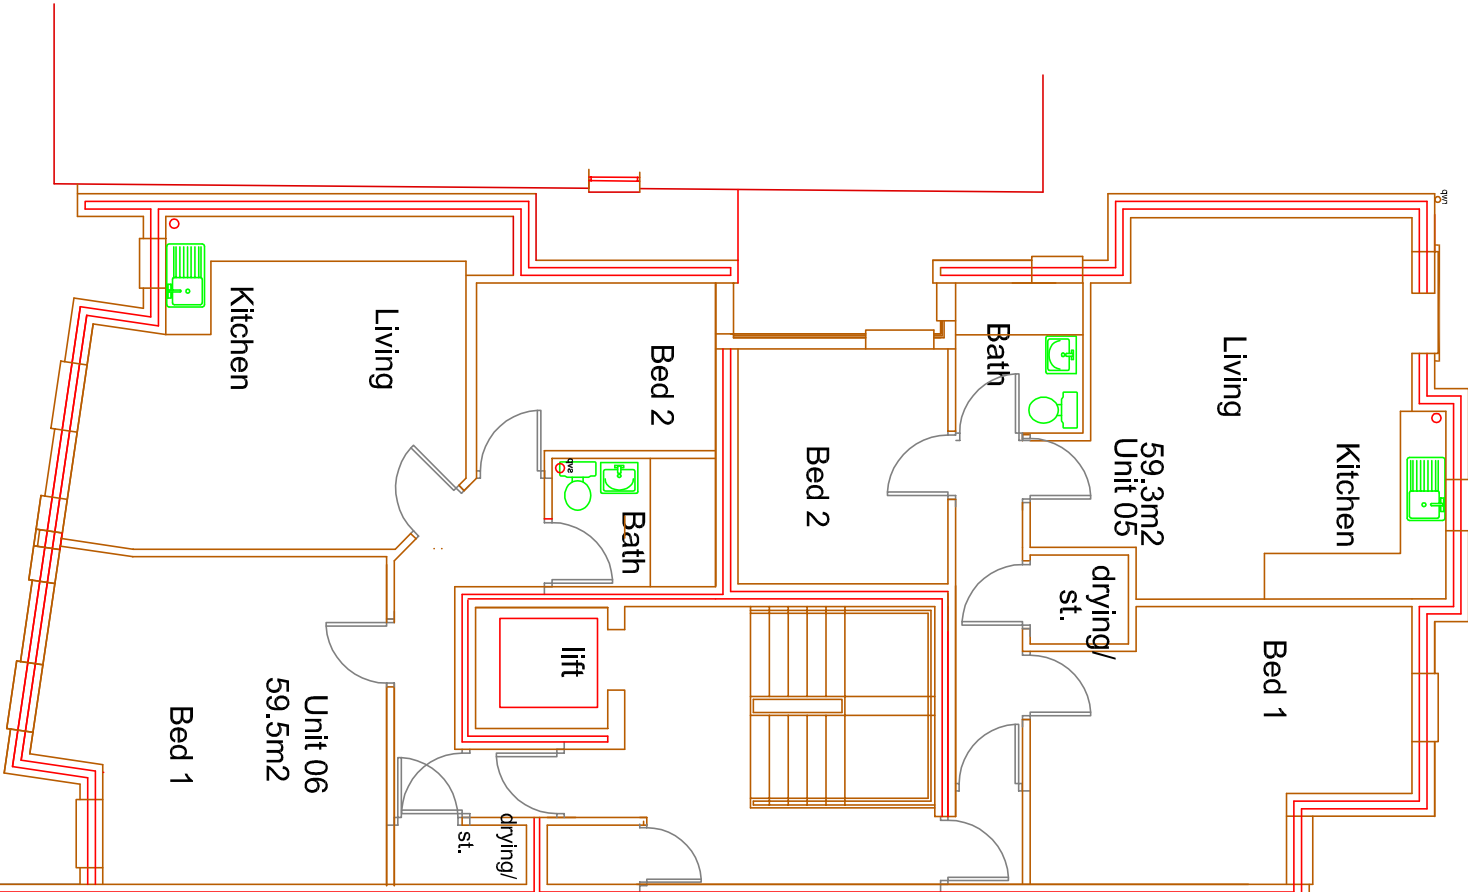

Second Floor

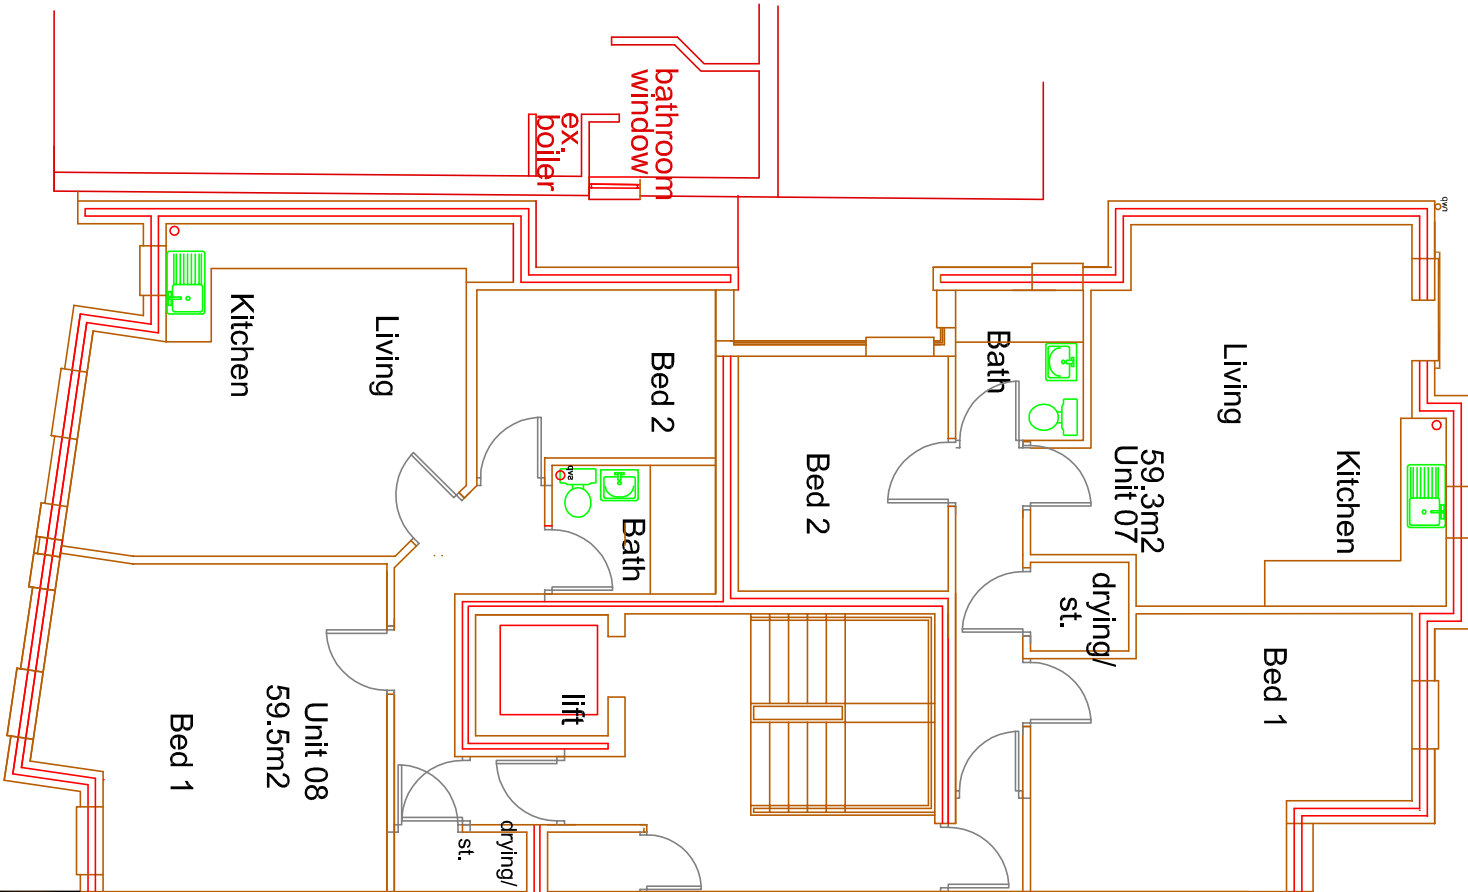

Third Floor

3 no. 2 Bed Apartments

Proposed
Supported Living

3 no. 2 Bed Apartments

Proposed
Supported Living

