



CARRIAGEWAY CONSTRUCTION DETAIL
(SECTION DETAIL A-A)
NTS

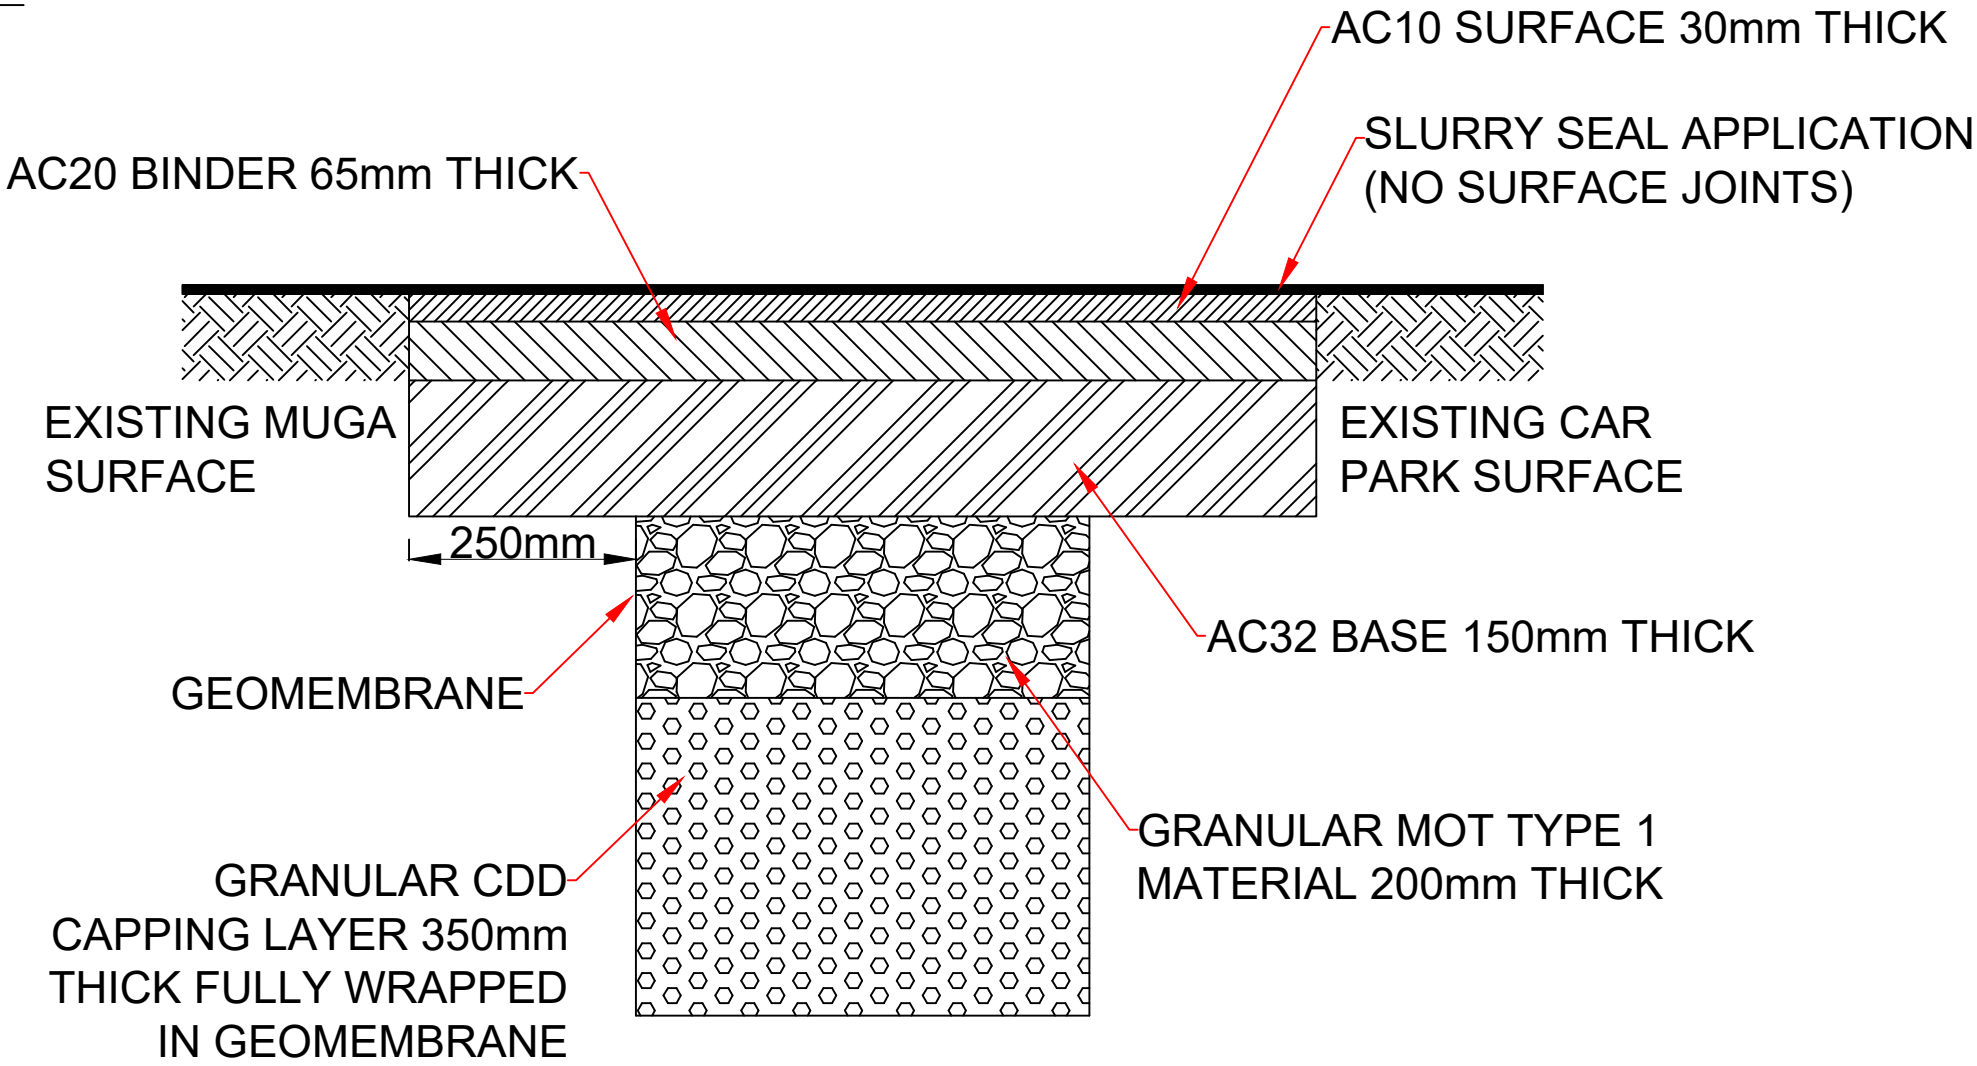


PROPOSED FOOTWAY DETAIL
SCALE 1:100

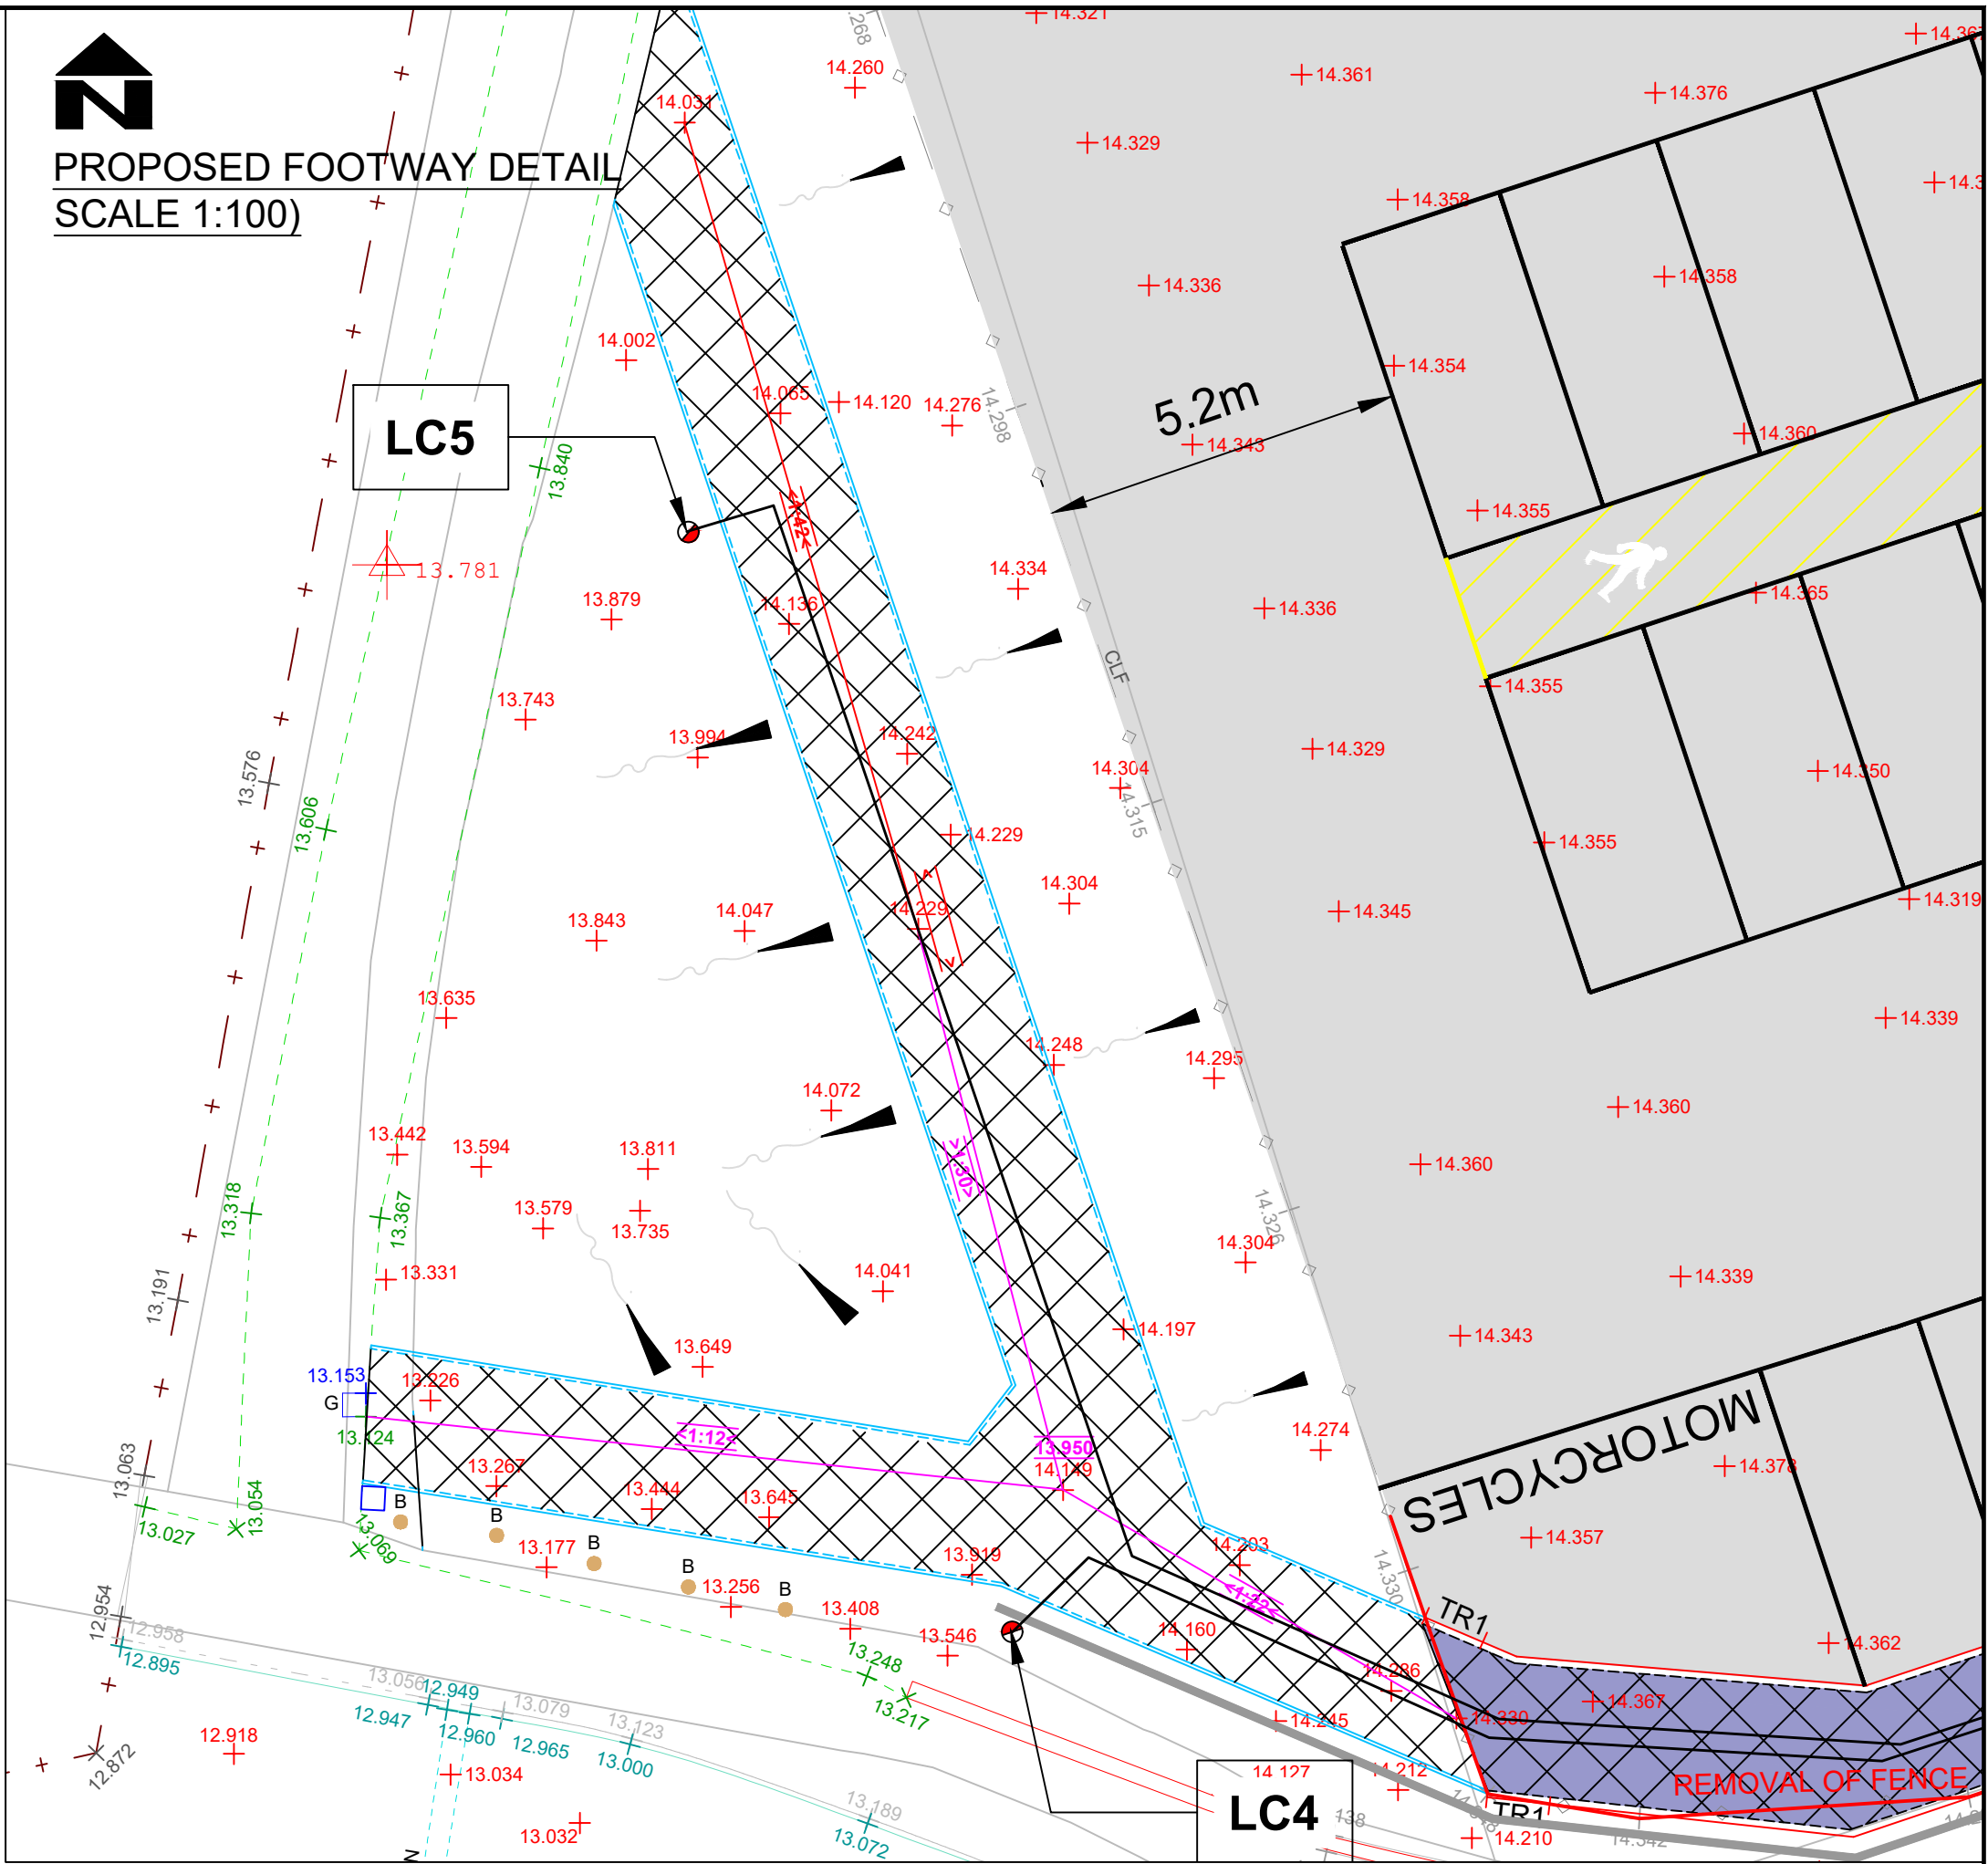

KEY:

- SLURRY SEAL APPLICATION OVERLAY
- CARRIAGEWAY CONSTRUCTION WITH SLURRY OVERLAY (SEE NOTE 5)
- FOOTWAY INLAY ON EXISTING SUBBASE (SEE NOTE 6)
- TYPE 1B FOOTPATH IN ACCORDANCE WITH HCC SPEC HCC10/C/045
- PROPOSED VERGE (TOPSOIL AND SEED)
- CONTINUOUS LINE IN YELLOW THERMOPLASTIC SCREED 50mm WIDE
- EXISTING LINING
- KERB LINE IN ACCORDANCE WITH HCC SPEC HCC10/C/010
- EDGING LINE IN ACCORDANCE WITH HCC SPEC HCC10/C/045
- HIGH VISIBILITY PEDESTRIAN GUARD RAIL IN ACCORDANCE WITH HCC SPEC HCC10/C/135
- EXISTING PROPOSED DRAINAGE
- LEVEL DETAILS
- BLISTER HAZARD PAVING IN ACCORDANCE WITH HCC SPEC HCC11/C/060
- CONTINUOUS LINE IN WHITE THERMOPLASTIC SCREED 50mm WIDE

PROPOSED VEHICLE CONNECTION DETAIL
SCALE 1:100

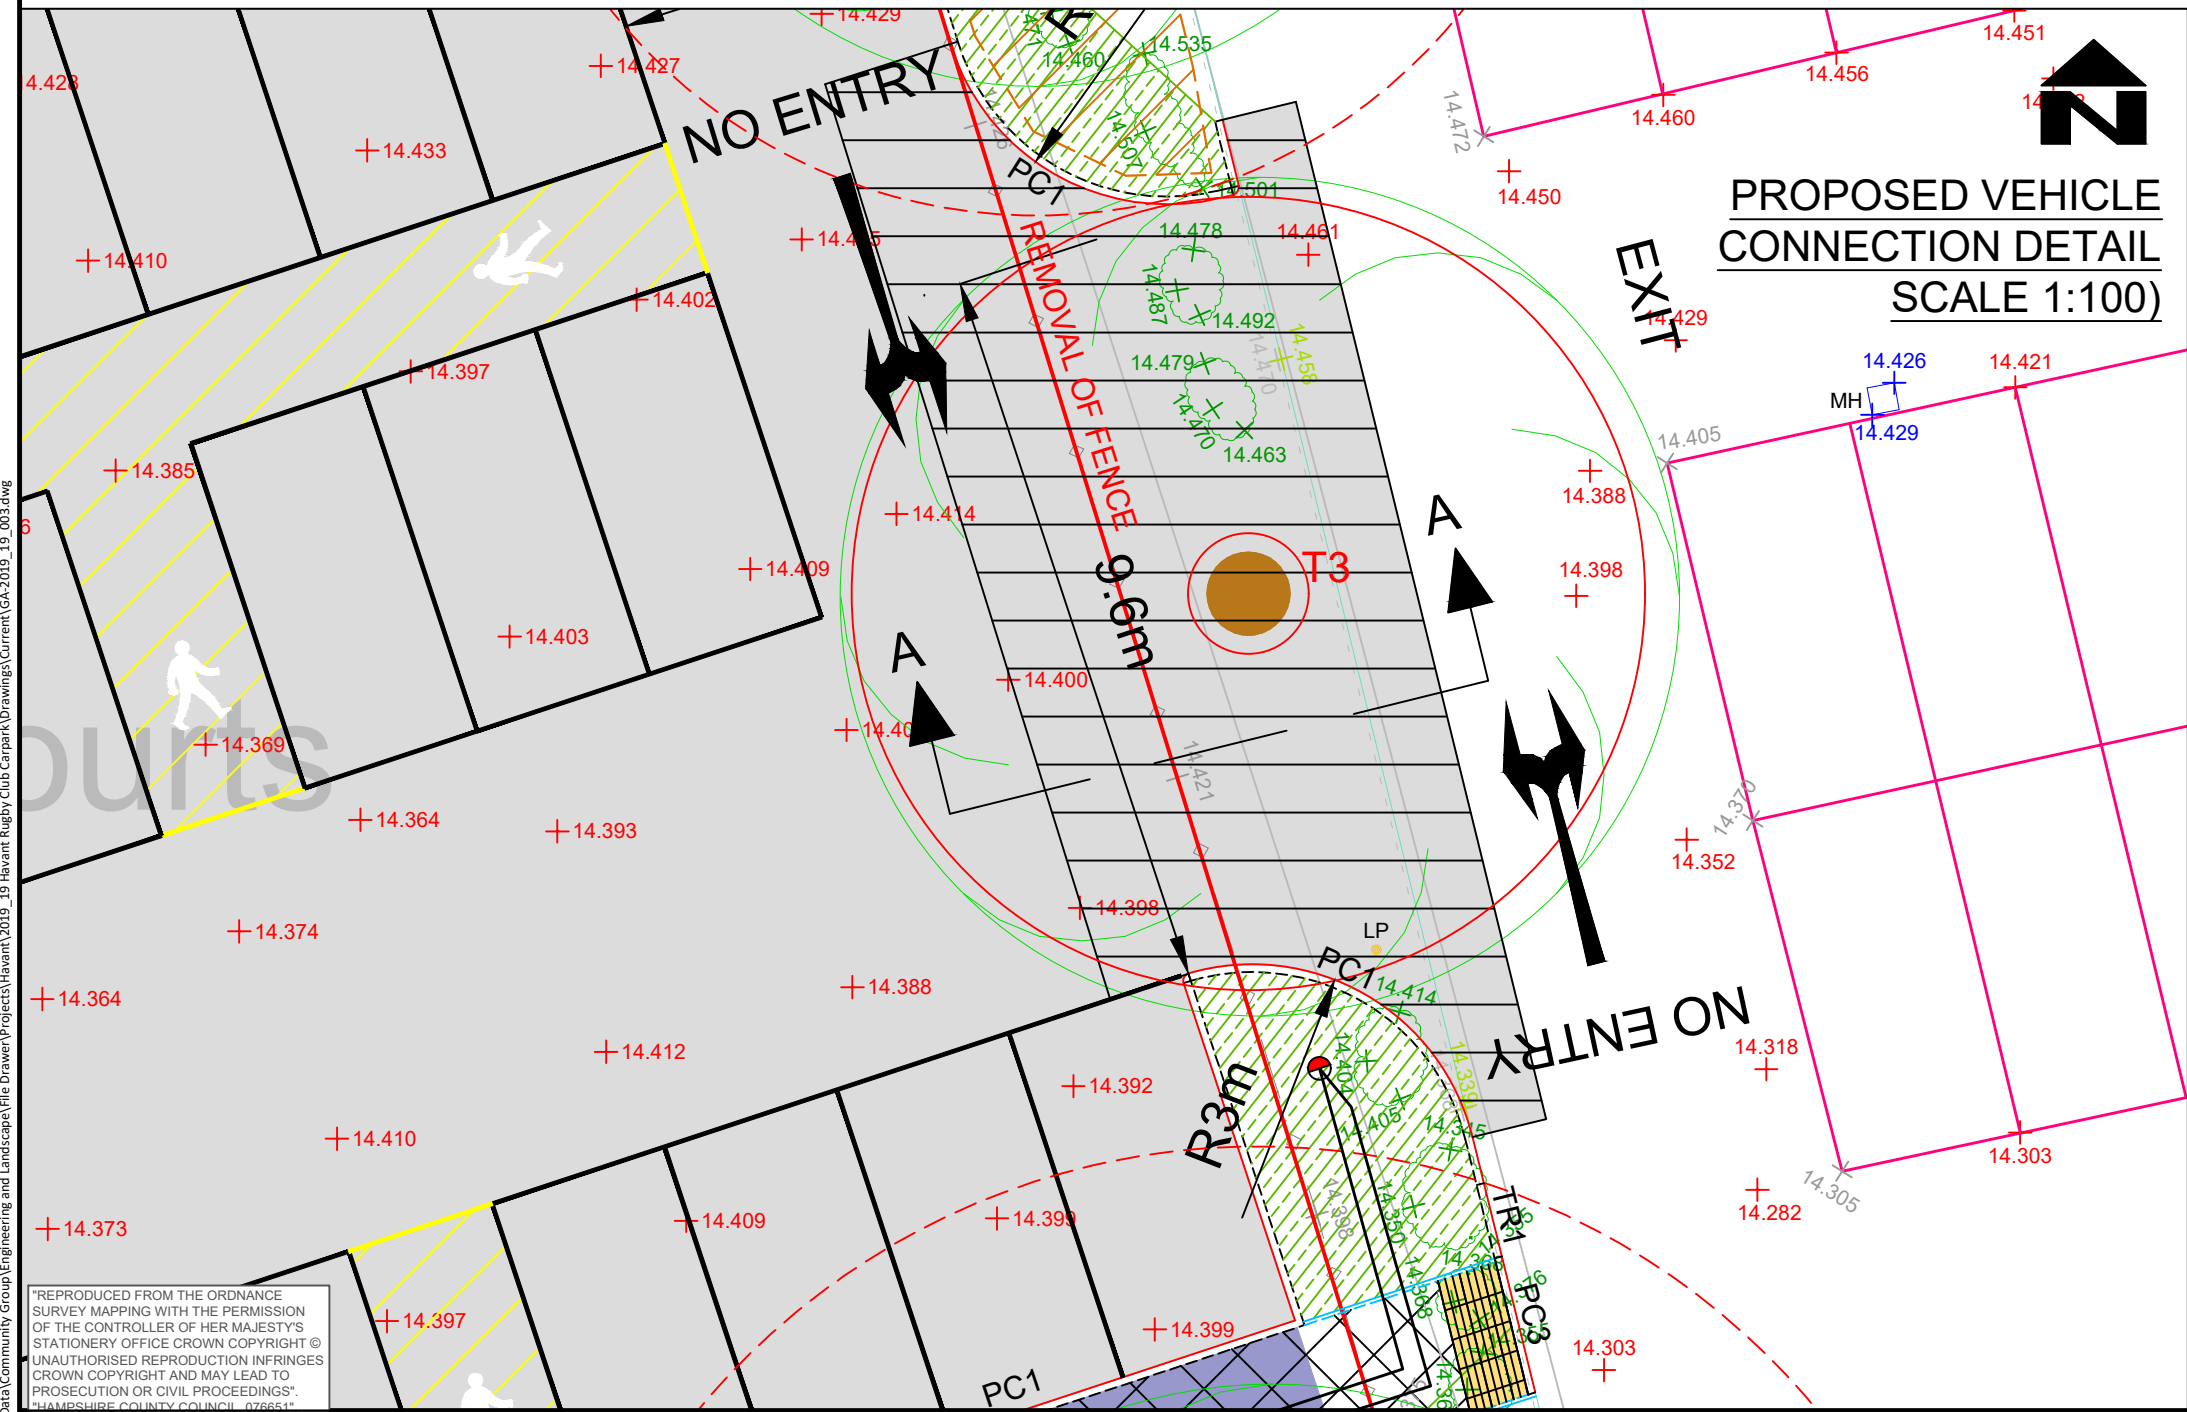

Havant
BOROUGH COUNCIL
Planning
Civil Engineering and Landscape

Public Service Plaza
Civic Centre Road
Havant, Hants. PO9 2AX
Telephone: (023) 9247 4174
Email: customer.services@havant.gov.uk
Internet: www.havant.gov.uk

DESIGNER
AH
CHECKED
AH
APPROVED

SCHEME
HAVANT RUGBY CLUB
MUGA CAR PARK CONVERSION
JOB No. 2019_19
SCALE @ A2
1:200
DATE
25.03.2020
SHEET NUMBER

DRAWING TITLE
ADDITIONAL DETAILS
DRAWING NUMBER
2019_19/004
REV

REV	AMENDMENTS	DATE	CAD	CHKD	APPD
A	RSA ARRANGEMENTS	06.11.2019	AV		