
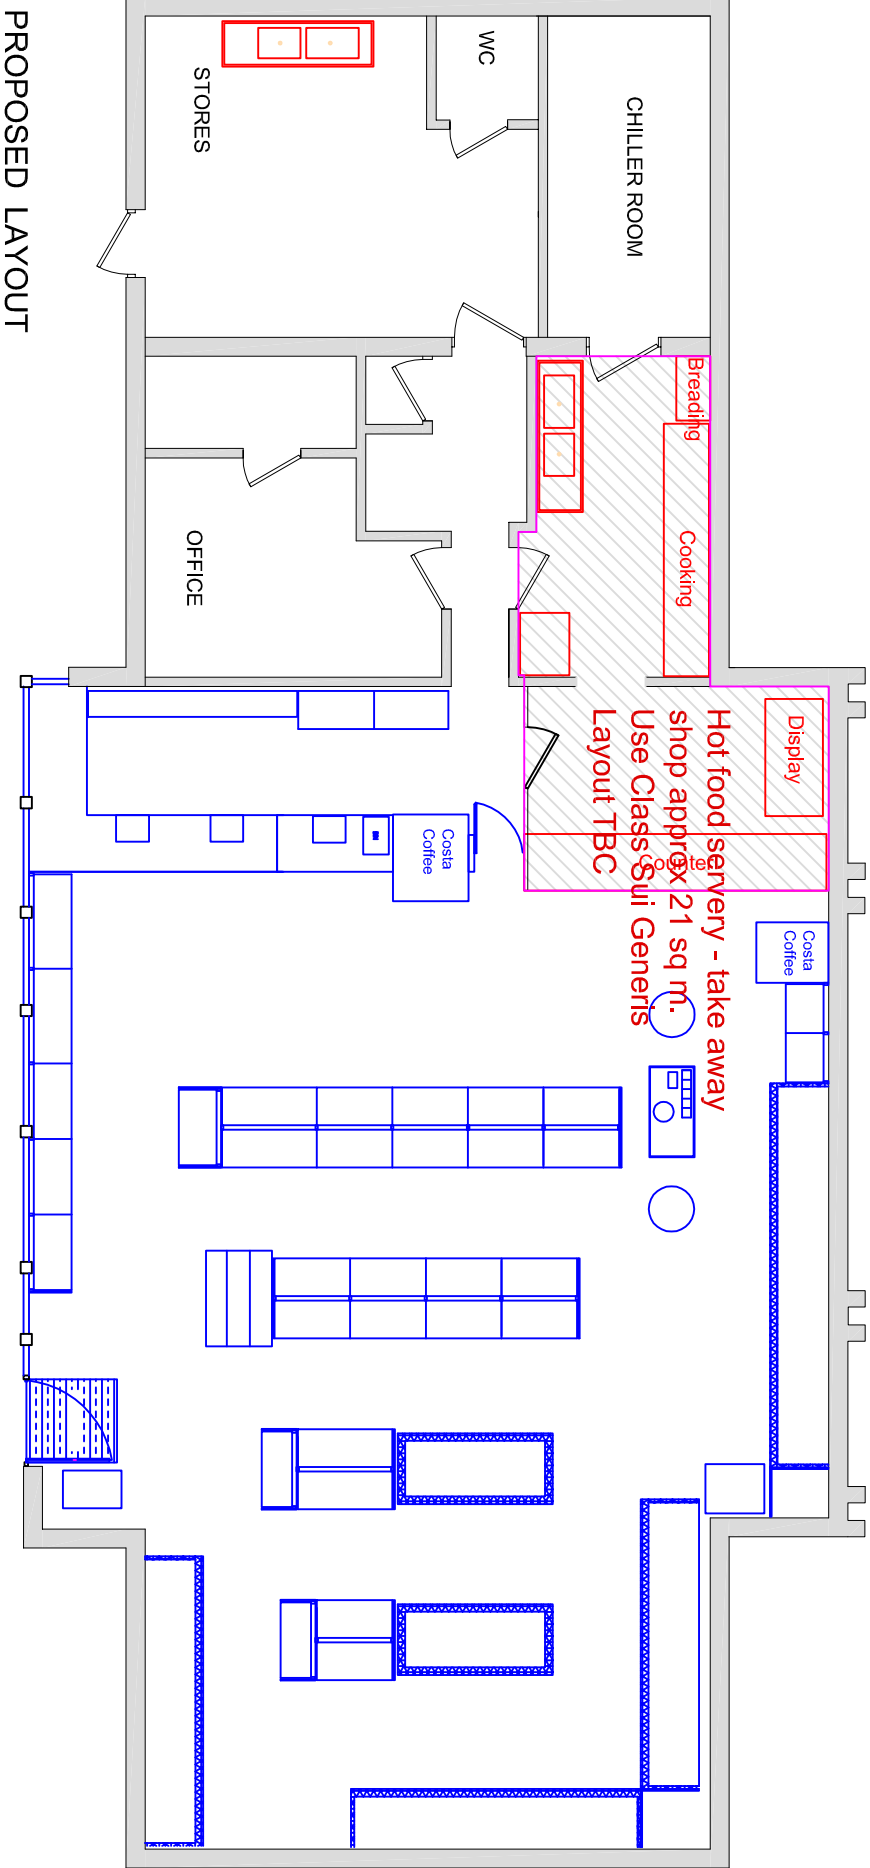


General Notes:


Do not scale dimensions from this drawing, unless for Planning purposes.

The Contractor is responsible for checking all dimensions on site prior to commencement of the works.

This drawing is to be read in conjunction with the specification.

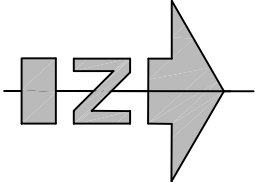

PROPOSED LAYOUT

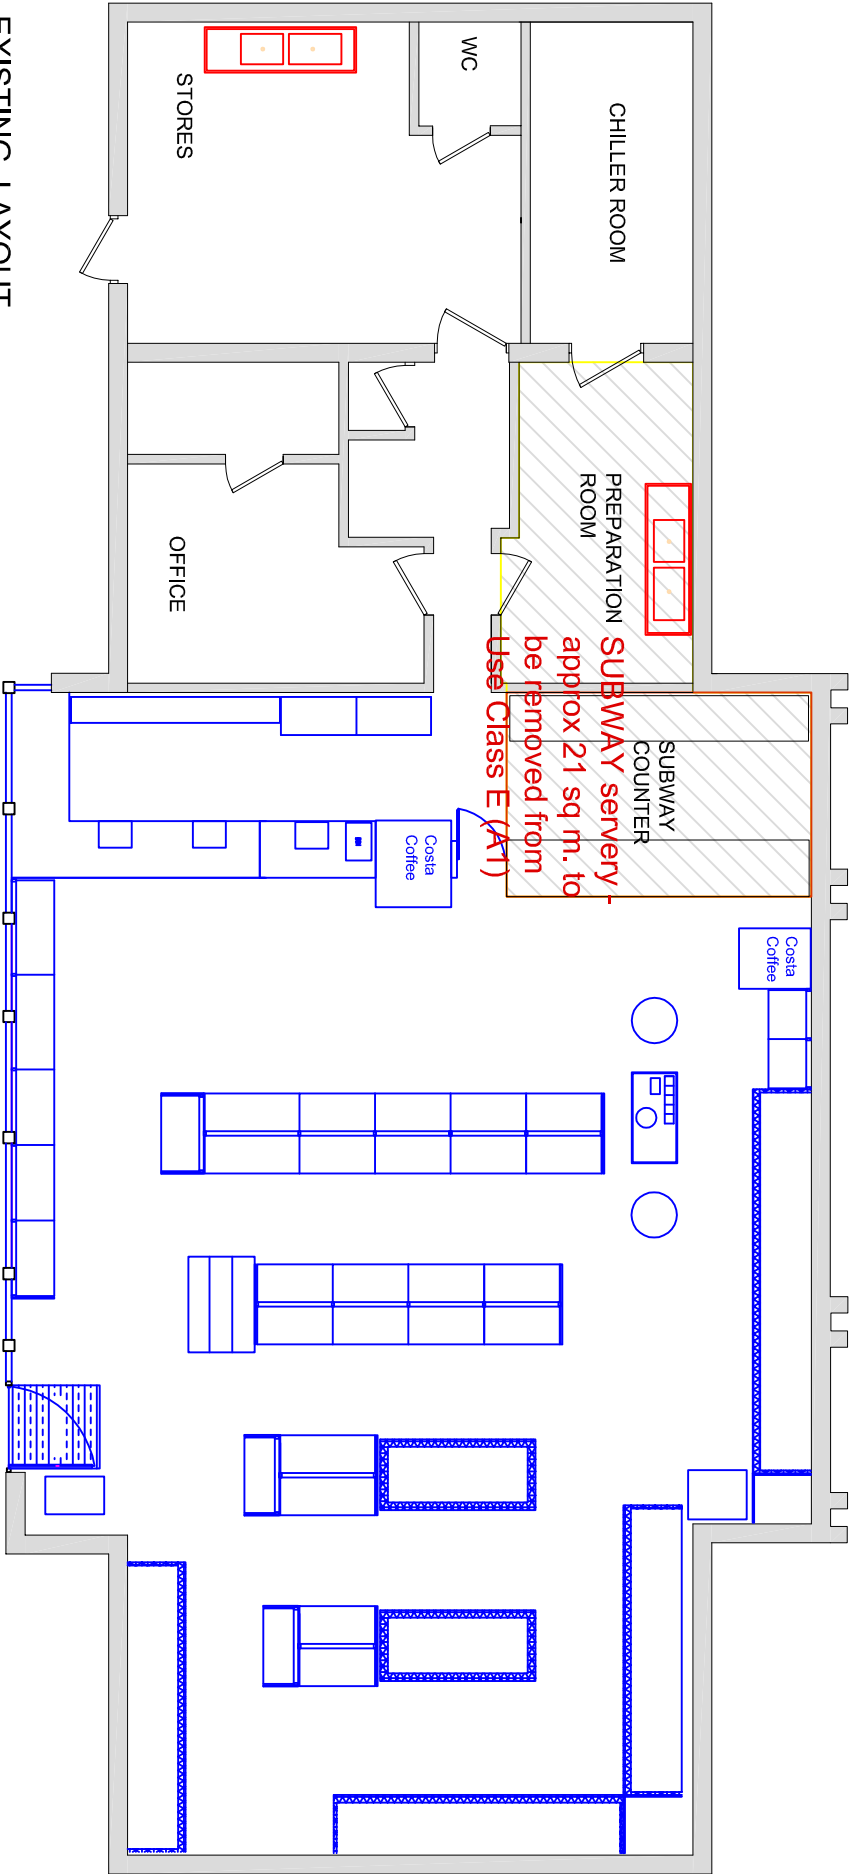

EXISTING LAYOUT

Revision	Date	Description
----------	------	-------------

Client:	Tankerford Ltd	
---------	----------------	--

Project:	Park Lane Service Station, PO9 3HQ	
----------	------------------------------------	--

Drawing Title:	Existing and Proposed Plans - Take Away	
----------------	---	--

Scale:	Date:	Drawn By:
1:100	15/12/2020	BE

Drawing Number:	Revision:
1413/002	-

CProject

CProject Ltd:
Telephone:
Mobile:
Email:

44 Fox Dene, Godalming, GU7 1YQ
01483 426650
07831 152509
steve@cproject.co.uk