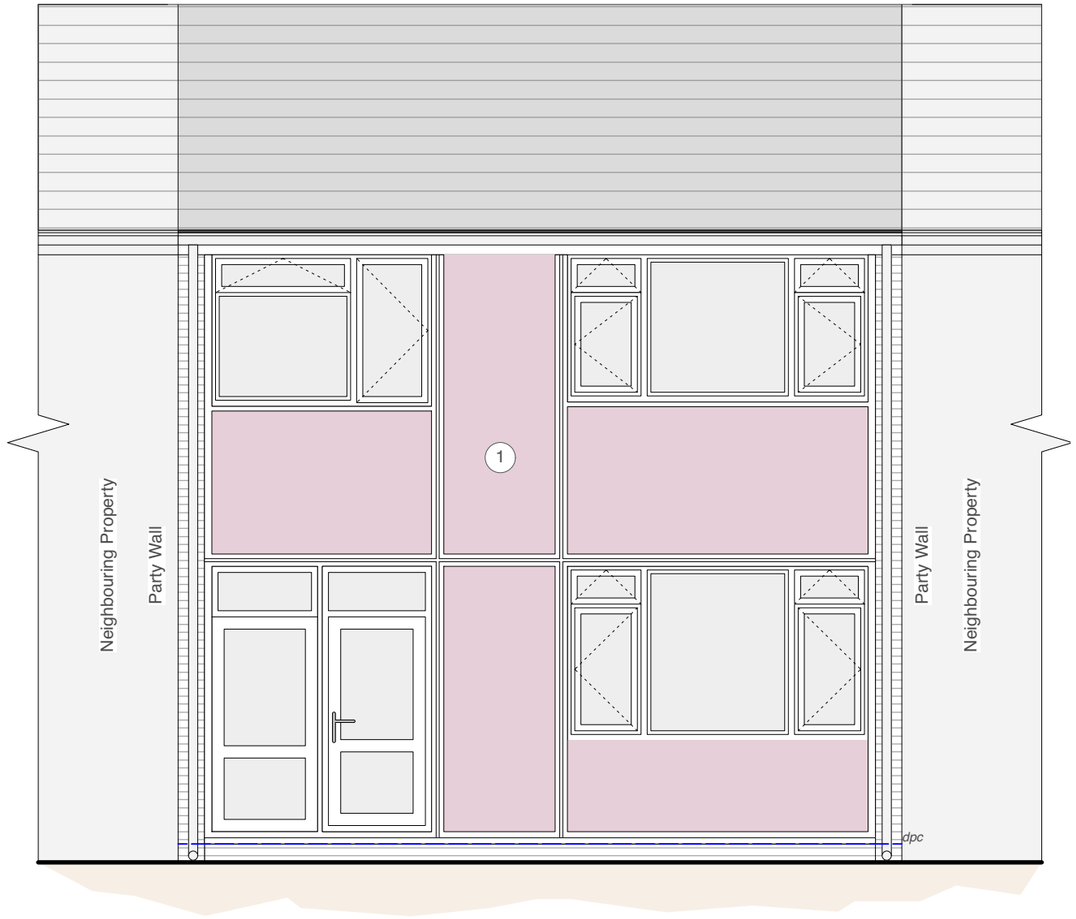

EXISTING FRONT ELEVATION

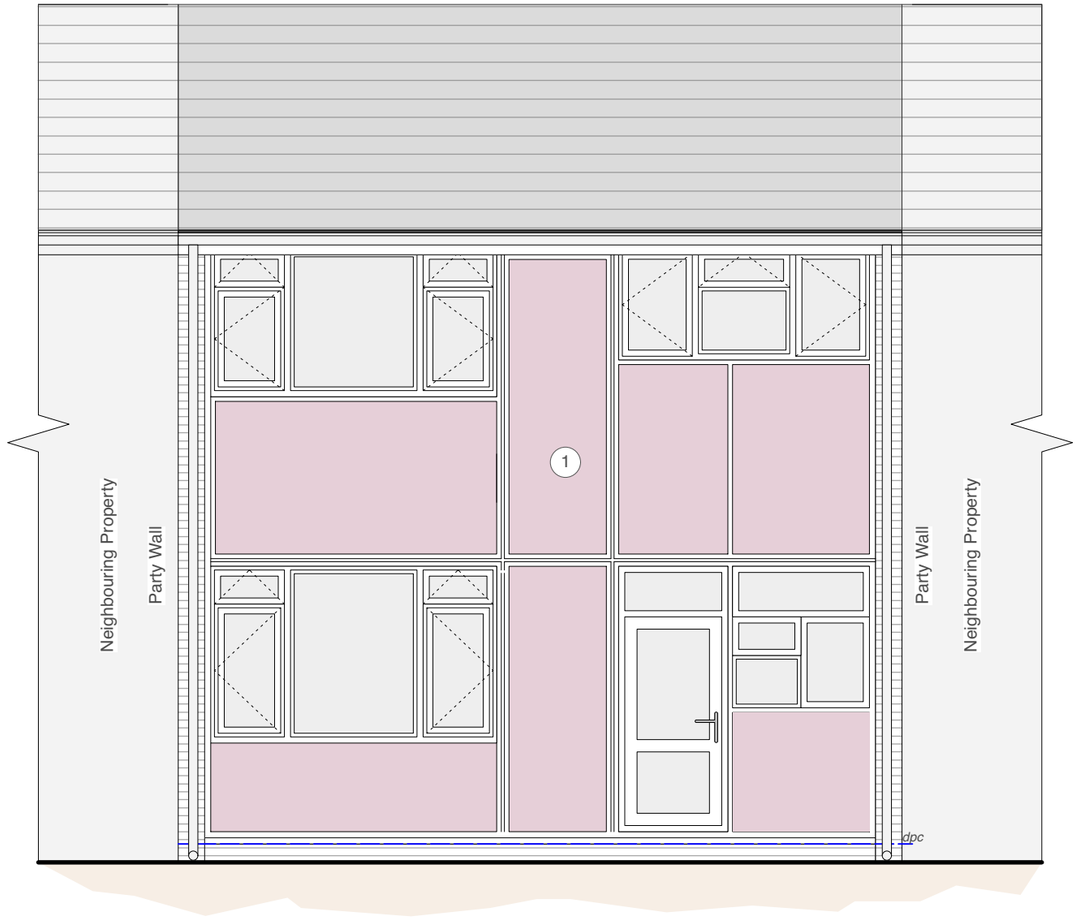

EXISTING REAR ELEVATION

MATERIAL KEY

1 PVCu cladding system with metal infill.

EXISTING ELEVATIONS

0 1 2 3 4 5 6 M

Scale 1:50 @ A3

Kendall Kingscott

Chartered Architects
Chartered Building Surveyors
Interior Designers
CDM Services

3 GP Centre, Yeoman Road,
Ringwood, Hampshire, BH24 3FF

+44 (0)425 472 833
www.kendallkingscott.co.uk

Rev	Date	By	Ap	Note
P1	12/11/20	JG	DM	Planning issue.

Project: Appraisal of Structural Proposals

Drawing Title: Existing Elevations

Client: The Guinness Partnership

Project Number: 200656-1300

Drawing Number:

Revision: P1

Scale: 1:50

Paper Size: ISO A3

Filename: 200656.vwx

Date: 02/11/2020

Drawn: JG

Checked: AS

Purpose/Status: PLANNING

© Copyright

Do not scale this drawing

Check all dimensions and levels on site

Only to be used on the site for which designed. The electronic transmission of designs/information contained in this drawing is carried out entirely at the User's risk and Kendall Kingscott Ltd. will have no liability for any errors or inaccuracies arising therefrom. The production of amended or updated information from the said designs/information by the User is entirely the responsibility of the User and Kendall Kingscott Ltd. shall have no responsibility in respect thereof whatsoever.