



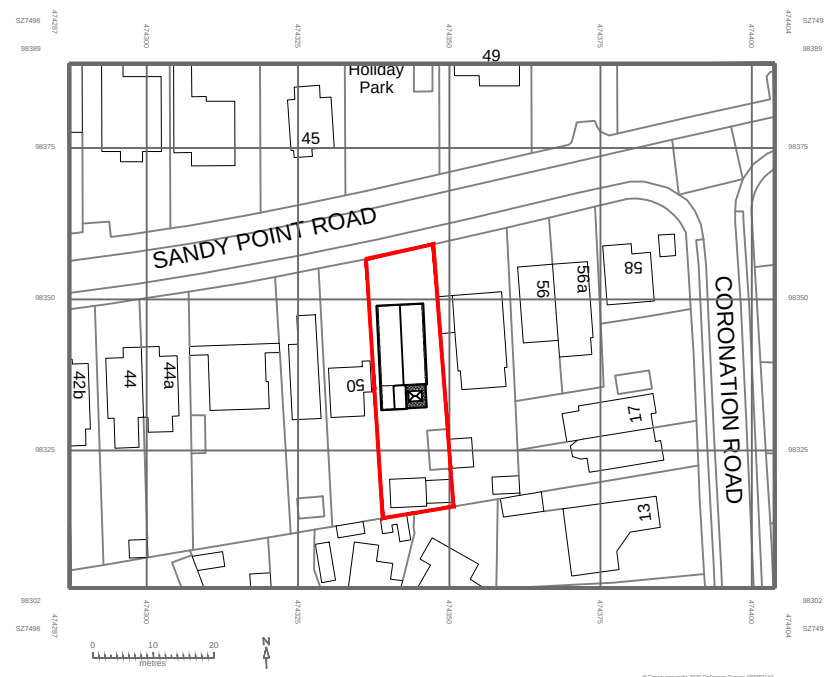

LOCATION PLAN 1:1250

EXISTING PARKING UNCHANGED
 DRIVEWAY: 5 OR 6 SPACES;
 FRONT FORECOURT: 2 SPACES;
 GARAGE: 1 SPACE

PROPOSED ROOF EXTENSION

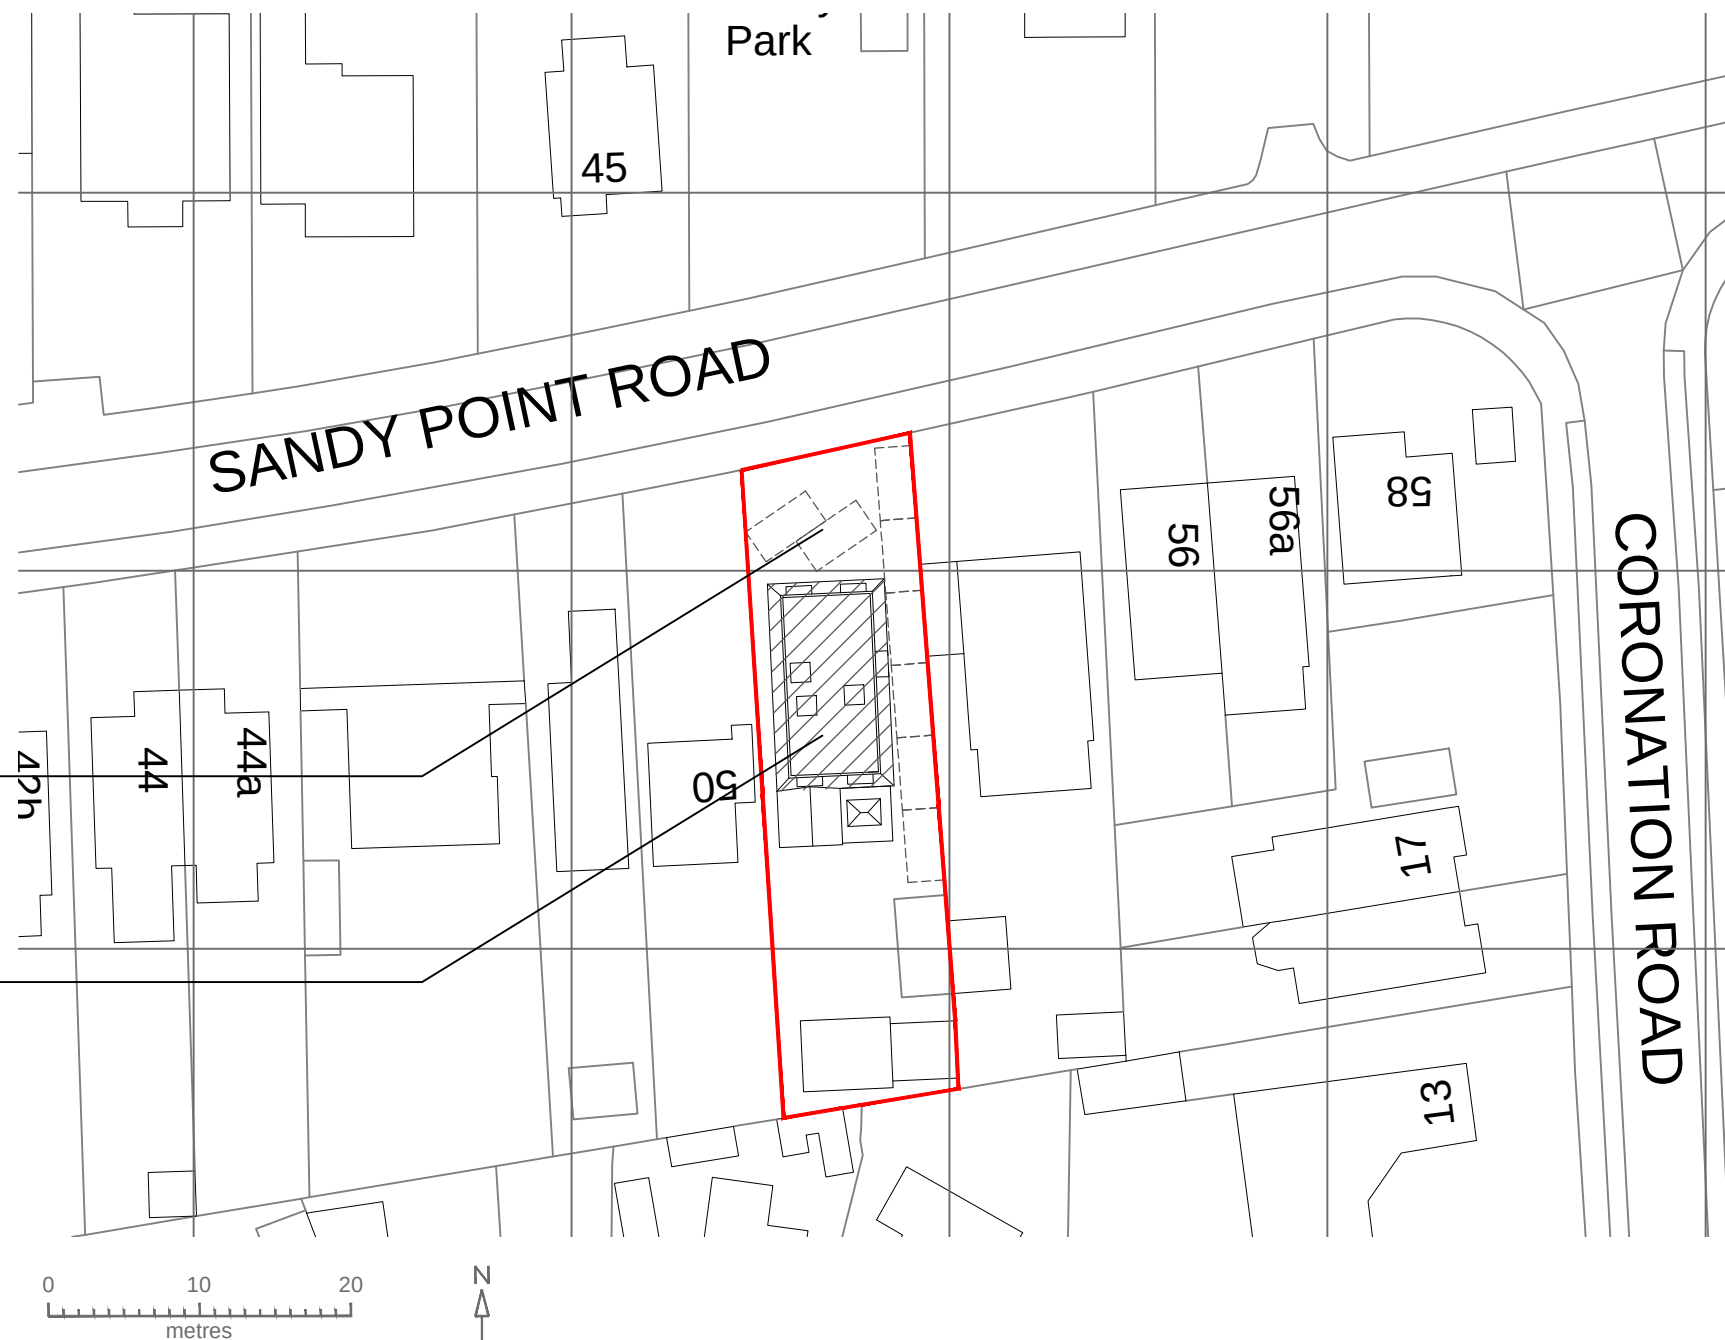

BLOCK PLAN 1:500