



This drawing is for feasibility purposes only. Measurements shown are indicative and must be checked on site. This drawing is not to be used for Planning or Building Control purposes.



Rev.	Date	Note	Author	Checked
A	07/01/2021	Width of side extension reduced by 500mm following consultation with LPA.	PW	**

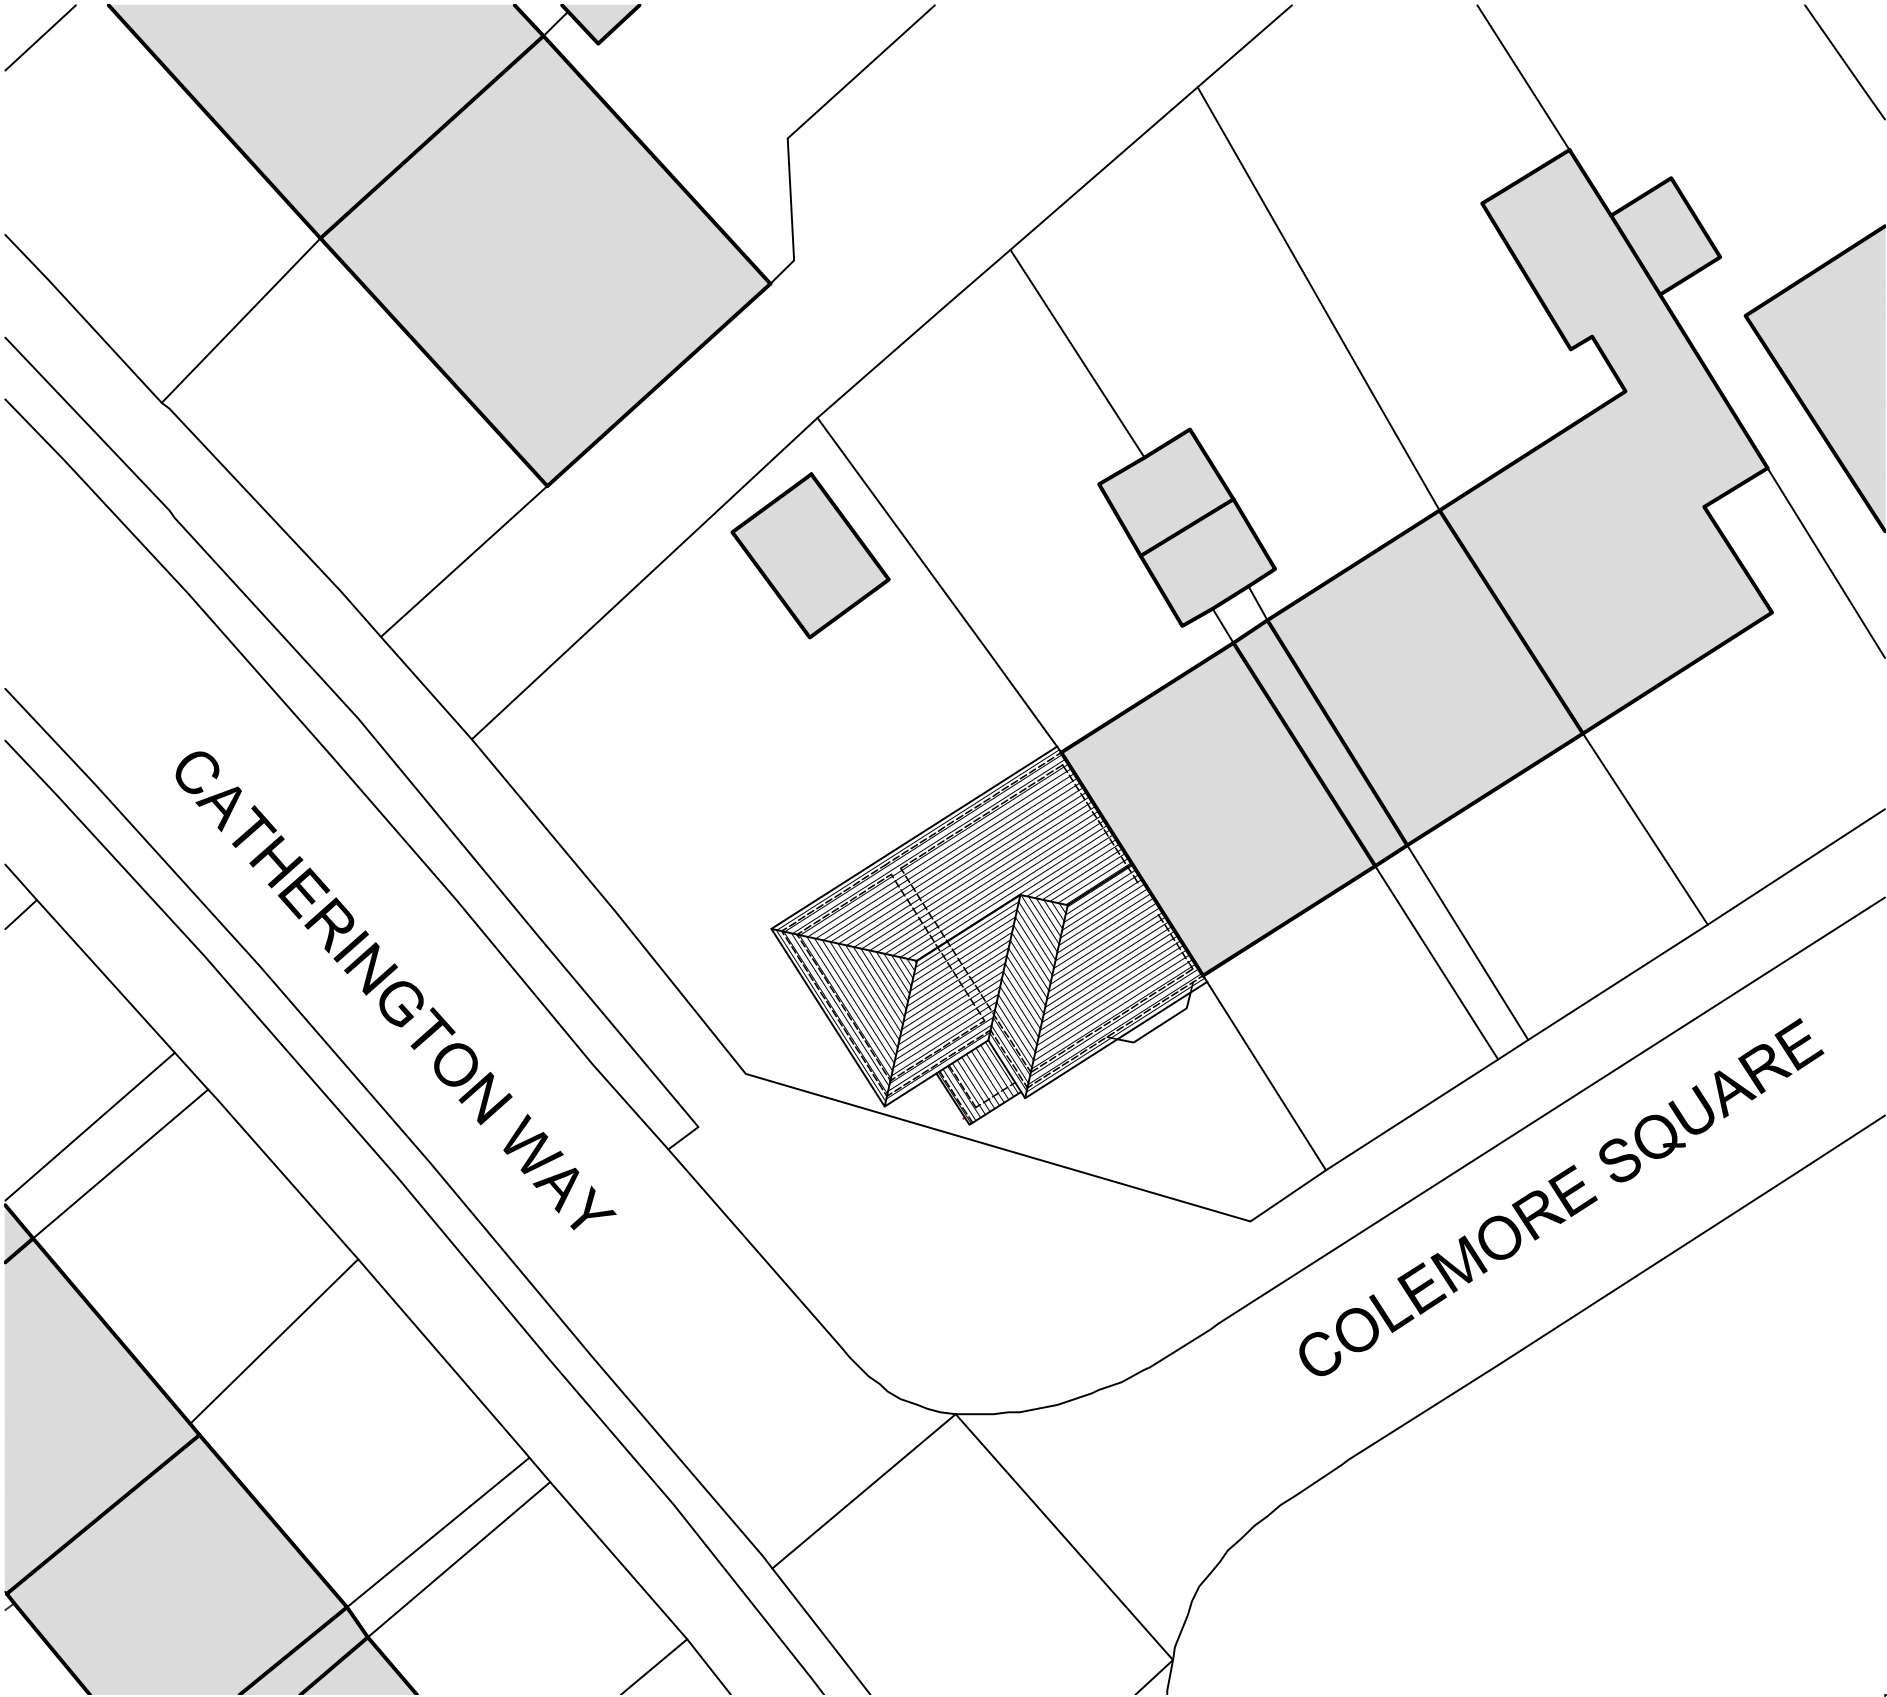



BLOCK PLAN
SCALE 1:200

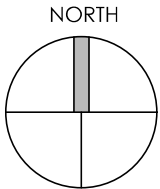

1:200

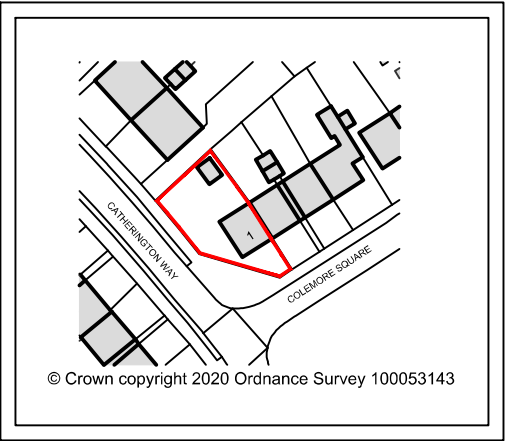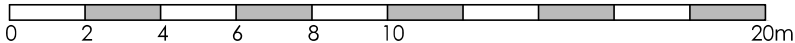

LOCATION PLAN
SCALE 1:1250

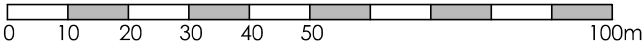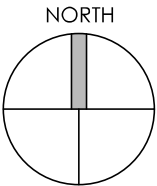

Project	TWO STOREY SIDE EXTENSION 1 COLEMORE SQUARE HAVANT PO9 2BU					Drawing	BLOCK AND LOCATION PLAN		
						Job-Dwg Number	2003-PL-001		Rev.
Client	MR G AYLING					 ENDURE BUILDING DESIGN LTD 18 Knowsley Crescent, Cosham Portsmouth, PO4 2PJ pw@endurebd.com			
Status	PLANNING								
Scale	1:100		Sheet Size A3						
Author	PW	Checked	**	Date	07/01/2021				