
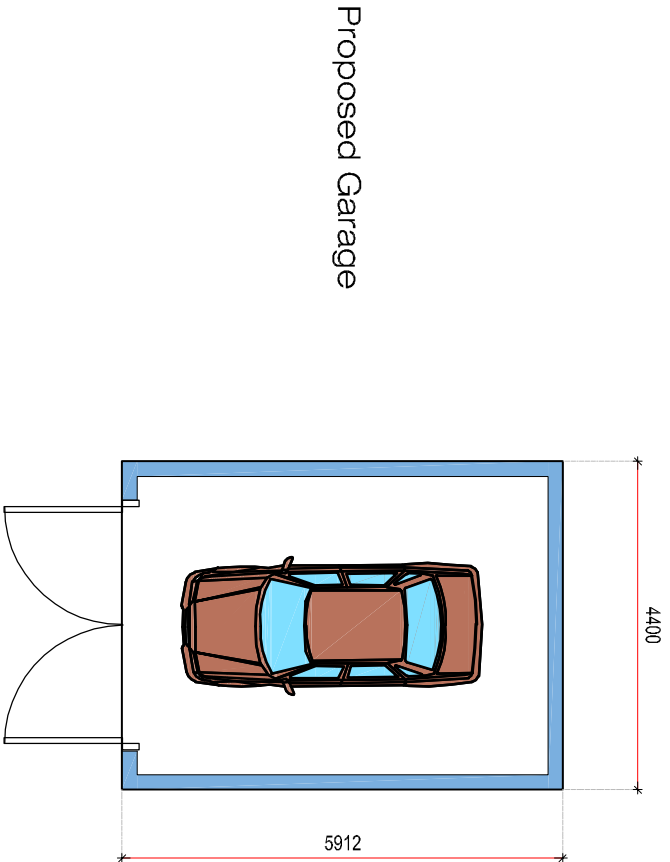


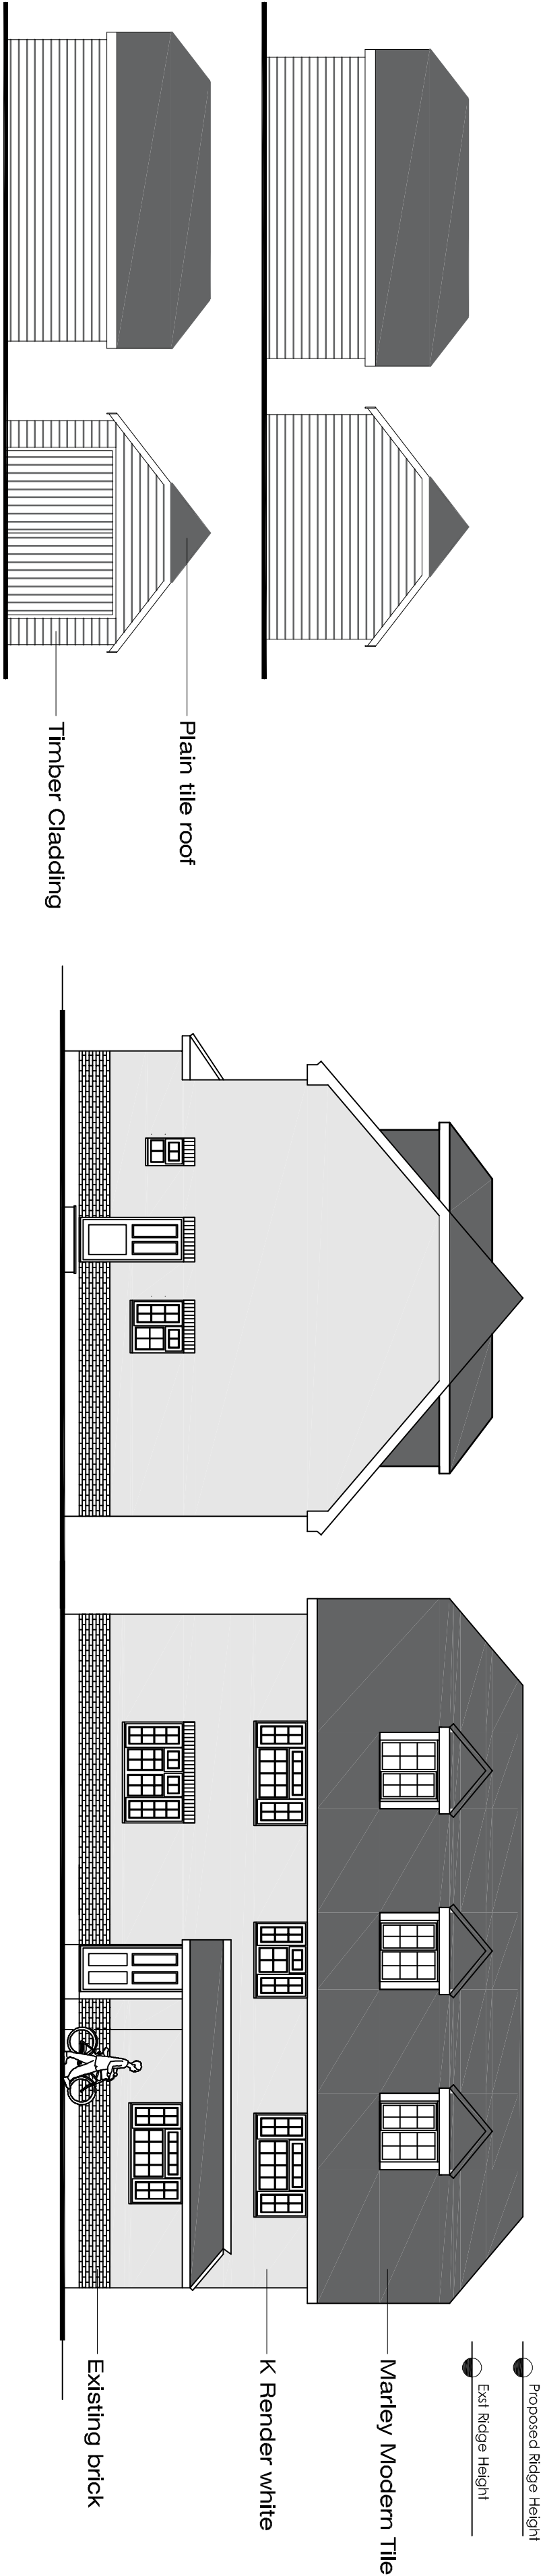

Scale in Metres

0 1 2 3 4 5 for 1:100

REVISION:

01 - revised elevations - 14/1/0/20

Drawing Title :

Proposed Elevations and Garage

Project :

1 Plant Farm Cottages

Drawn By	Date	SHEET SIZE	Approved By	Date
CRF	20/07/20	A2		
Drawing No.				
CFA	FULL	BS	01	1/100
Revision:				
Scale:				

PLANNING

Chris Flint Associates Ltd

CHARTERED SURVEYORS - PROJECT MANAGERS

DEVELOPMENT CONSULTANTS

2 Emerald Close Wintertonville Huns PO7 8NZ
tel: 023 92 432484 fax: 023 92 338554
Email: chris@flintassociates.co.uk