


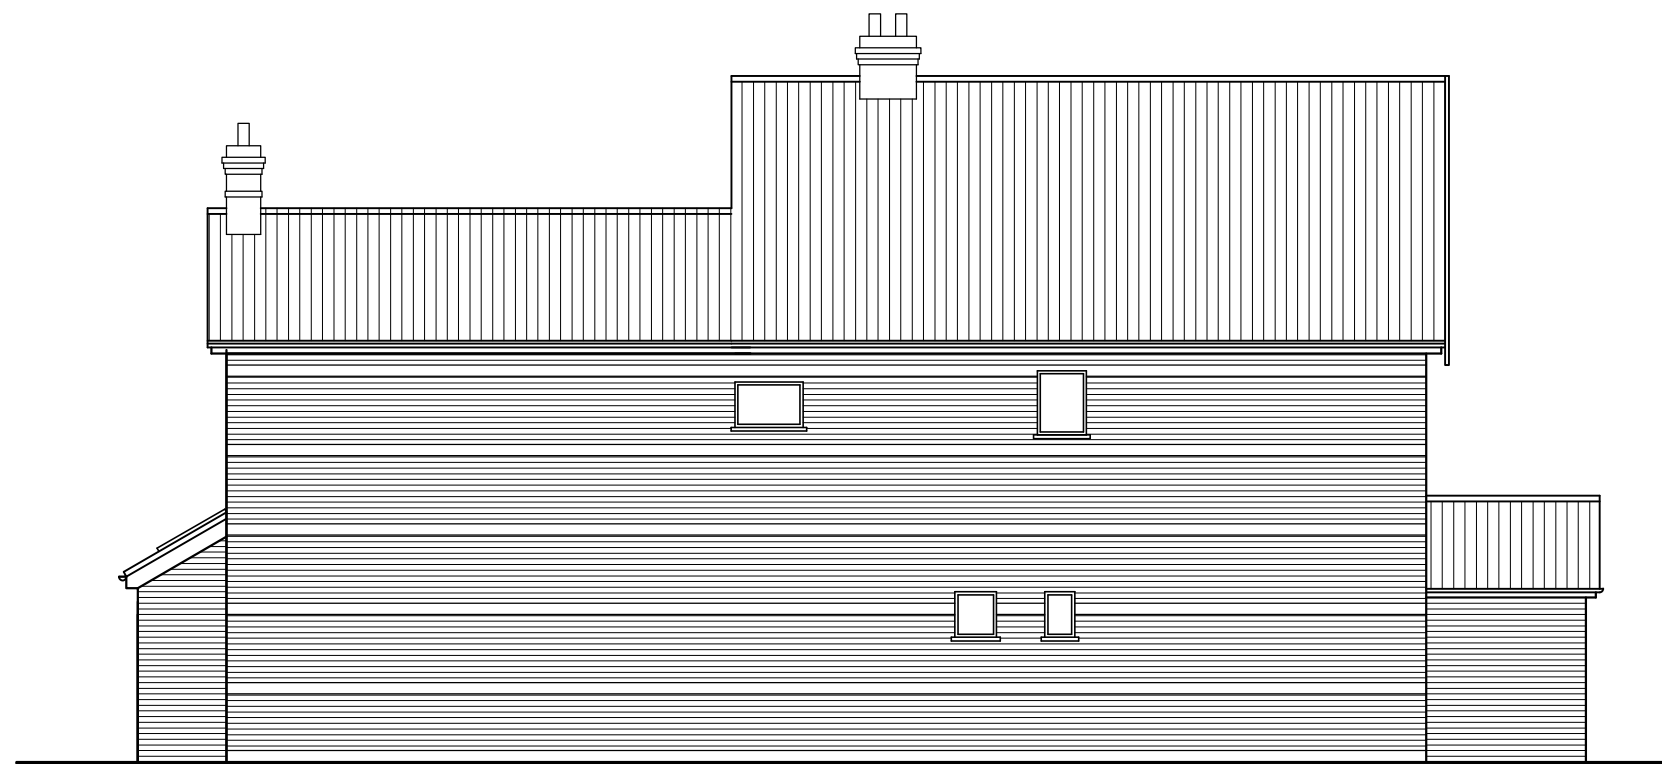

North



East

2240
Addition



South

2695
Addition



West

Proposed Porch
3520

CAD

Critchley Architecture And Design Ltd.
Contact: 02392 474 919 | info@caad.online

The Old Brewery, 15E South Street, Havant, PO9 1BU

Proposed Elevations

Revisions

- a) Plan updates/28.03.2020/SAR
- b) Client Revisions/06.07.2020/CAL
- c) Client Revisions/11.11.2020/CAL
- d)

48 Westbourne Av,
Emsworth,
Hampshire,
PO10 7QU

Scale A1=1:50, A3=1:100
Drawn SAR
Date 15/03/2020

20005-503^C

10m

20m

30m

40m