


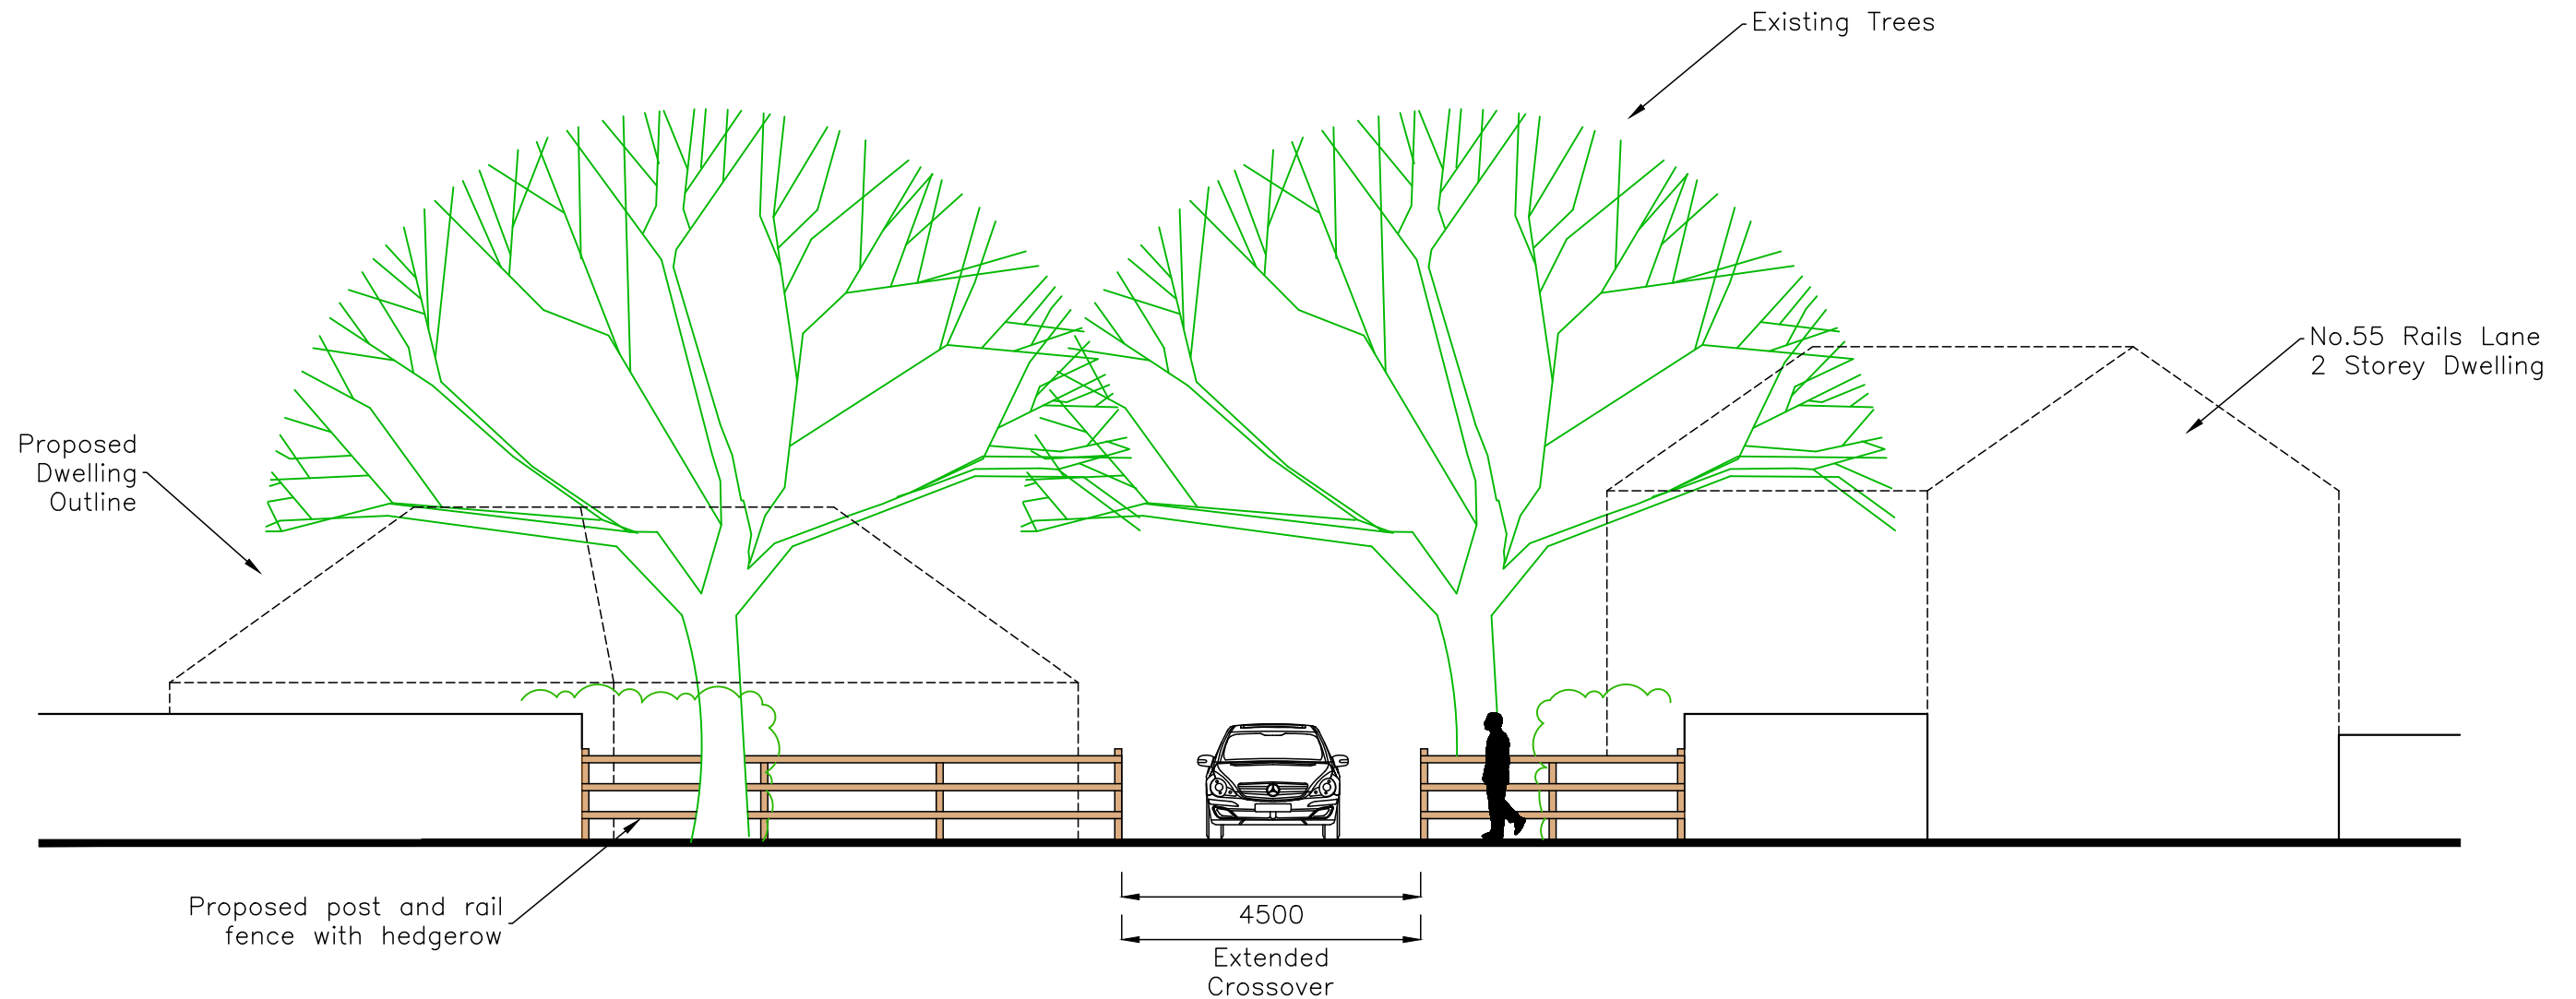

South Street Elevation

CAD

Critchley Architecture And Design Ltd.
Contact: 02392 474 919 | info@caad.online
The Old Brewery, 15E South Street, Havant, PO9 1BU

Proposed Street & Boundary Treatments Elevation

Revisions	a) Note/Date/Initial
b)	
c)	
d)	

Land Rear,
31 North Crescent,
(Norman Road)
Hayling Island,
PO11 9LR

Scale A1=1:50, A3=1:100
Drawn SAR
Date 21/08/2020

20052-511^A

10m

20m

30m

40m