




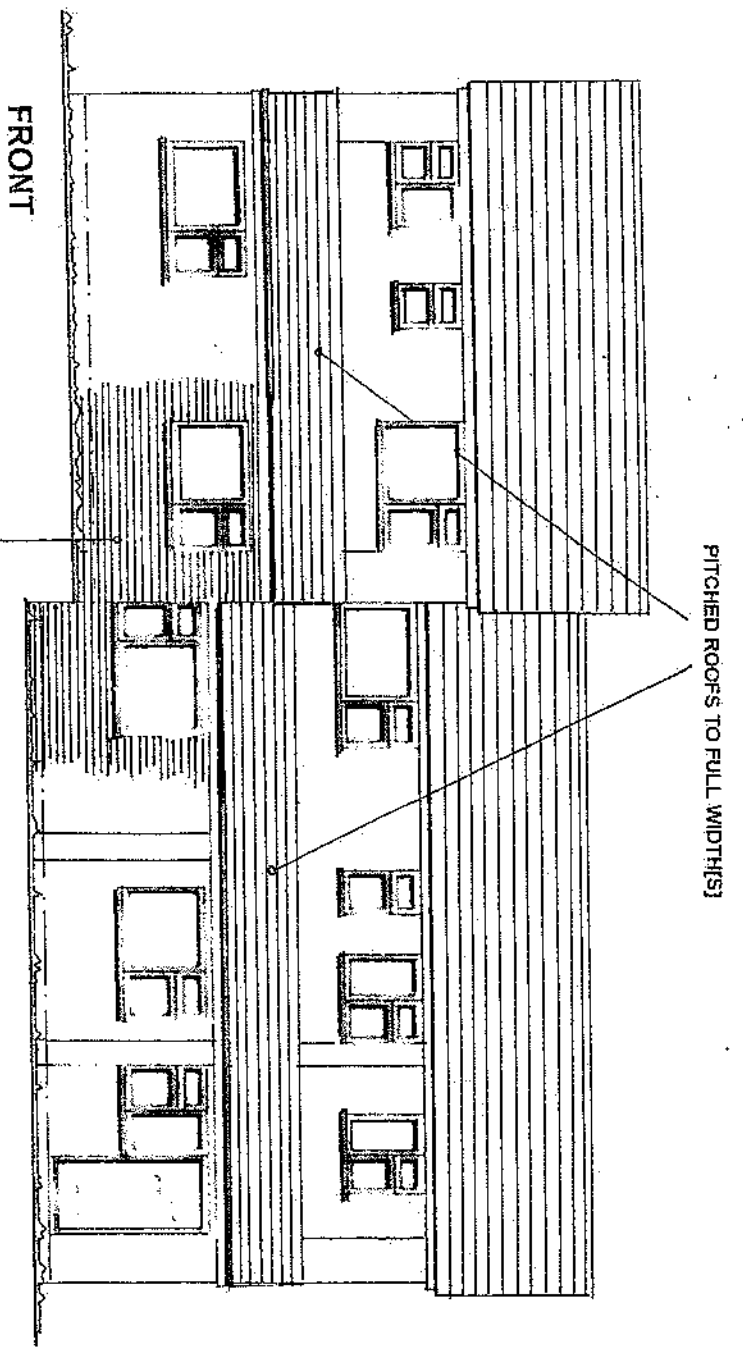



BRICK INFIL IN MATCHING BRICKS AND BOND

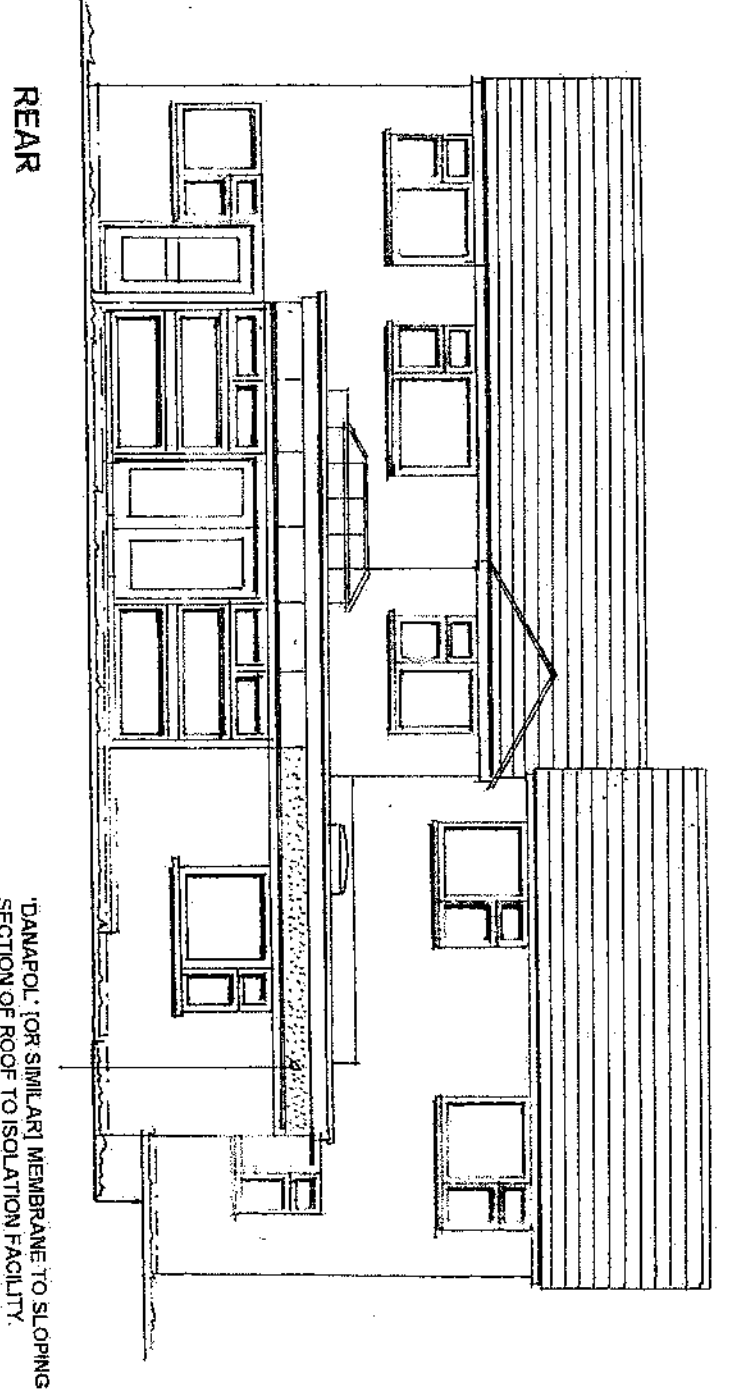

'DANAPOL' (OR SIMILAR) MEMBRANE TO SLOPING SECTION OF ROOF TO ISOLATION FACILITY.

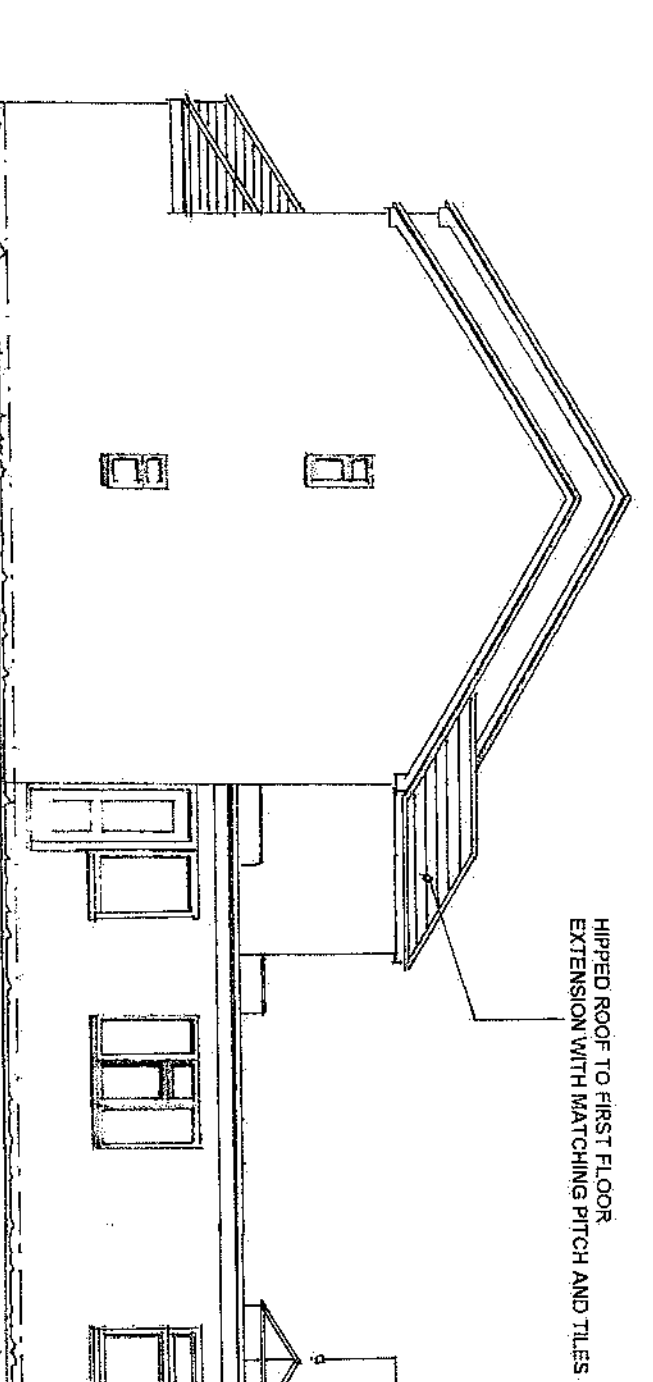

HIPPED ROOF TO FIRST FLOOR EXTENSION WITH MATCHING PITCH AND TILES

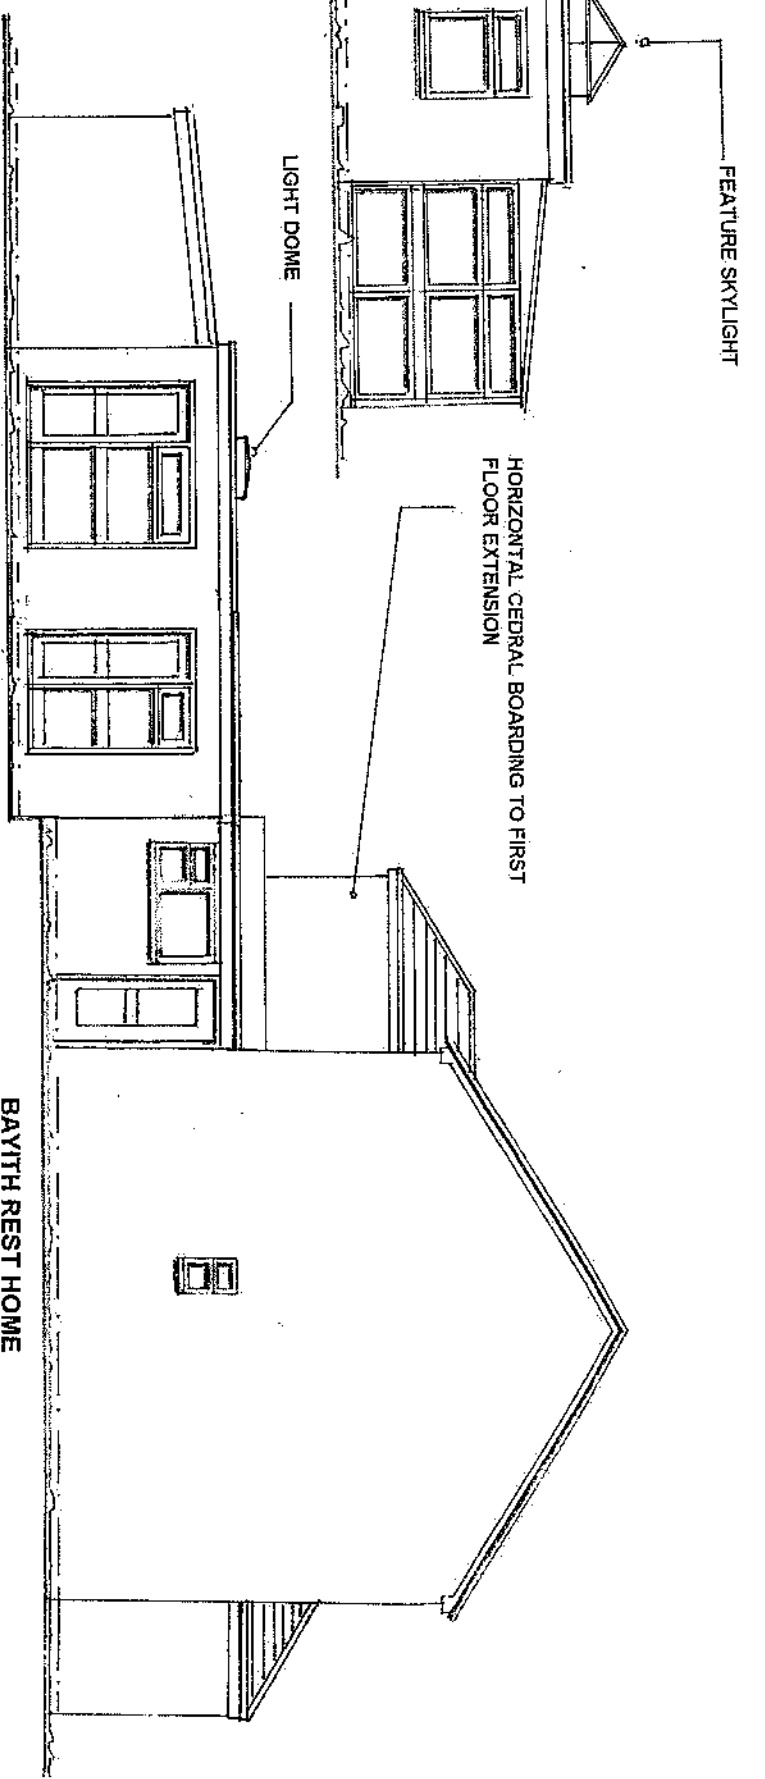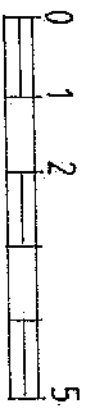

FEATURE SKYLIGHT

HORIZONTAL CEDRAL BOARDING TO FIRST FLOOR EXTENSION

LIGHT DOME

BAYTH REST HOME
18-20 BEVAN ROAD - WATERLOOVILLE
HAMPSHIRE - PO8 9QH.
PROPOSED ELEVATIONS.
DRG. No. 09/20/BRH - 4.
SCALE: 1/100. PAPER SIZE: A3
MEASUREMENTS MUST BE TAKEN ON SITE
FOR ACCURACY.