


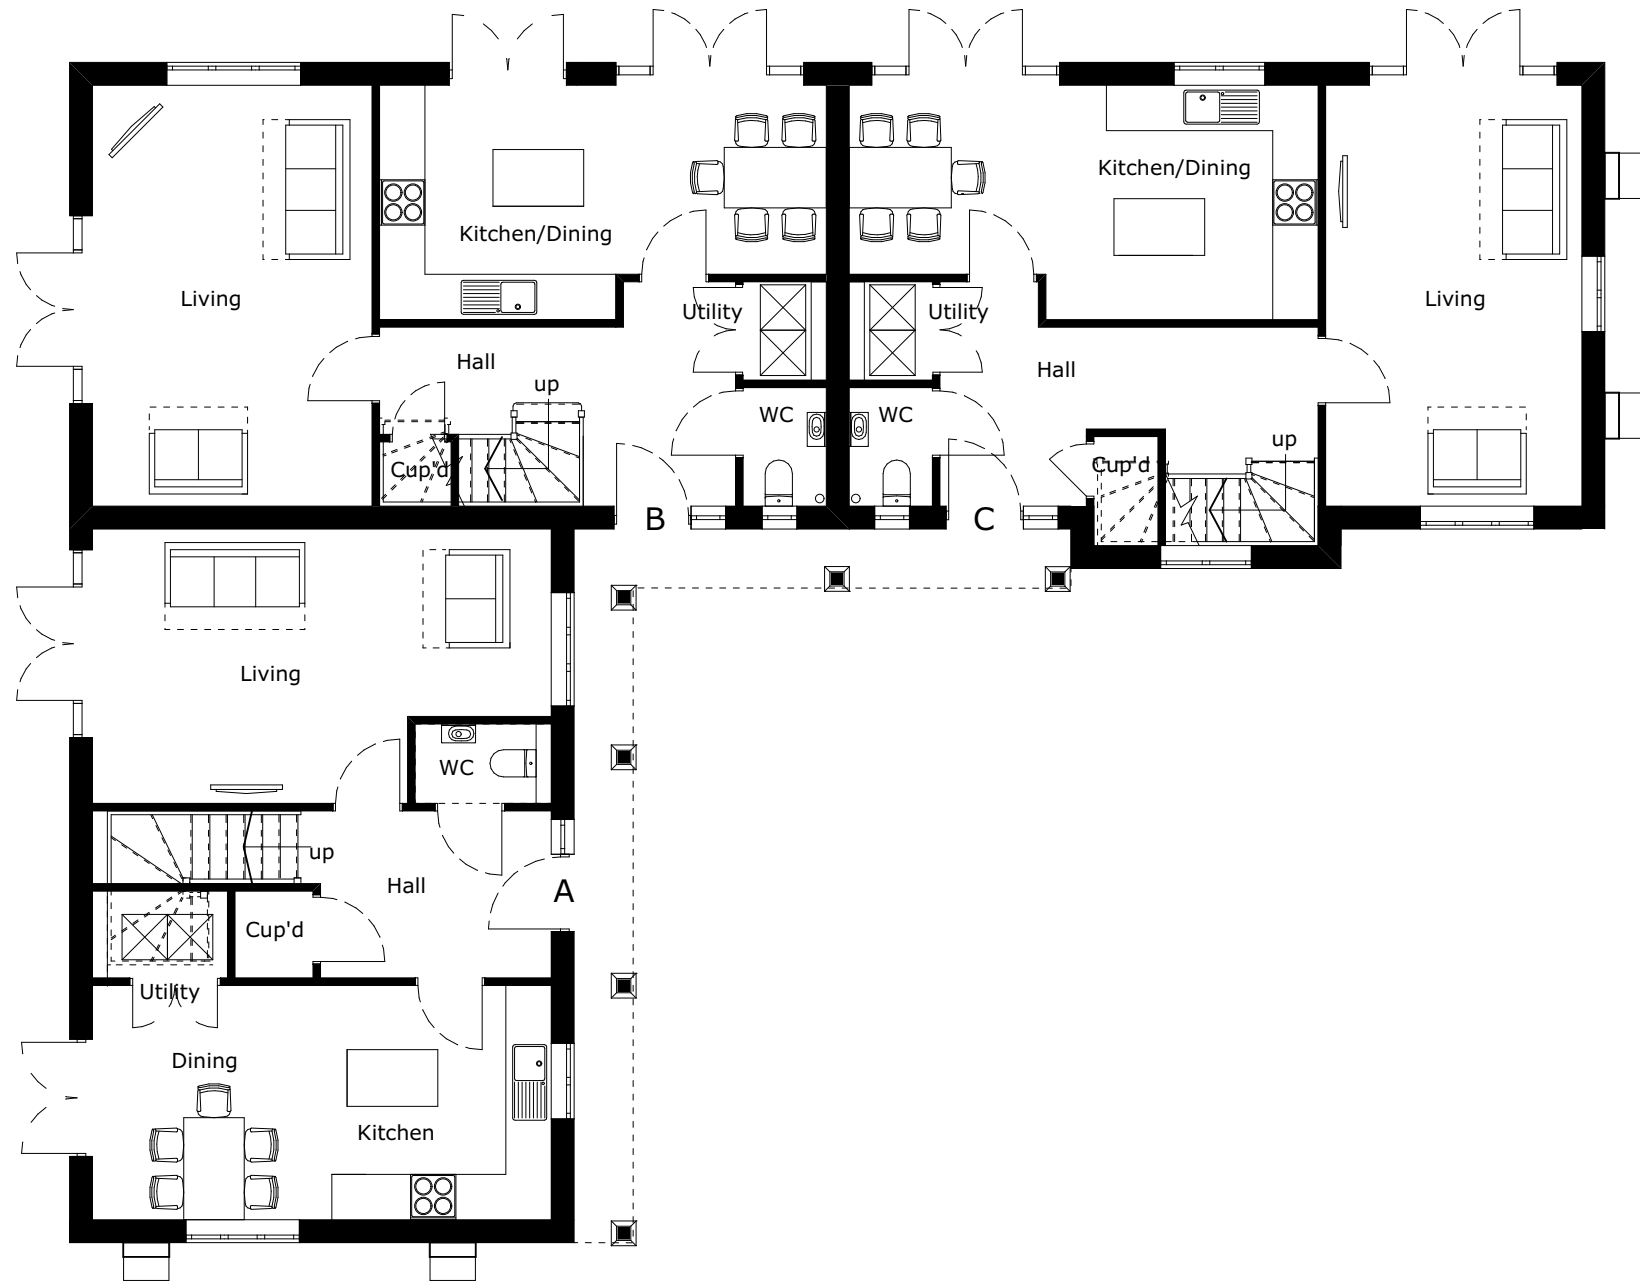


GROUND FLOOR - 1:100



FIRST FLOOR - 1:100



KEY PLAN (nts)

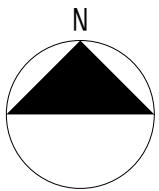

Revisions		
A	Elevations updated in accordance with client comments	05.03.2019 CWC/--
B	Window to FF staircase added.	16.11.2020 IS/--

Drawing Status

- ☐ Preliminary
- ☒ Planning
- ☐ Building Regulations
- ☐ Construction

Client:



Project Title
Manor Farm, Bedhampton

Document Title
HOUSE TYPE K

Drawing Scale / Sheet Size
1/100@A2

Job No.
17.043

Date
May/2018

Drawn by / Checked by
CW/--

Signature

Drawing Number / Revision
210 - A

HGP
ARCHITECTS



Furzehall Farm
Wickham Road, Fareham
Hampshire, PO16 7JH
01329 283235
email@hgp-architects.co.uk
www.hgp-architects.co.uk

HGP Architects Ltd.
Copyright Reserved.
Check dims. on site.