


14 Maple Wood, Bedhampton - 4163.20.CC

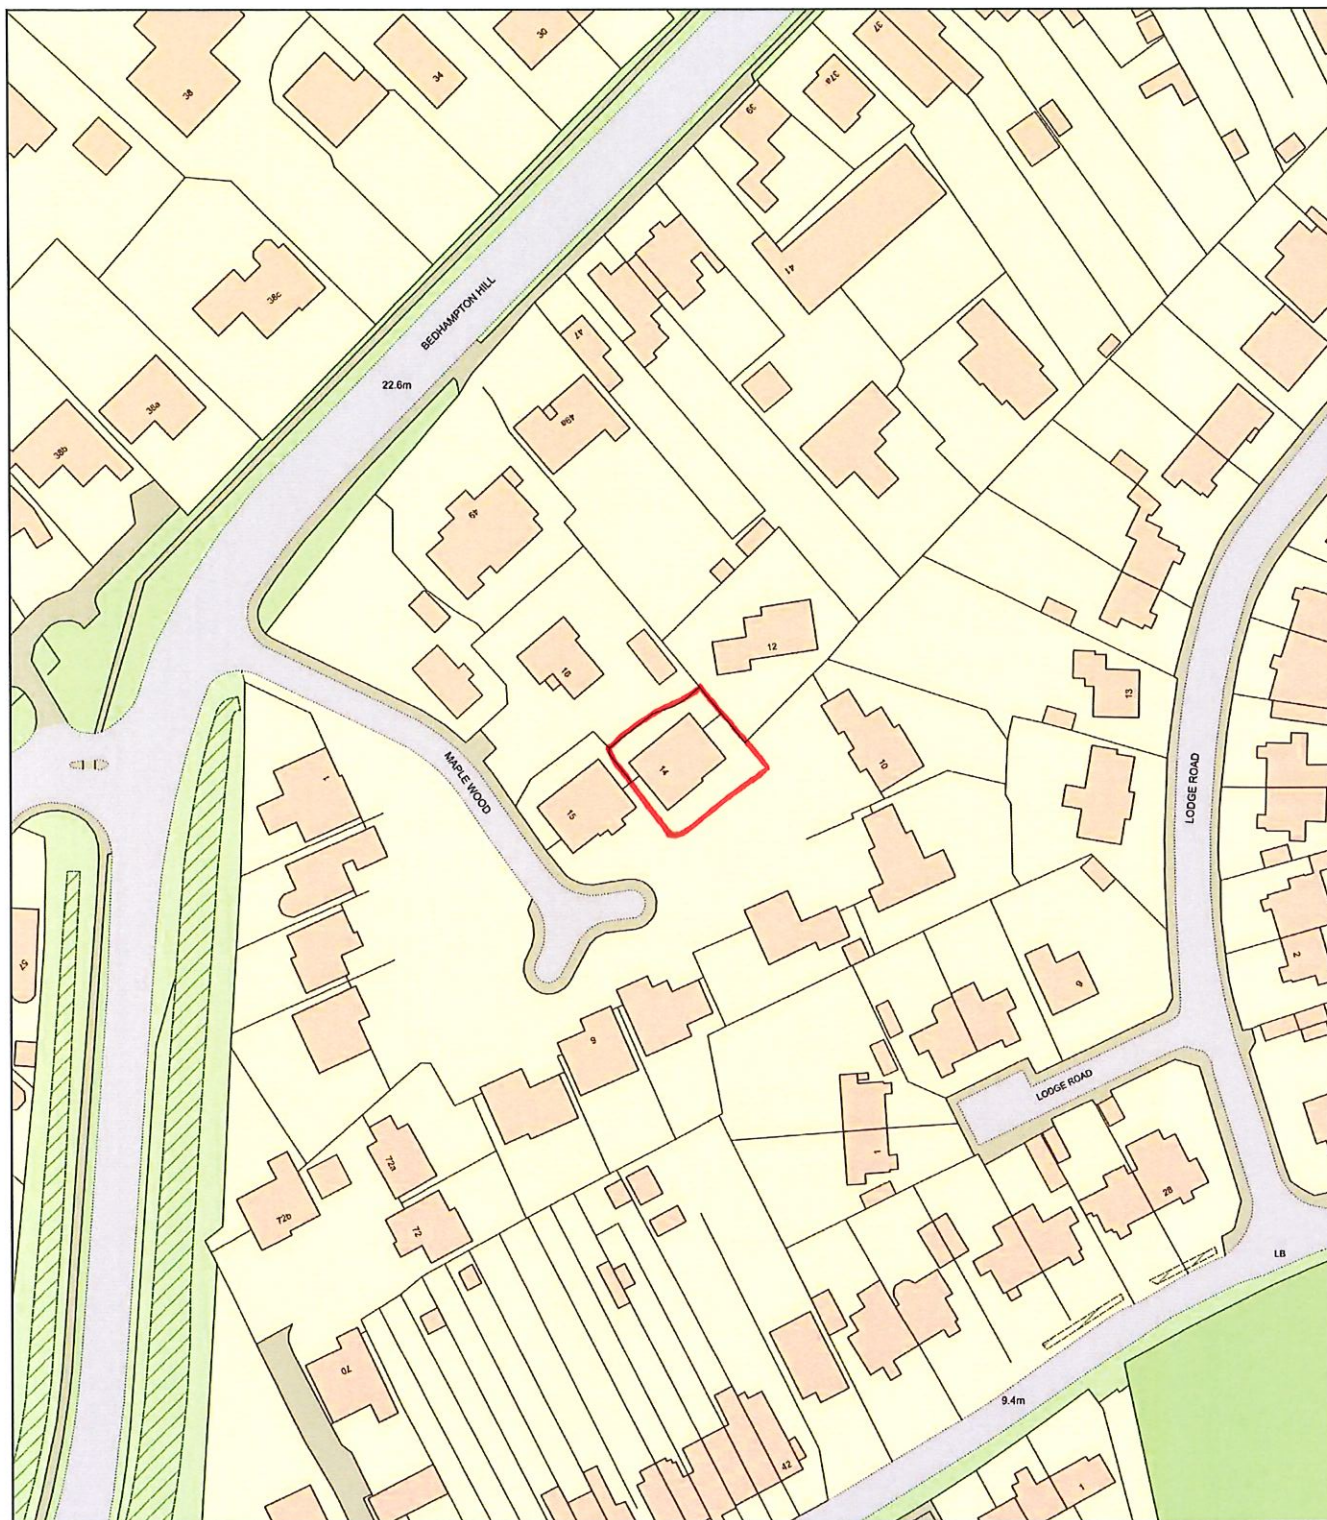

0 50
Metres



Plan Produced for: Thorns Young Architectural

Date Produced: 21 Oct 2020

Plan Reference Number: TQRQM20295142908719

Scale: 1:1250 @ A4