
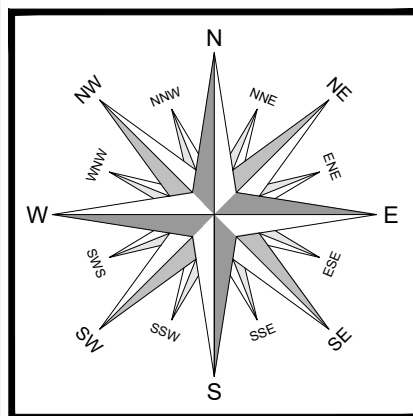


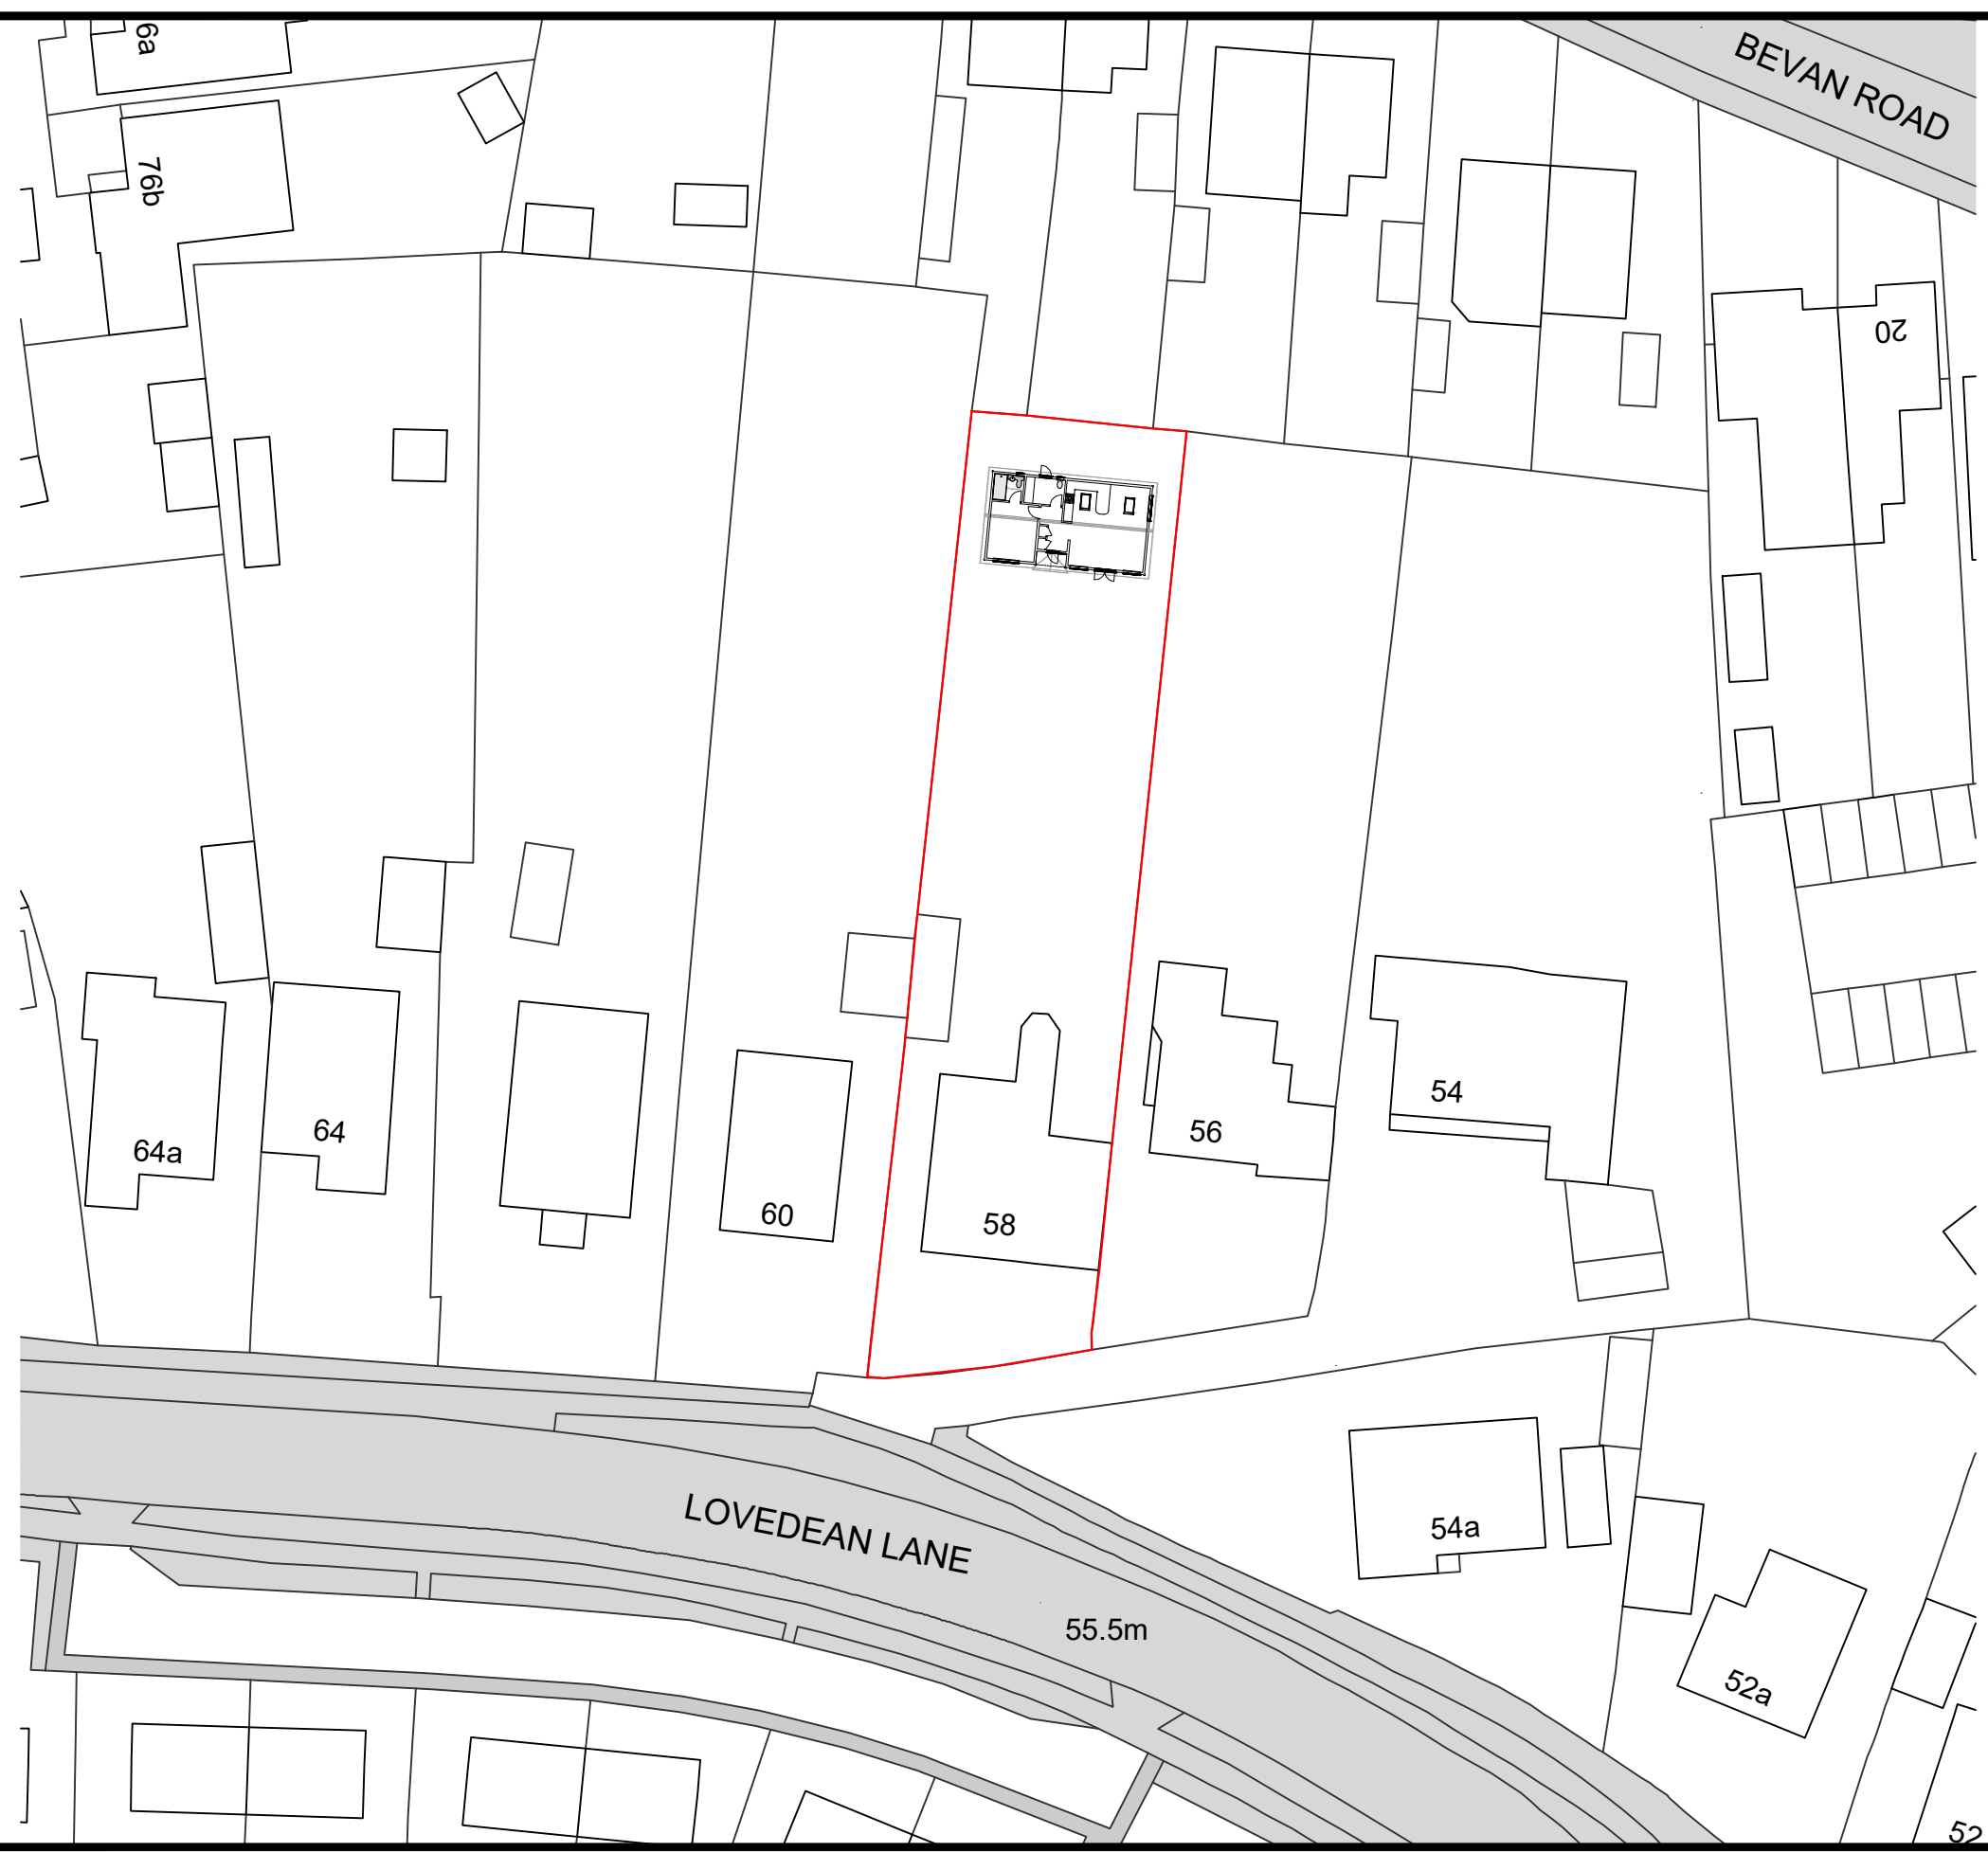

Site Address:

Badger Cottage
58 Lovedean Lane
Waterlooville
Hampshire PO8 8HR

ADDRESS	INFO
HOMELODGE BUILDINGS LTD. UNIT 2, BEECHES INDUSTRIAL PARK, LITTLETON ROAD, CRAWLEY, WINCHESTER, SO21 2QD	WRITTEN DIMENSIONS ARE IN ALL CASES TO BE PREFERRED TO SCALED DIMENSIONS. CONTRACTORS, SUB-CONTRACTORS AND SUPPLIERS MUST VERIFY ALL DIMENSIONS ON SITE.
TEL: 01962 881 480	*FURNITURE IS SHOWN FOR THE PURPOSE OF ILLUSTRATION ONLY, UNLESS OTHERWISE NOTED.

	Drawn by : R.L
	Client : MRS VERRIER
	Drawing Title : PL BLOCK PLAN
	Scale : 1:500 @ A3
	Date : 07 September 2020 16:49:00
	Drawing Reference : 3051.20 - HTB- PLBP - OPT2
Revision Number : -	

