


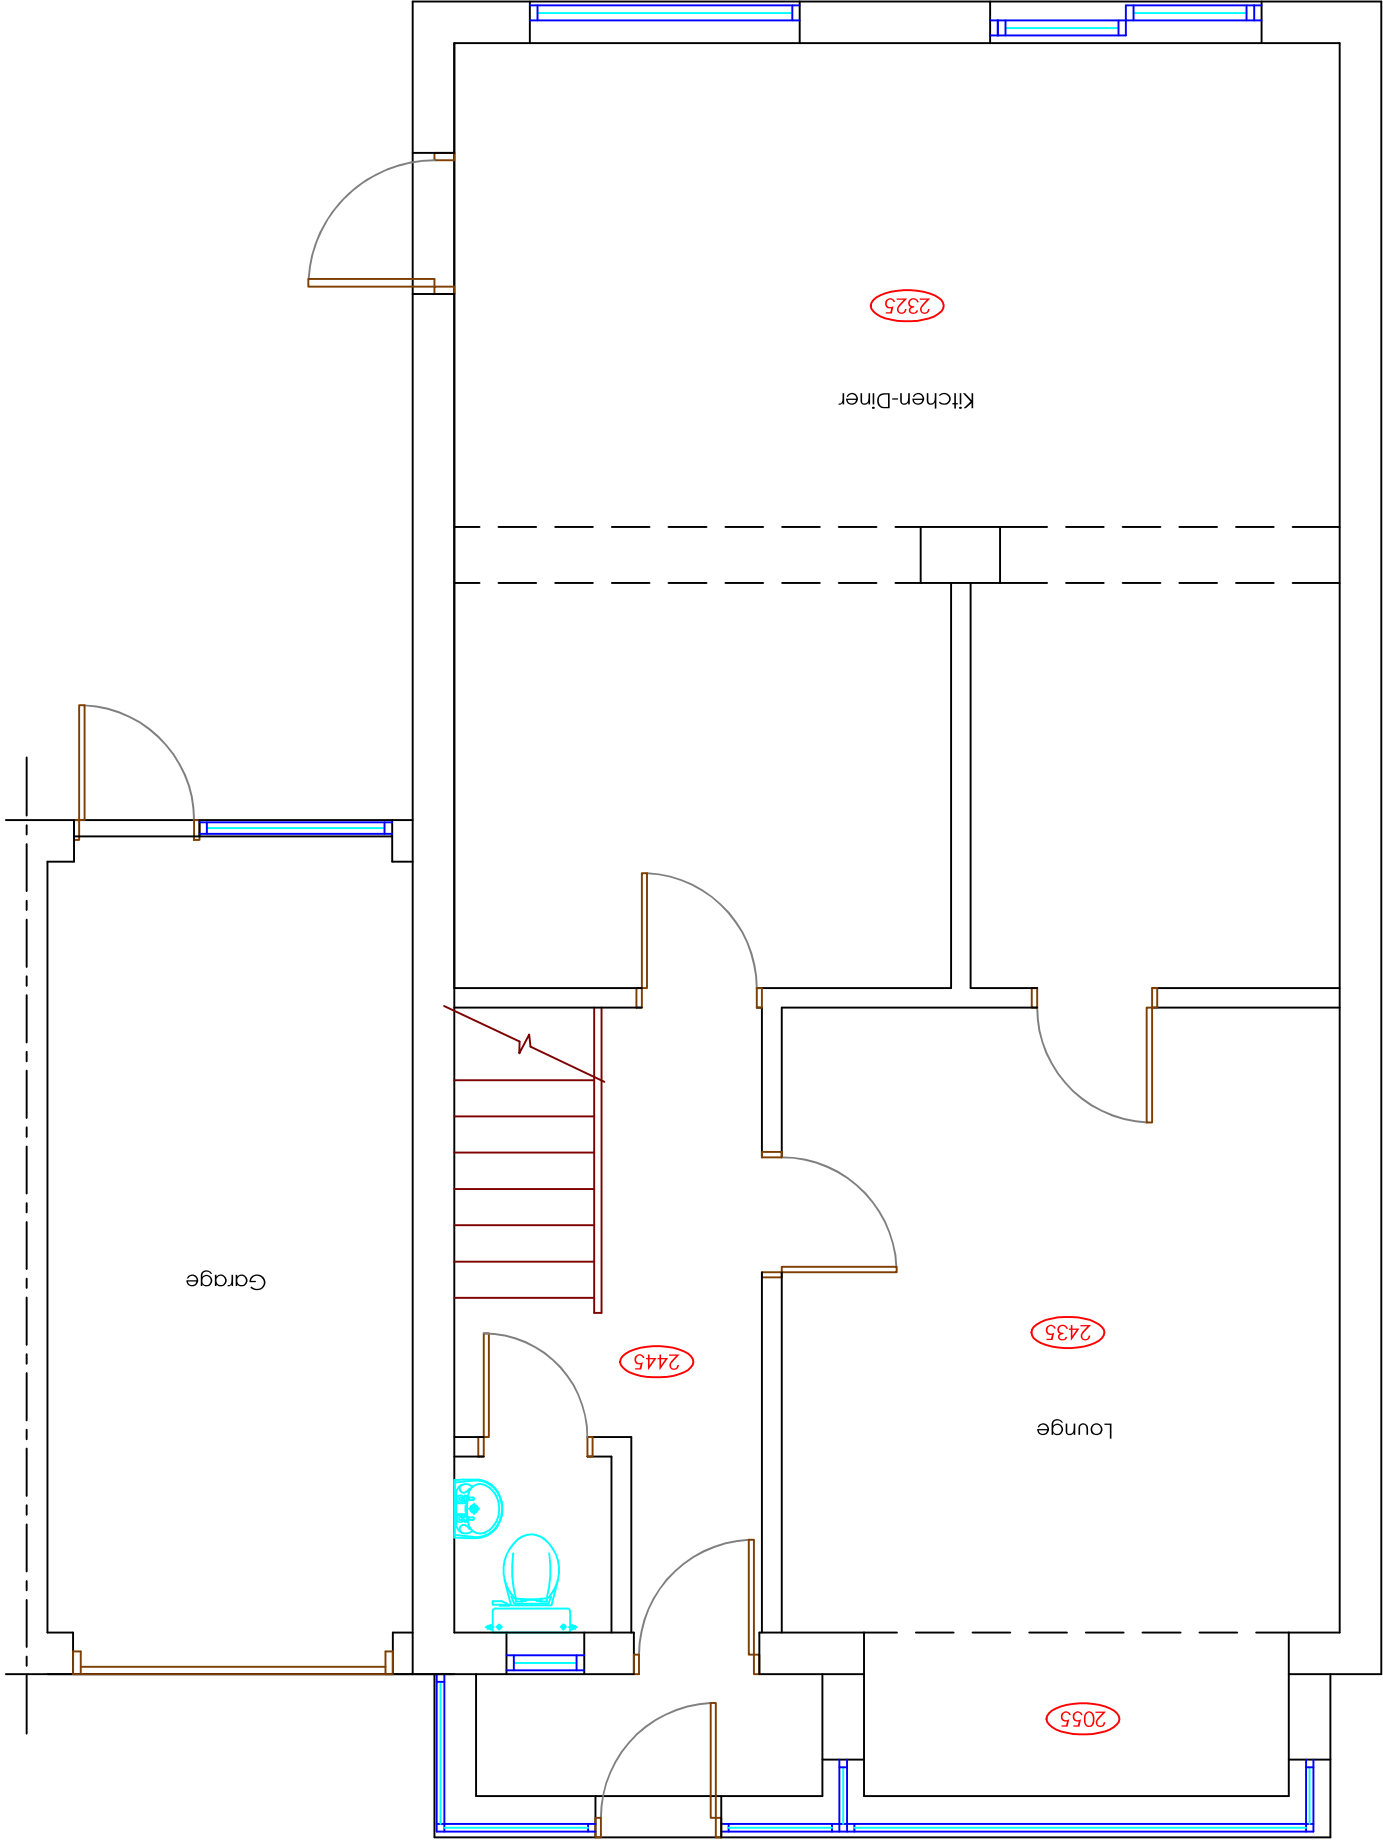

EXISTING GROUND FLOOR

Copyright is reserved by GBS Designs and is issued on the condition that it is not copied or disclosed by or to any unauthorised persons without prior consent in writing from GBS Designs.

All dimensions to be checked on site

All structural elements to be specified by a suitably qualified structural engineer.

REV	DESCRIPTION	DRAWN	DATE	Scale Bar
-	Initial design	JLR	25.08.20	0 1 2

Drawing Ref	14KENCLO 02
Scale at A1	N/A
Scale at A3	1:50
Date	25 AUG 2020
Drawn by	JLR

Drawing Title

14 Kendal Close
Cowplain
Waterlooville
Portsmouth
PO8 8ET