



Site Address:

Badger Cottage
58 Lovedean Lane
Waterlooville
Hampshire PO8 8HR

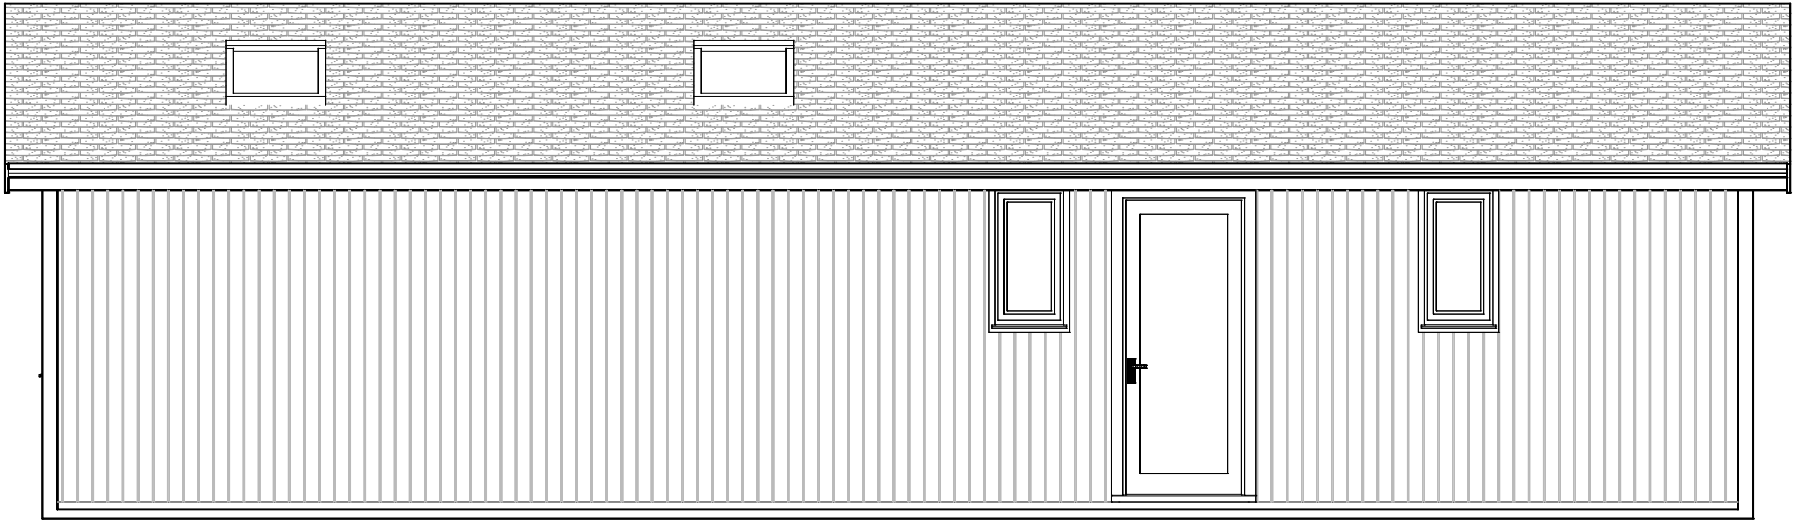

ELEVATION C

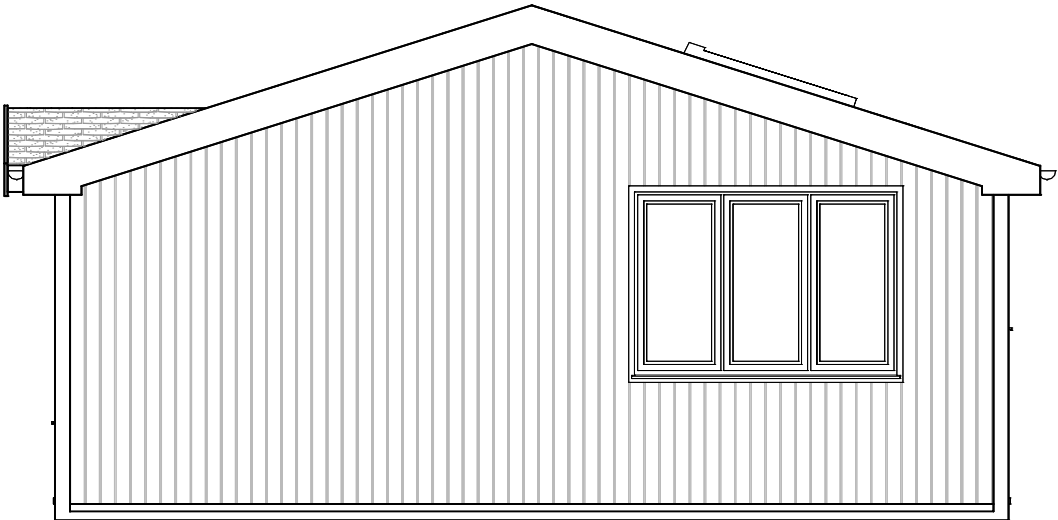

ELEVATION D



ADDRESS	INFO
HOMELODGE BUILDINGS LTD. UNIT 2, BEECHES INDUSTRIAL PARK, LITTLETON ROAD, CRAWLEY, WINCHESTER, SO21 2DD	WRITTEN DIMENSIONS ARE IN ALL CASES TO BE PREFERRED TO SCALED DIMENSIONS. CONTRACTORS, SUB-CONTRACTORS AND SUPPLIERS MUST VERIFY ALL DIMENSIONS ON SITE.
TEL: 01962 881 480	*FURNITURE IS SHOWN FOR THE PURPOSE OF ILLUSTRATION ONLY, UNLESS OTHERWISE NOTED.

 a unique solution for space	Drawn by : R.L
	Client : MRS VERRIER
	Drawing Title : PL ELEVATION C-D
	Scale : 1:50 @ A3
	Date : 07 September 2020 16:49:00
	Drawing Reference : 3051.20 - HTB- PLEL - OPT2
	Revision Number : -