
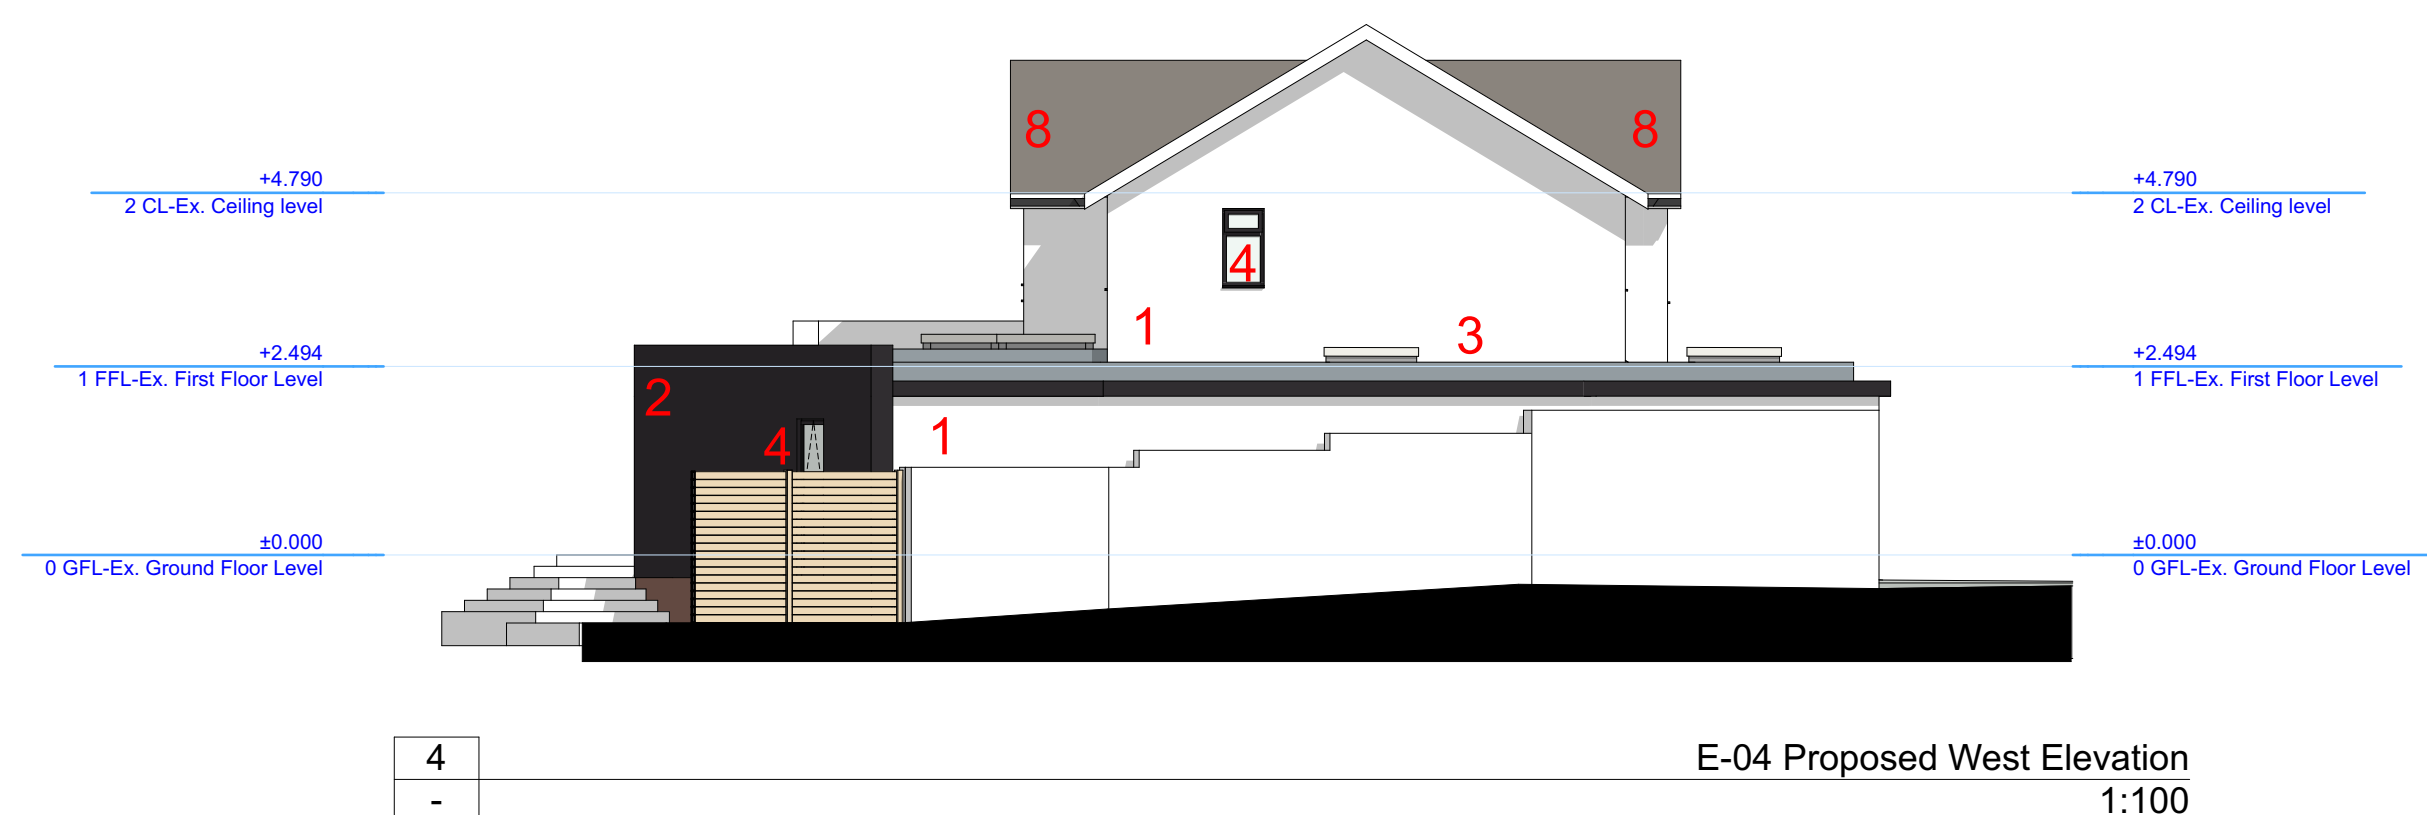
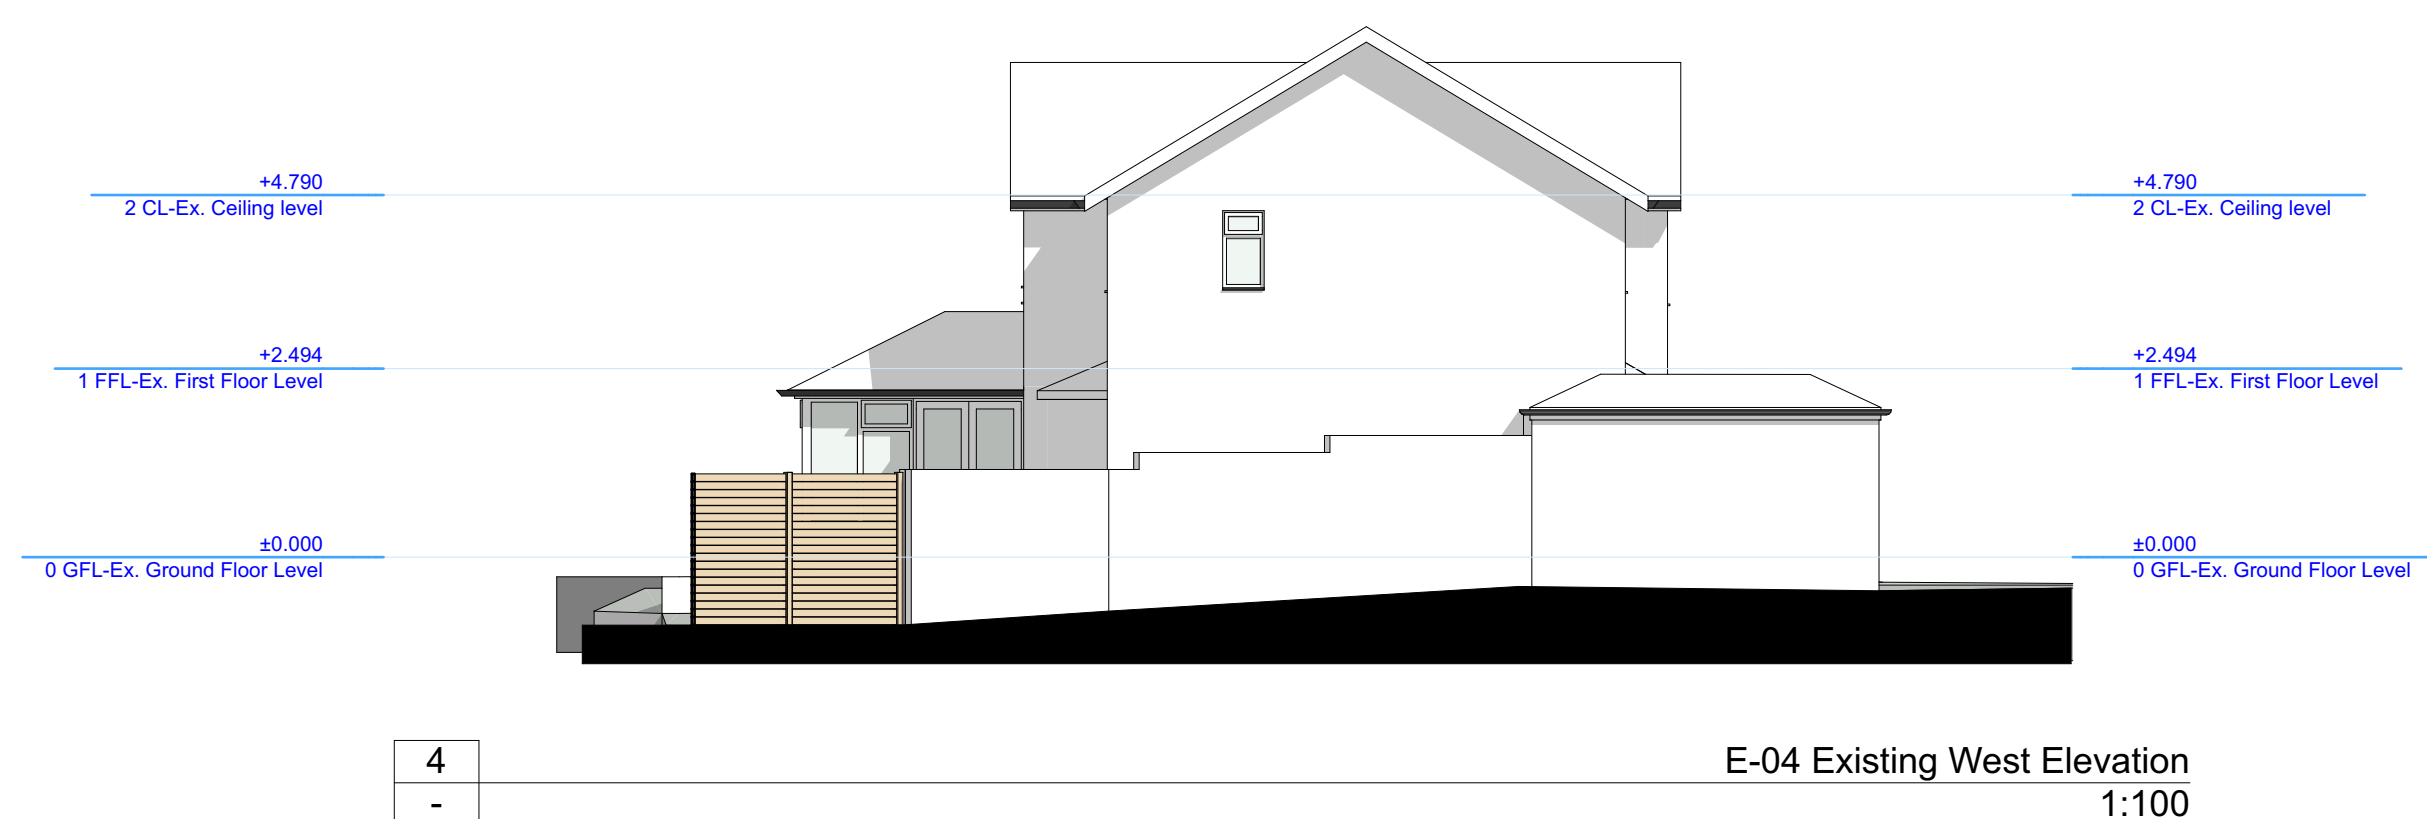


The proposed principal facing and roofing materials schedule:

- | | | |
|---|--|---|
| <p>1. New external walls:
New single storey front, side and rear extension walls and existing walls to be smooth render finish, colour White.</p> <p>2. New exterior wall:
New single storey rear extension end wall to be Equitone 'Picture' fibre cement facade panel cladding or similar, secret fixing method; colour Gunmetal Grey (PG241).</p> <p>3. New flat roofs:
Single ply roofing membrane, colour Dark or Light Grey.</p> <p>4. Existing and new windows:
Double or triple glazed PVCu or aluminium framed windows, framework colour Grey;</p> | <p>5. External doors:
Bi-Fold double or triple glazed aluminium framed doors, framework colour Grey;</p> <p>with flat panel cladding framework, Equitone 'Picture' fibre cement cladding panel cladding or similar, secret fixing method; colour Gunmetal Grey (PG241).</p> <p>6. Guttering/downpipes:
Half round guttering and round downpipes, colour Black.</p> <p>7. Boundary and landscaping treatments:
Boundary treatments to remain as existing, hard and soft landscaping to LPA approval.</p> | <p>8. New Pitch Roofs:
Marley Eternit Thrutone Smooth Fibre Cement Slates to suit pitch roof, colour Blue-Black.</p> |
|---|--|---|

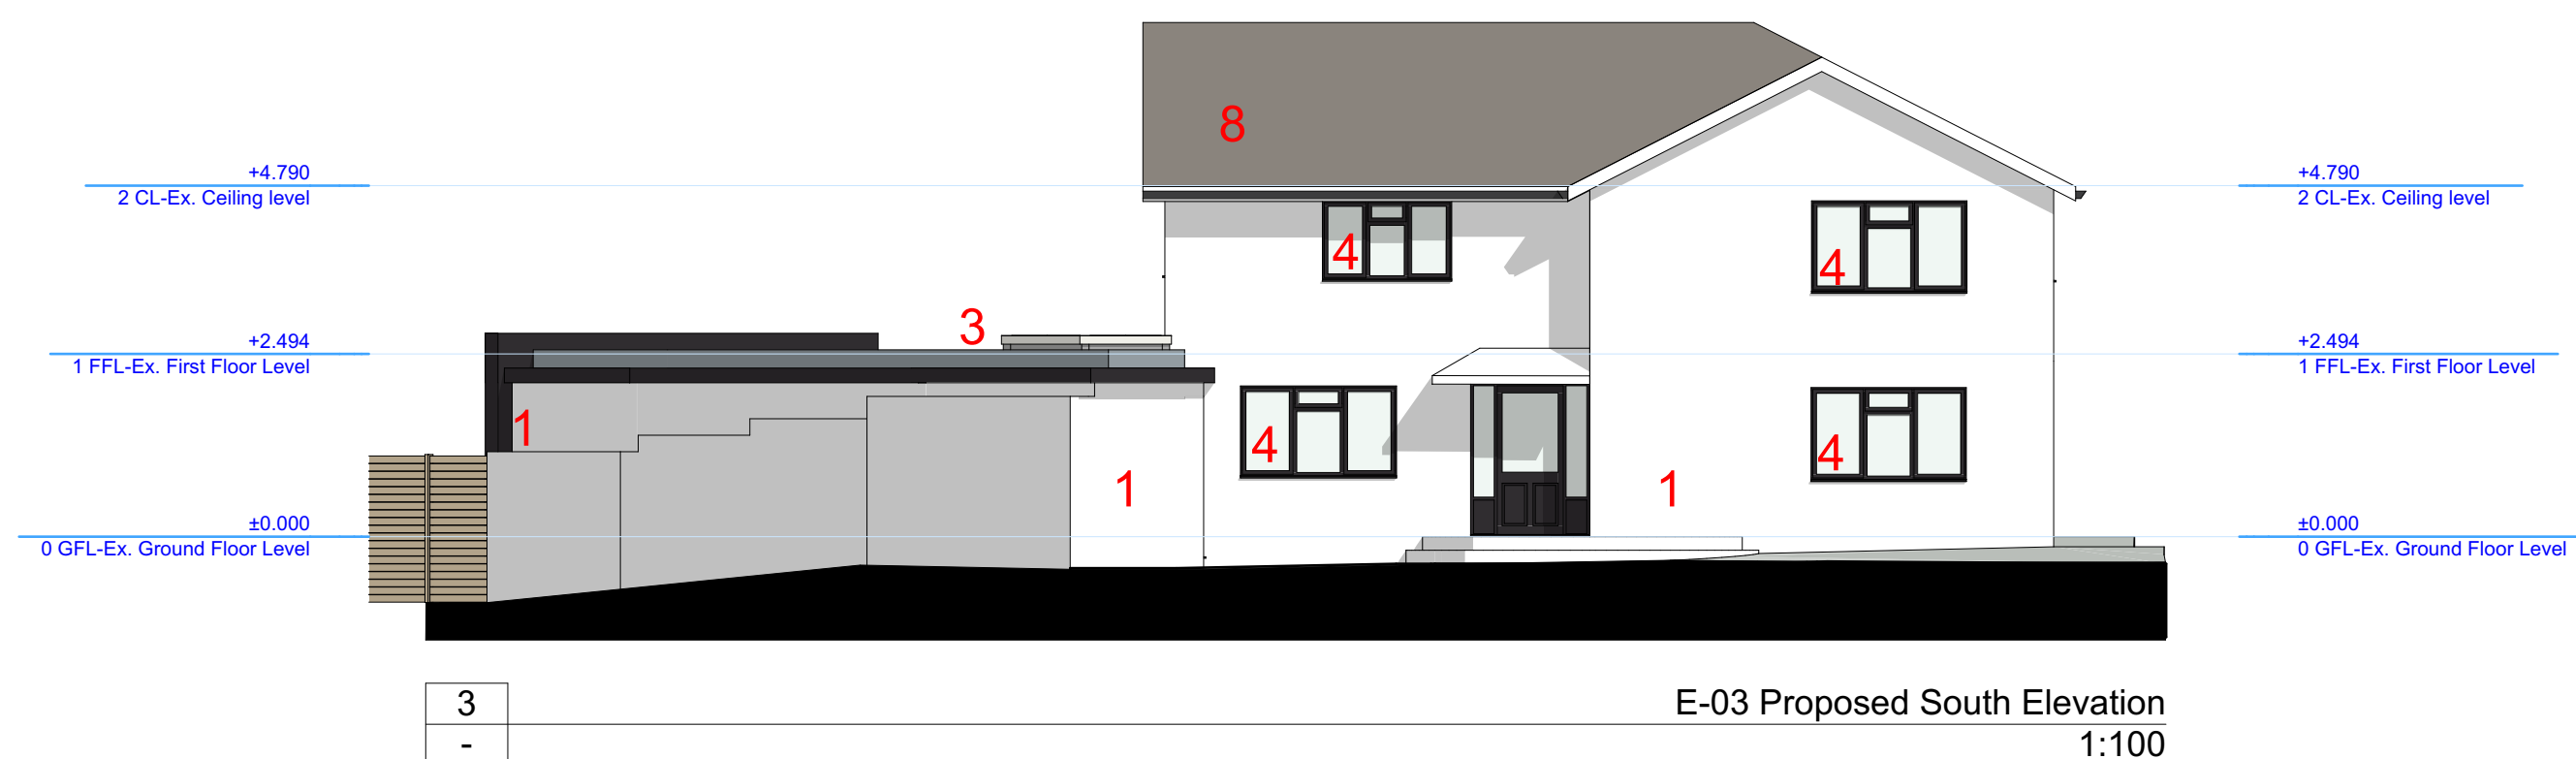