

General Notes

These drawings are the
copyright of Apple Tree
Architectural Design and
must not be reproduced
or used without their
written permission.

Figured dimensions are
to be taken in
preference to scaled
dimensions and site
dimensions are to be
check before work
commences.

All drawings should be
looked at in conjuncture
with engineers design
and specification.

If external lighting is to
be fixed to the building,
reasonable provision
should be made to
enable control and the
use of efficient lamps -
as agreed with the
Building inspector.

Foor roof structure,
design and specification
refer to manufacturers
details.


For all structural details
refer to engineers
specification and design.

No.	Revision/Issue		Date

Company Details
Apple Tree Architecture
25 Crows Nest Lane
Botley
Southampton
SO30 2DD

Project Name and Address
Sid Hopes
81 Geoffrey Avenue
Waterlooville
Hants
PO7 5BH

Project	164	Sheet
Date	Oct 2020	
Scale	1:50	1

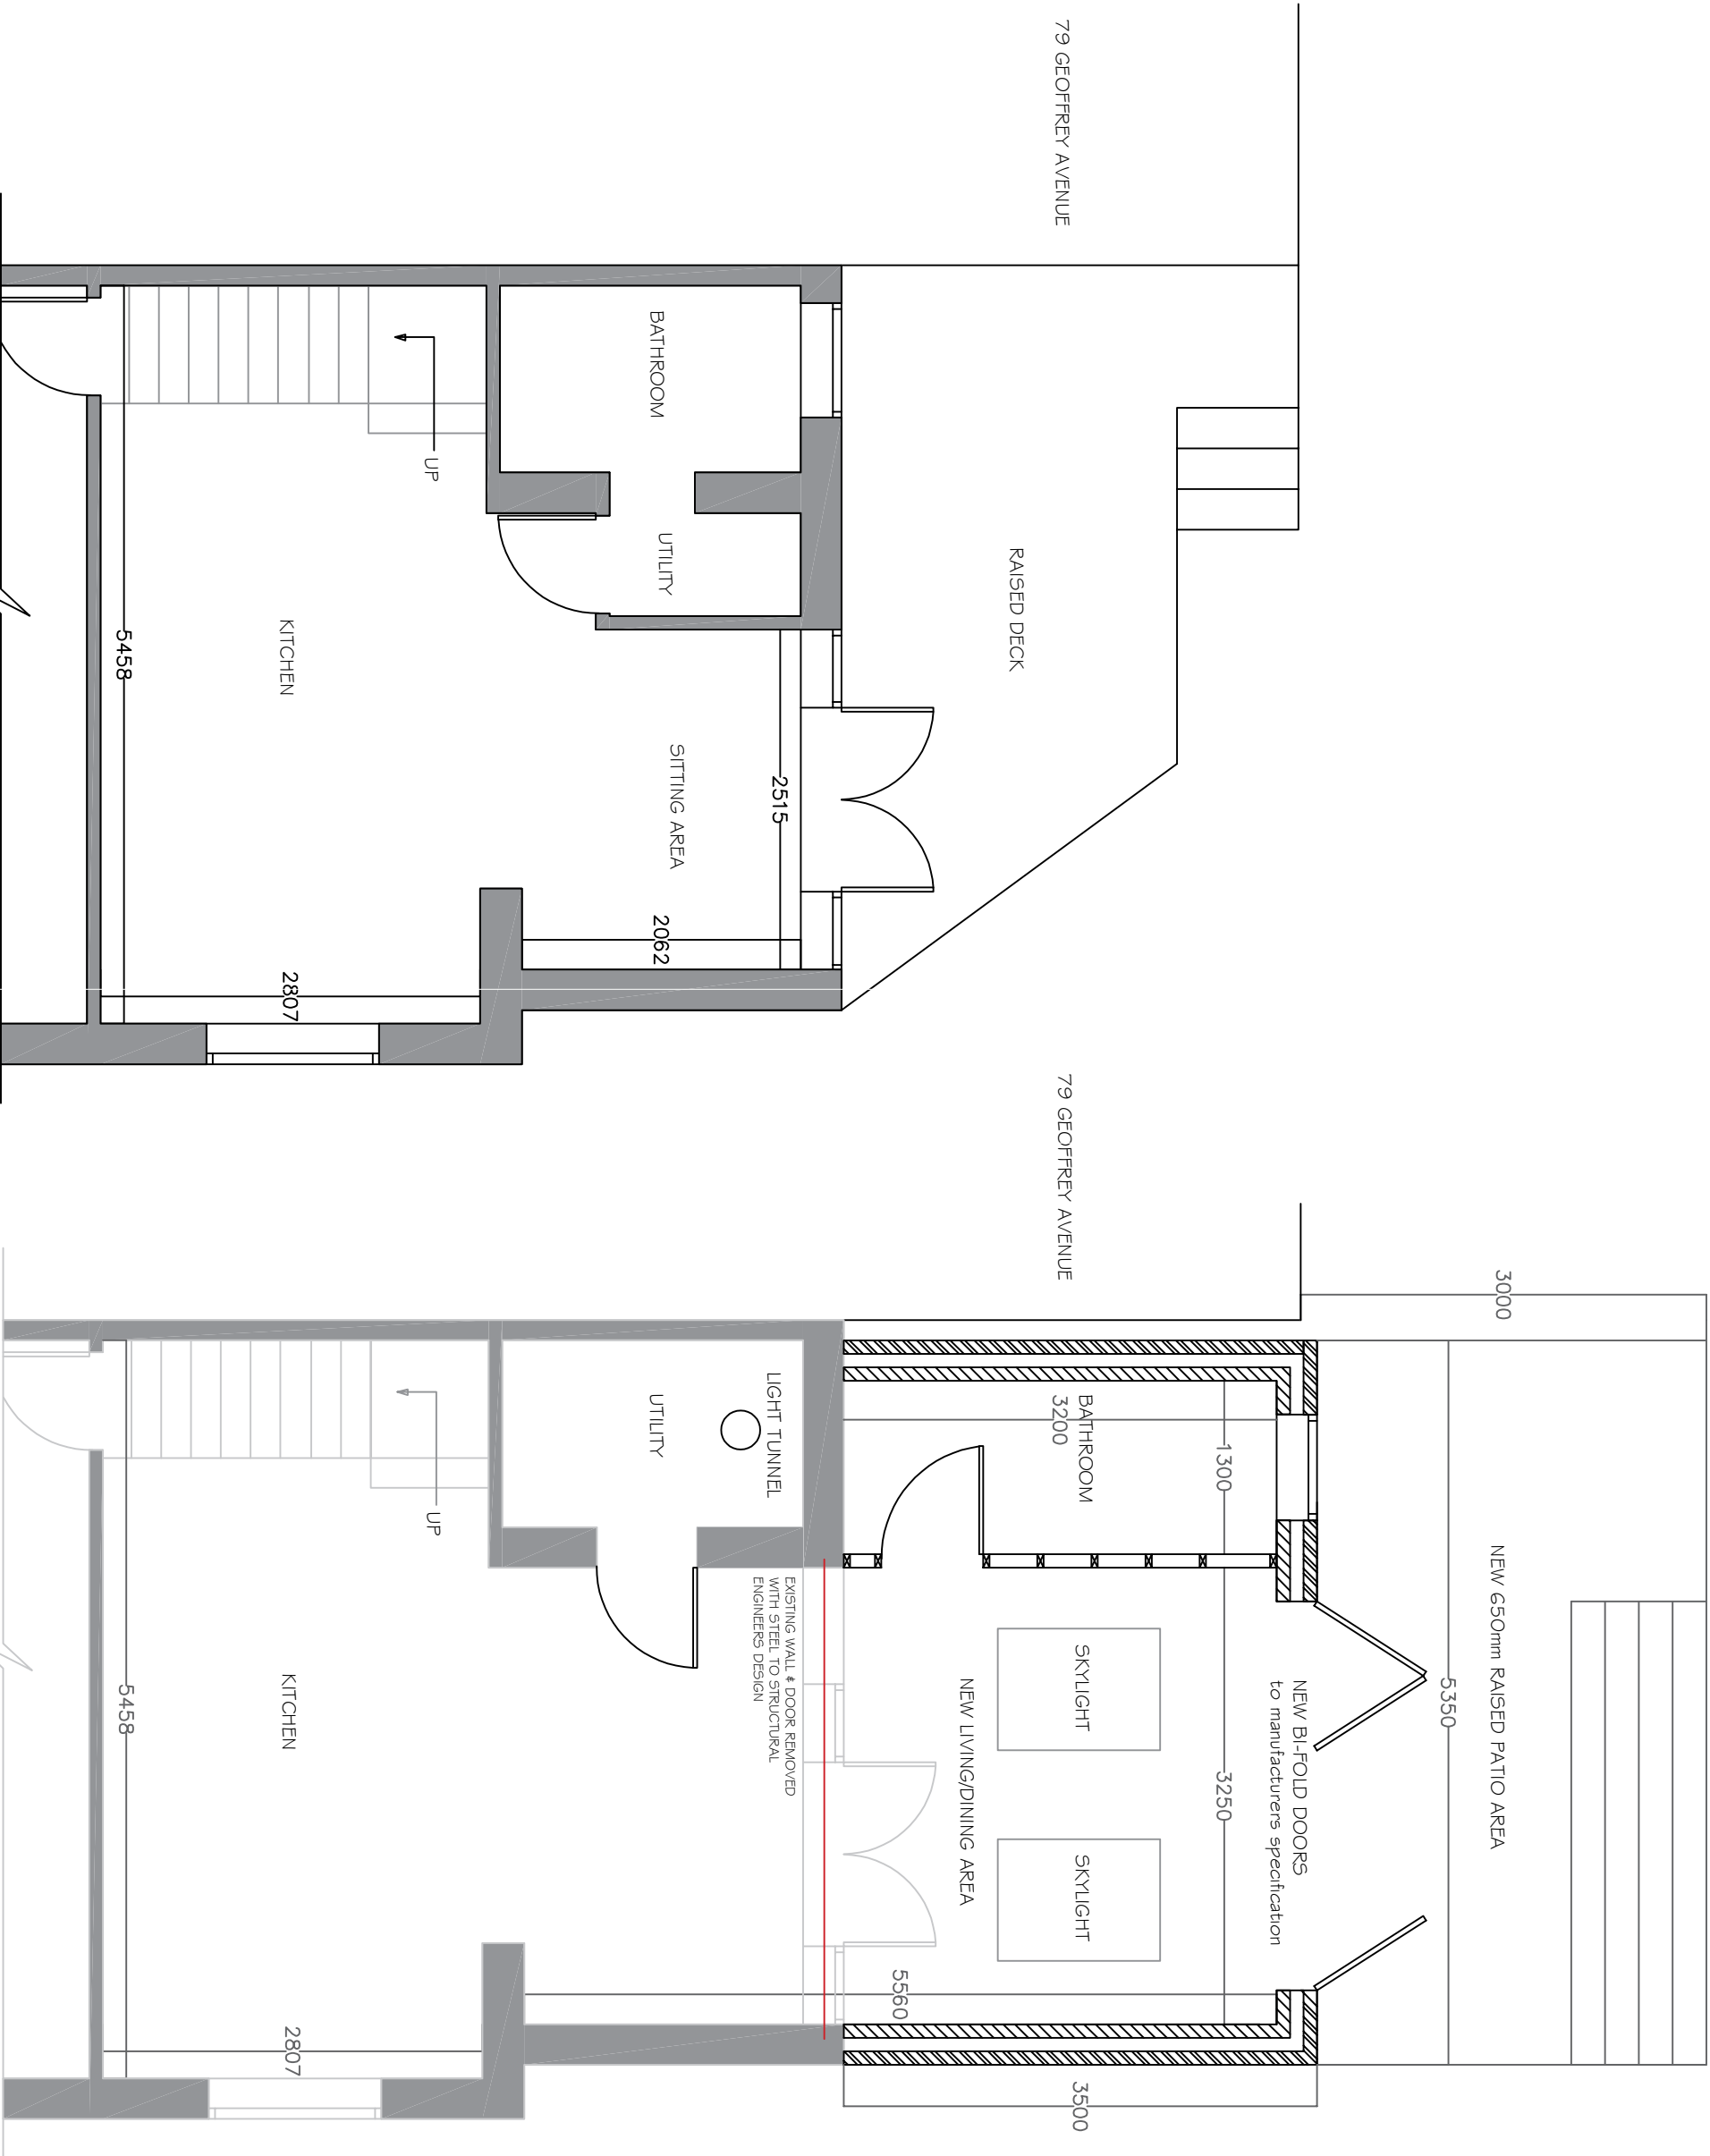

Existing Ground Floor Plan

Proposed Ground Floor Plan