




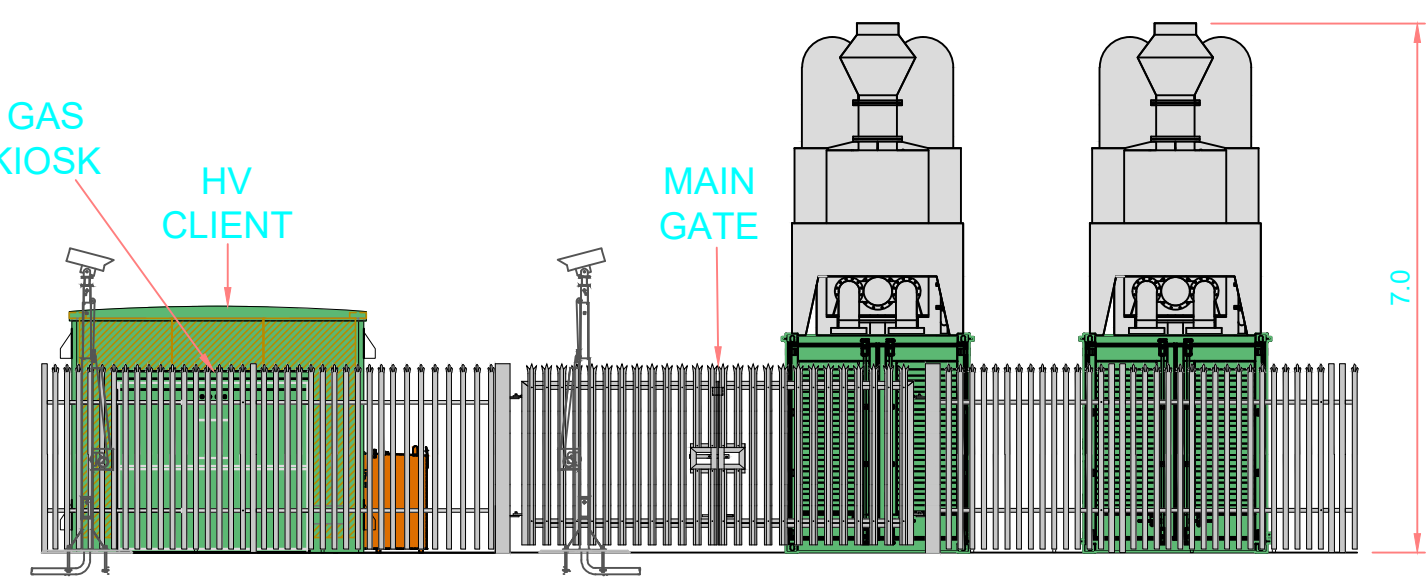


2 ELEVATION NORTH VIEW
Scale: 1:100 @ A1

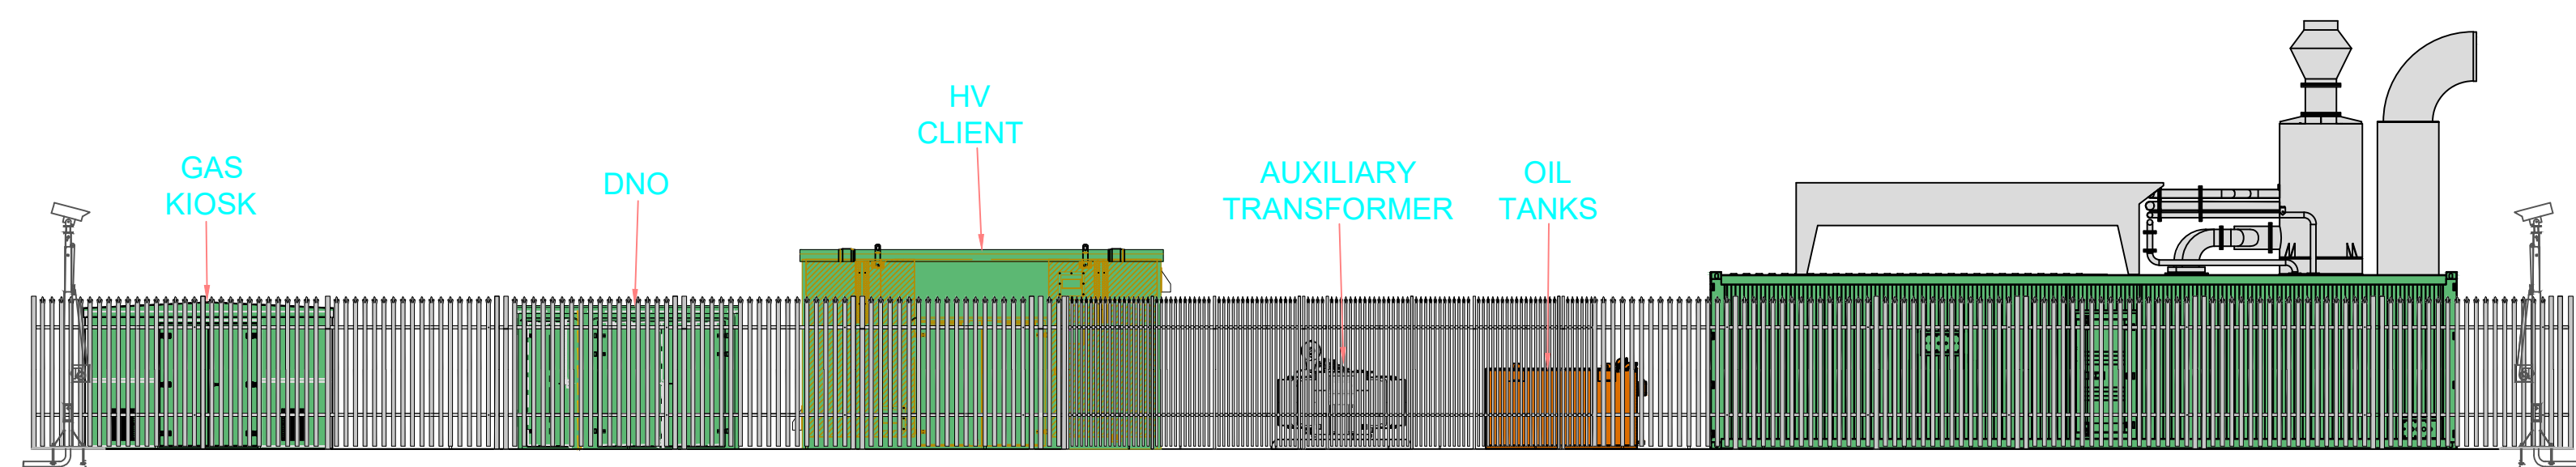


3 ELEVATION WEST VIEW

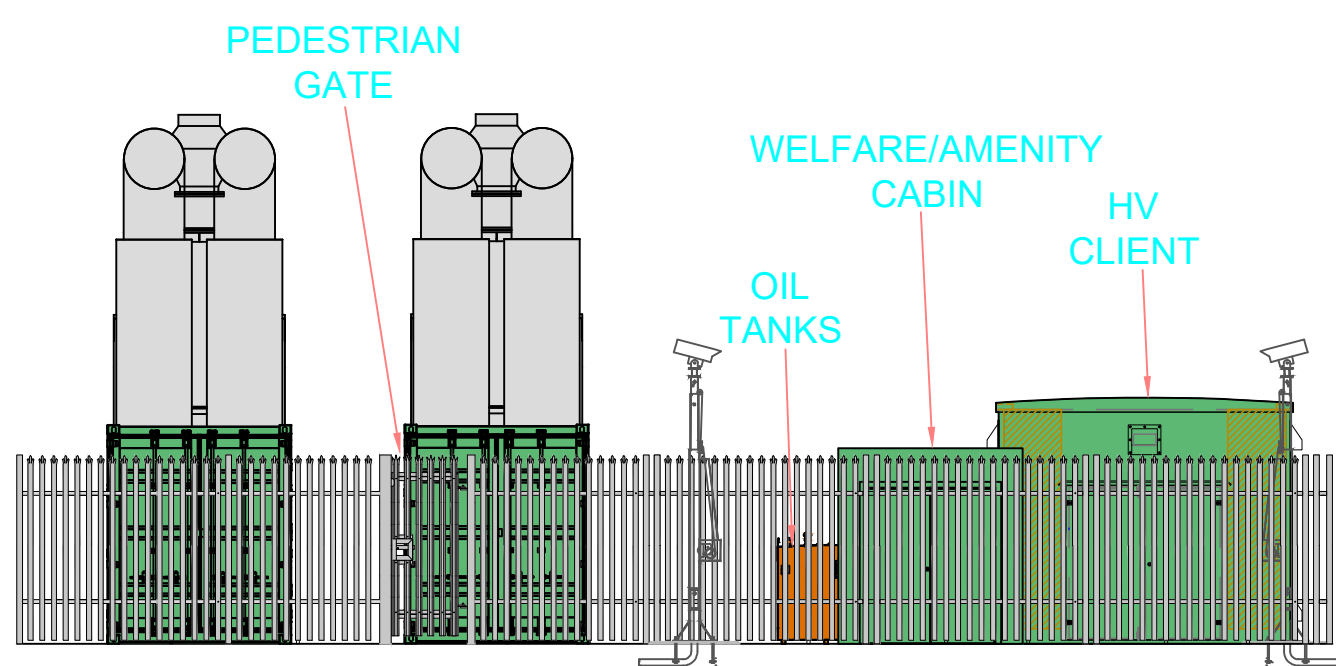

4 ELEVATION SOUTH VIEW
Scale: 1:100 @ A1

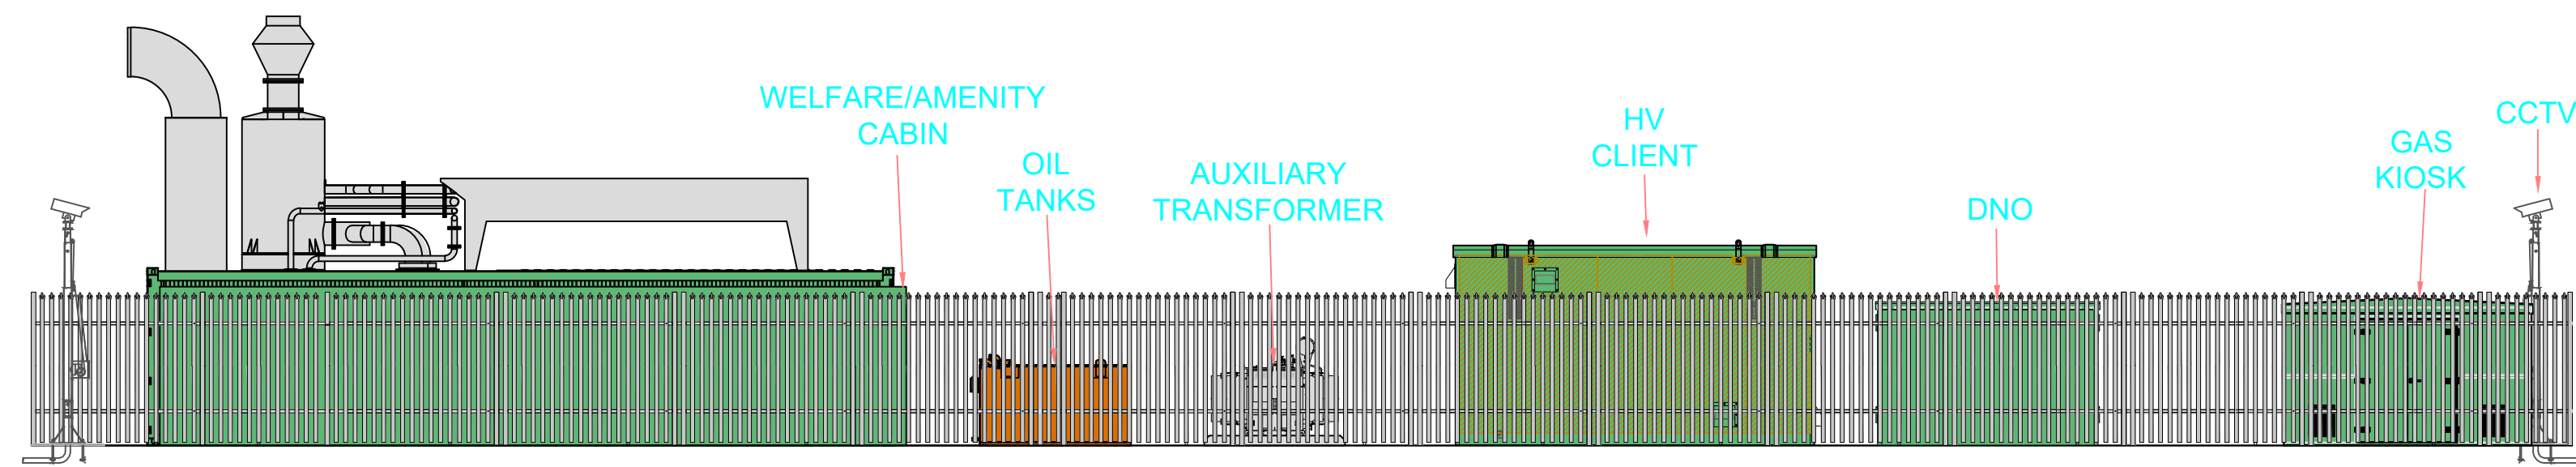


5 ELEVATION EAST VIEW
Scale: 1:100 @ A1

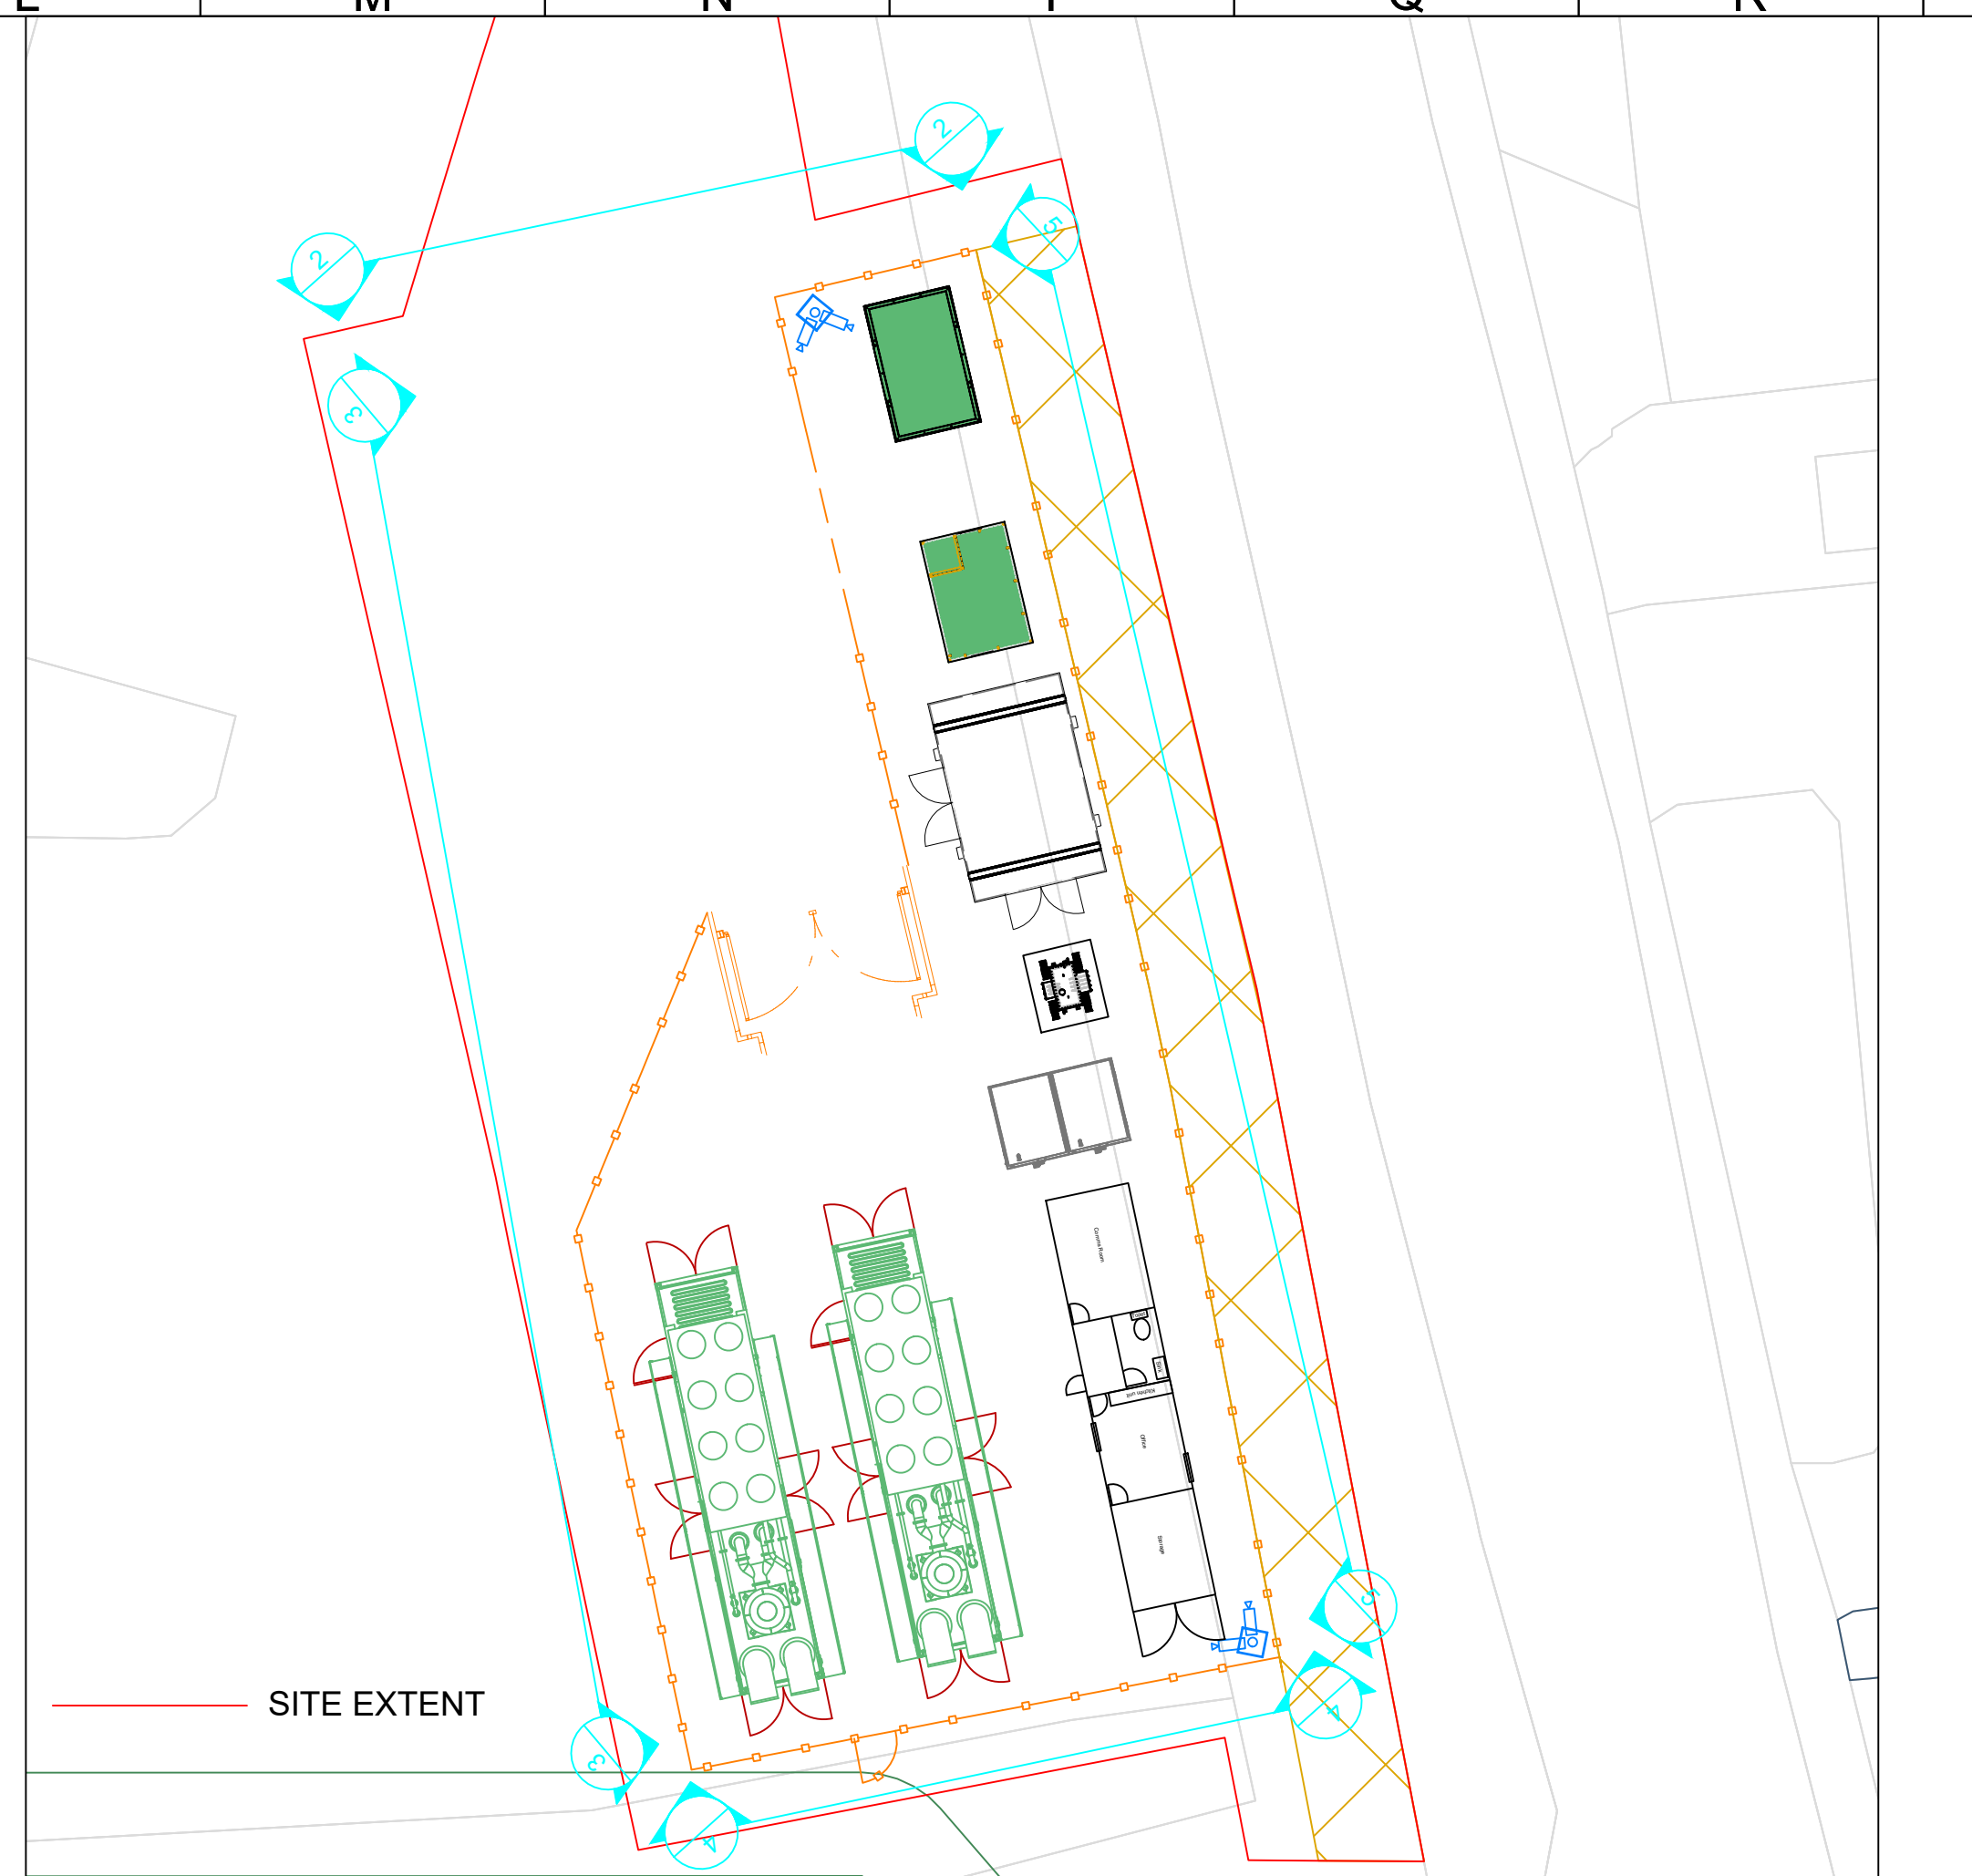

1 PLAN VIEW

Contains OS data © Crown copyright and database rights
2019 0100031673

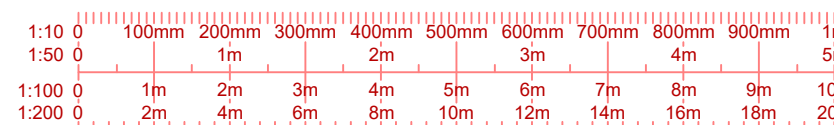

A	20.07.2020	First Issue	JS	PS	PS
Revision	Rev Date:	Revision Description:	Drn	Ckd	App

Do not scale from this drawing

THIS DOCUMENT IS THE PROPERTY OF CONRAD ENERGY LTD. IT
CONTAINS PROPRIETARY AND CONFIDENTIAL INFORMATION
WHICH MUST NOT BE DUPLICATED, USED OR DISCLOSED OTHER
THAN AS EXPRESSLY AUTHORIZED BY CONRAD ENERGY LTD OR
ITS REPRESENTATIVE ©2019

© 2019 Copyright of Conrad Energy Limit. All Rights Reserved



CONRAD ENERGY LIMITED
UNITS D & E, WINDRUSH COURT, BLACKLANDS WAY, ABINGDON OX21 1SY
T: +44(0)1865 338166 E: info@conradenergy.co.uk W: www.conradenergy.co.uk
Registered in England No. 06660509. Registered office: 71 - 75 Shelton Street, Covent Garden, London, WC2H 9JQ

Project Number: N/A

Project Title:	Langstone
----------------	-----------

Client(s): Conrad Energy

Project Issue Date:

Drawn By:	JS	Checked By:	PS	Approved By:	PS
-----------	----	-------------	----	--------------	----

Drawing Number: **IGN-FP-01** Rev. **A**

Drawing Name:

Elevations:

Sheet Print Stamp:

Drawing Status:

FOR PLANNING