


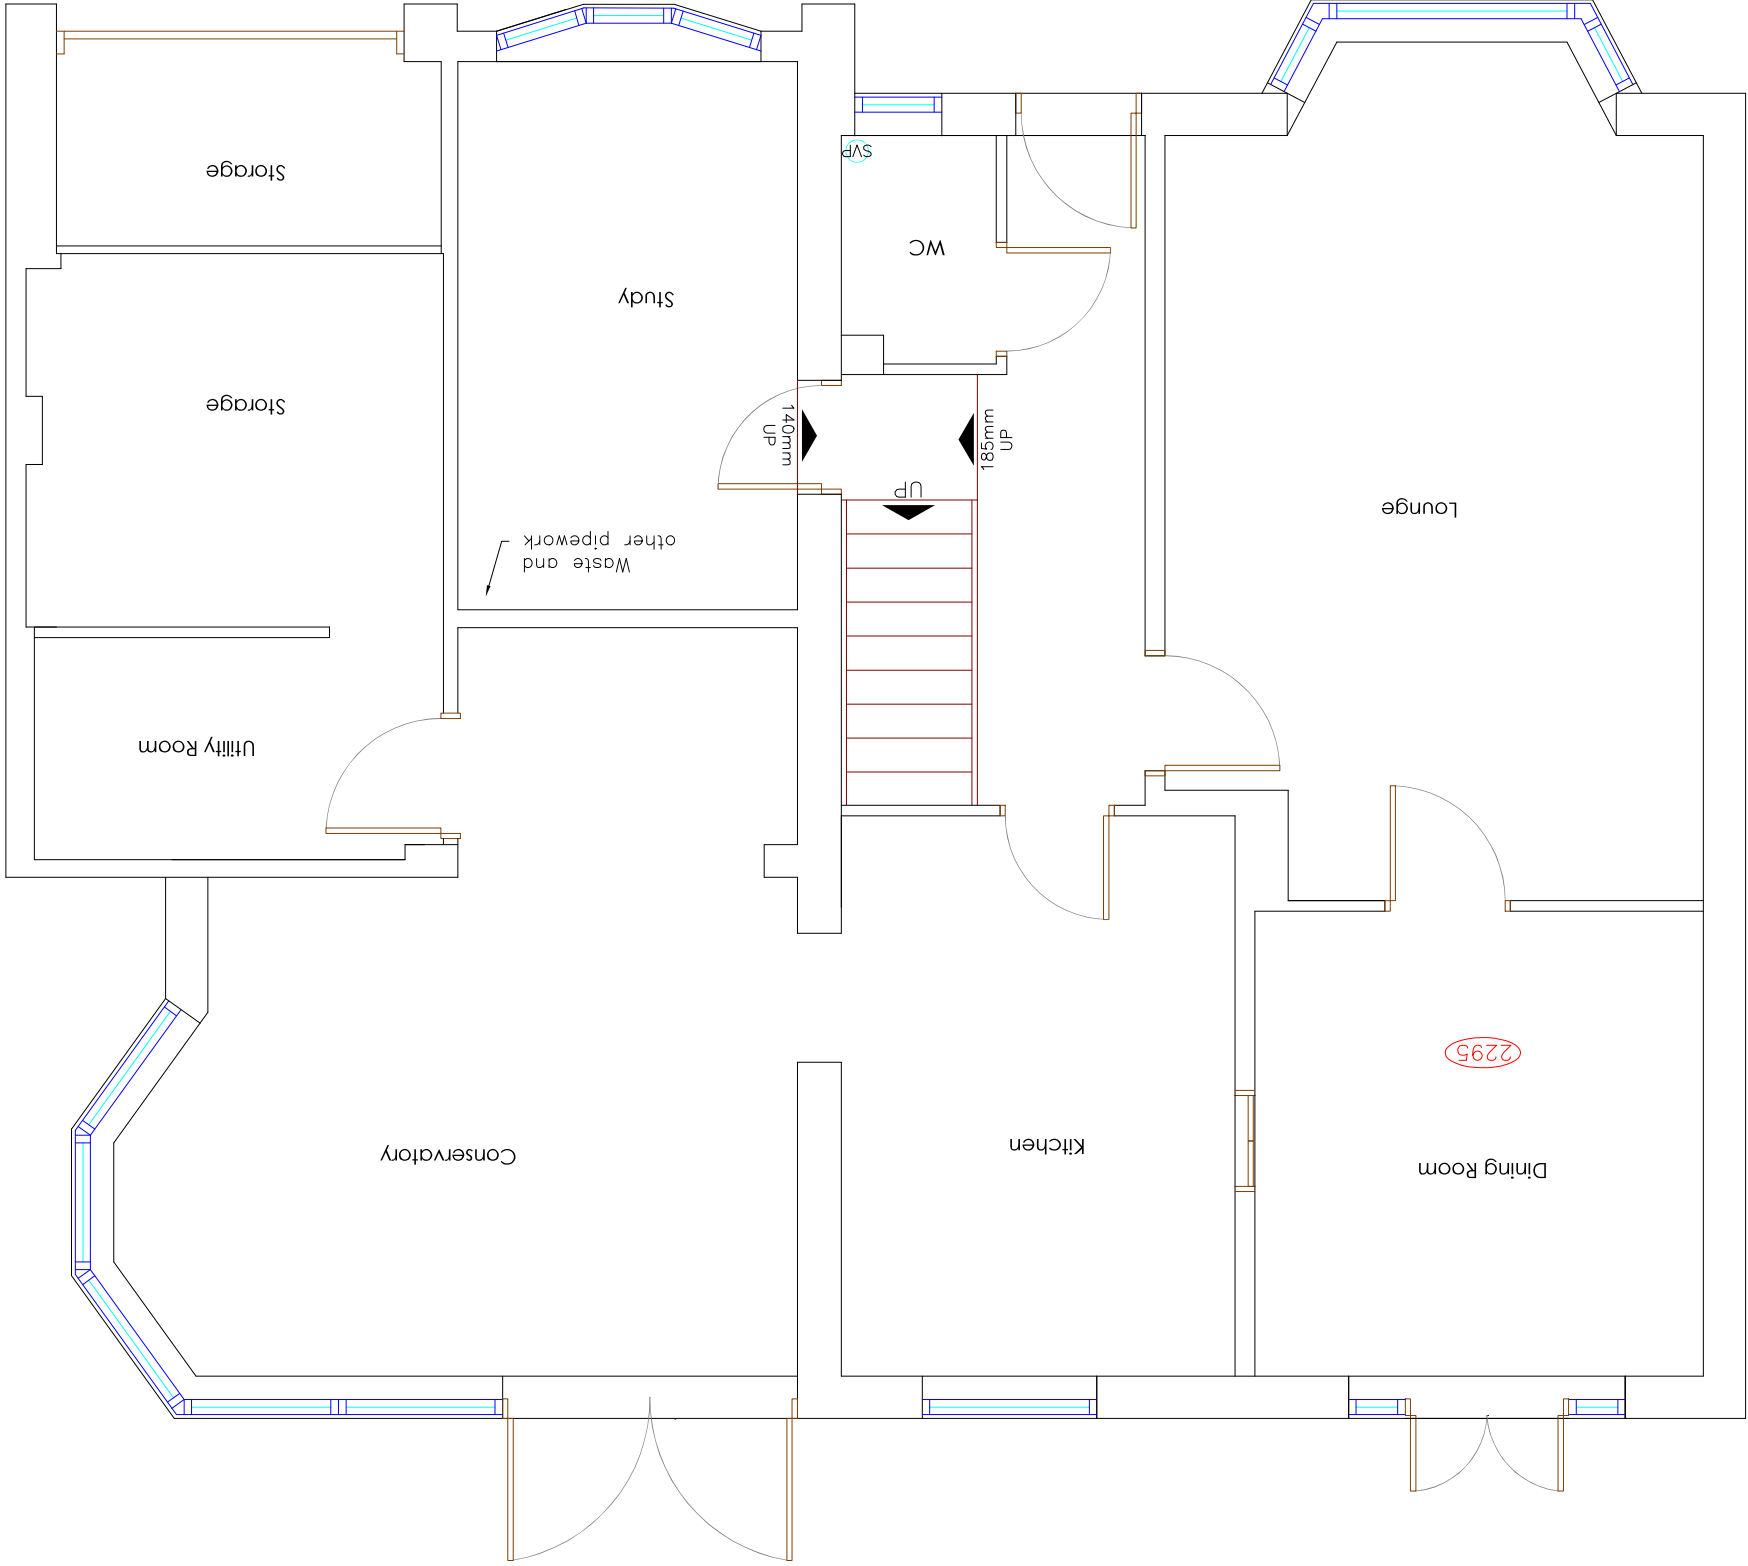

EXISTING GROUND FLOOR

Copyright is reserved by GBS Designs and is issued on the condition that it is not copied or disclosed by or to any unauthorised persons without prior consent in writing from GBS Designs.

All dimensions to be checked on site

All structural elements to be specified by a suitably qualified structural engineer.

REV	DESCRIPTION	DRAWN	DATE	Scale Bar
-	Initial design	JLR	13.07.20	0

Drawing Ref	Drawing Title	
CORALIN G 02	2 Coralin Grove, Waterlooville, Hampshire, PO7 8QP	
Scale at A1	Scale at A3	
N/A	1:100	
Date	Date	
13 JULY 2020	13 JULY 2020	
Drawn by	Drawn by	
JLR	JLR	



CAD - ARCHITECTURE - DESIGN

6 Shillinglee Waterlooville
Hampshire PO7 5RW
Tel 023 9225 8315
www.gbsimages.co.uk