


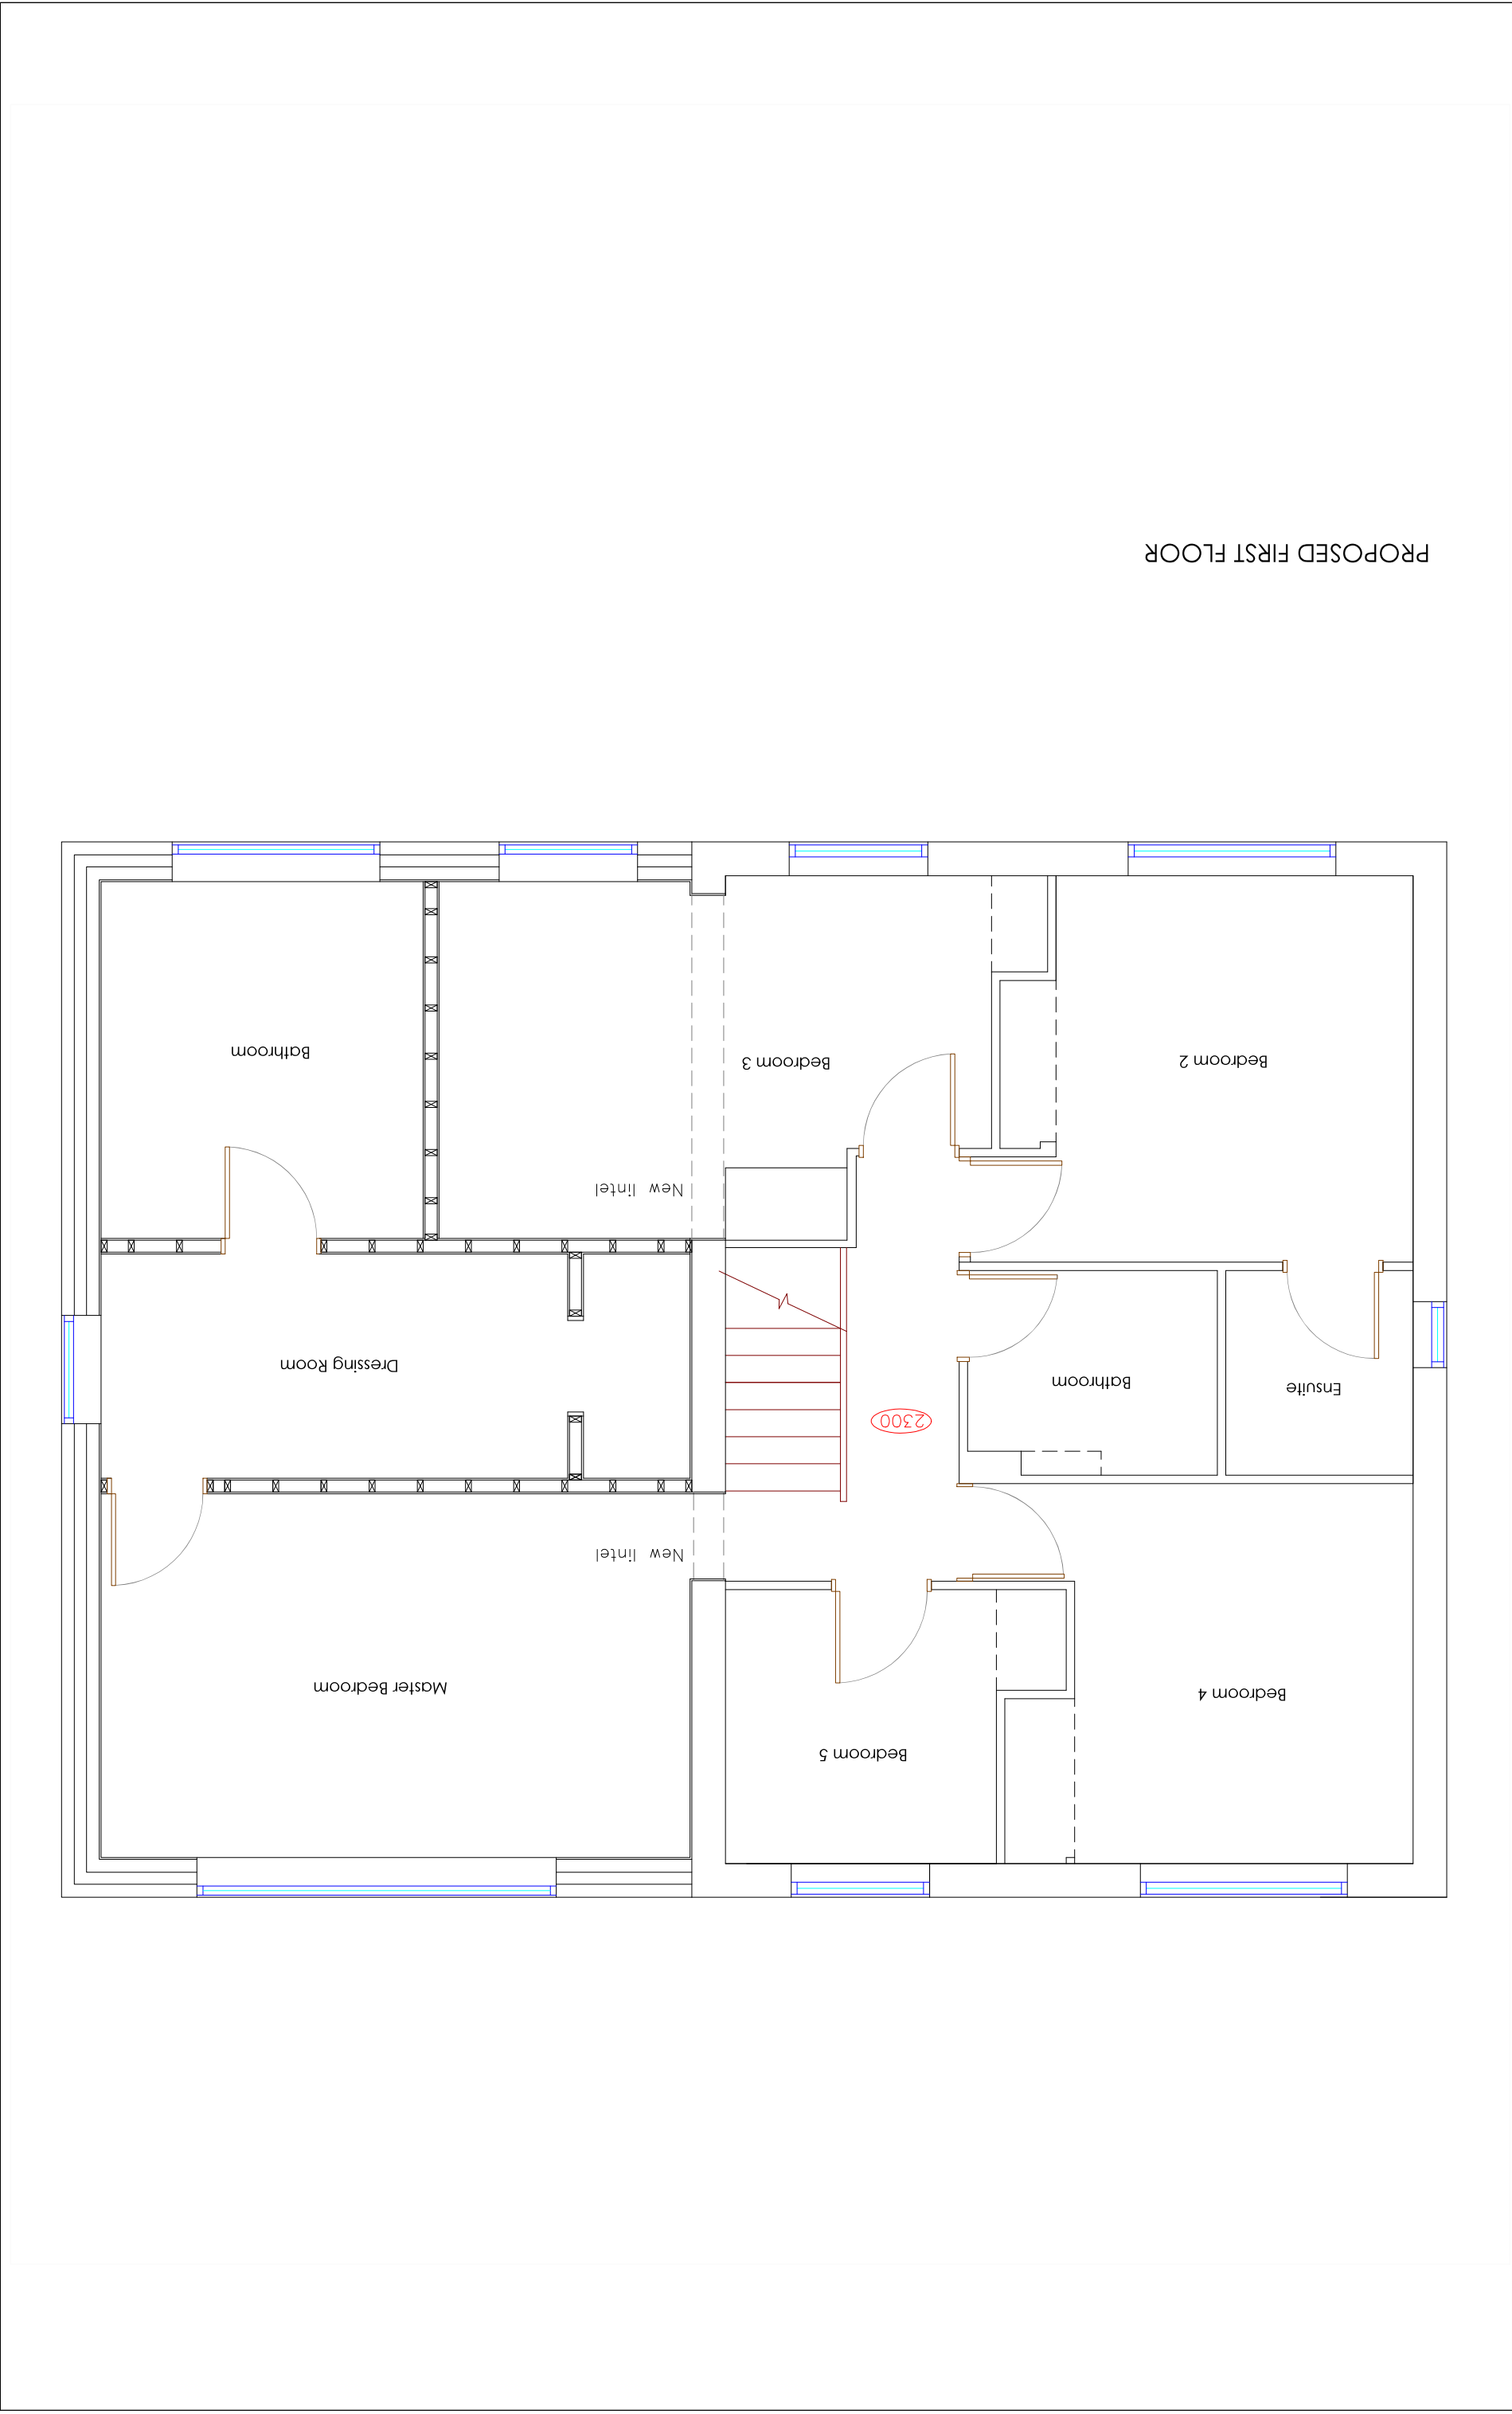

Copyright is reserved by GBS Designs and is issued on the condition that it is not copied or disclosed by or to any unauthorised persons without prior consent in writing from GBS Designs.

All dimensions to be checked on site

All structural elements to be specified by a suitably qualified structural engineer.

REV	DESCRIPTION	DRAWN	DATE
-	Initial design	JLR	13.07.20
A	Proposed drawings and maps added to scheme	JLR	14.08.20
B	Proposed Options A and B added	GBS	12.10.20
C	Revisions to both options A and B	GBS	15.10.20
D	Revised scheme based upon options A and B	GBS	03.12.20
E	Some structural details and centre of extractor hood added to proposed ground floor	GBS	15.12.20

Drawing Ref

CORALIN G 07

Scale at A1

N/A

Scale at A3

1:50

Date

13 AUG 2020

Drawn by

JLR

0

1

2

Scale Bar

2 Coralin Grove,
Waterlooville,
Hampshire,
PO7 8QP

gbs designs

CAD - ARCHITECTURE - DESIGN

6 Shillinglee Waterlooville
Hampshire PO7 5RW
Tel 023 9225 8315
www.gbsimages.co.uk