
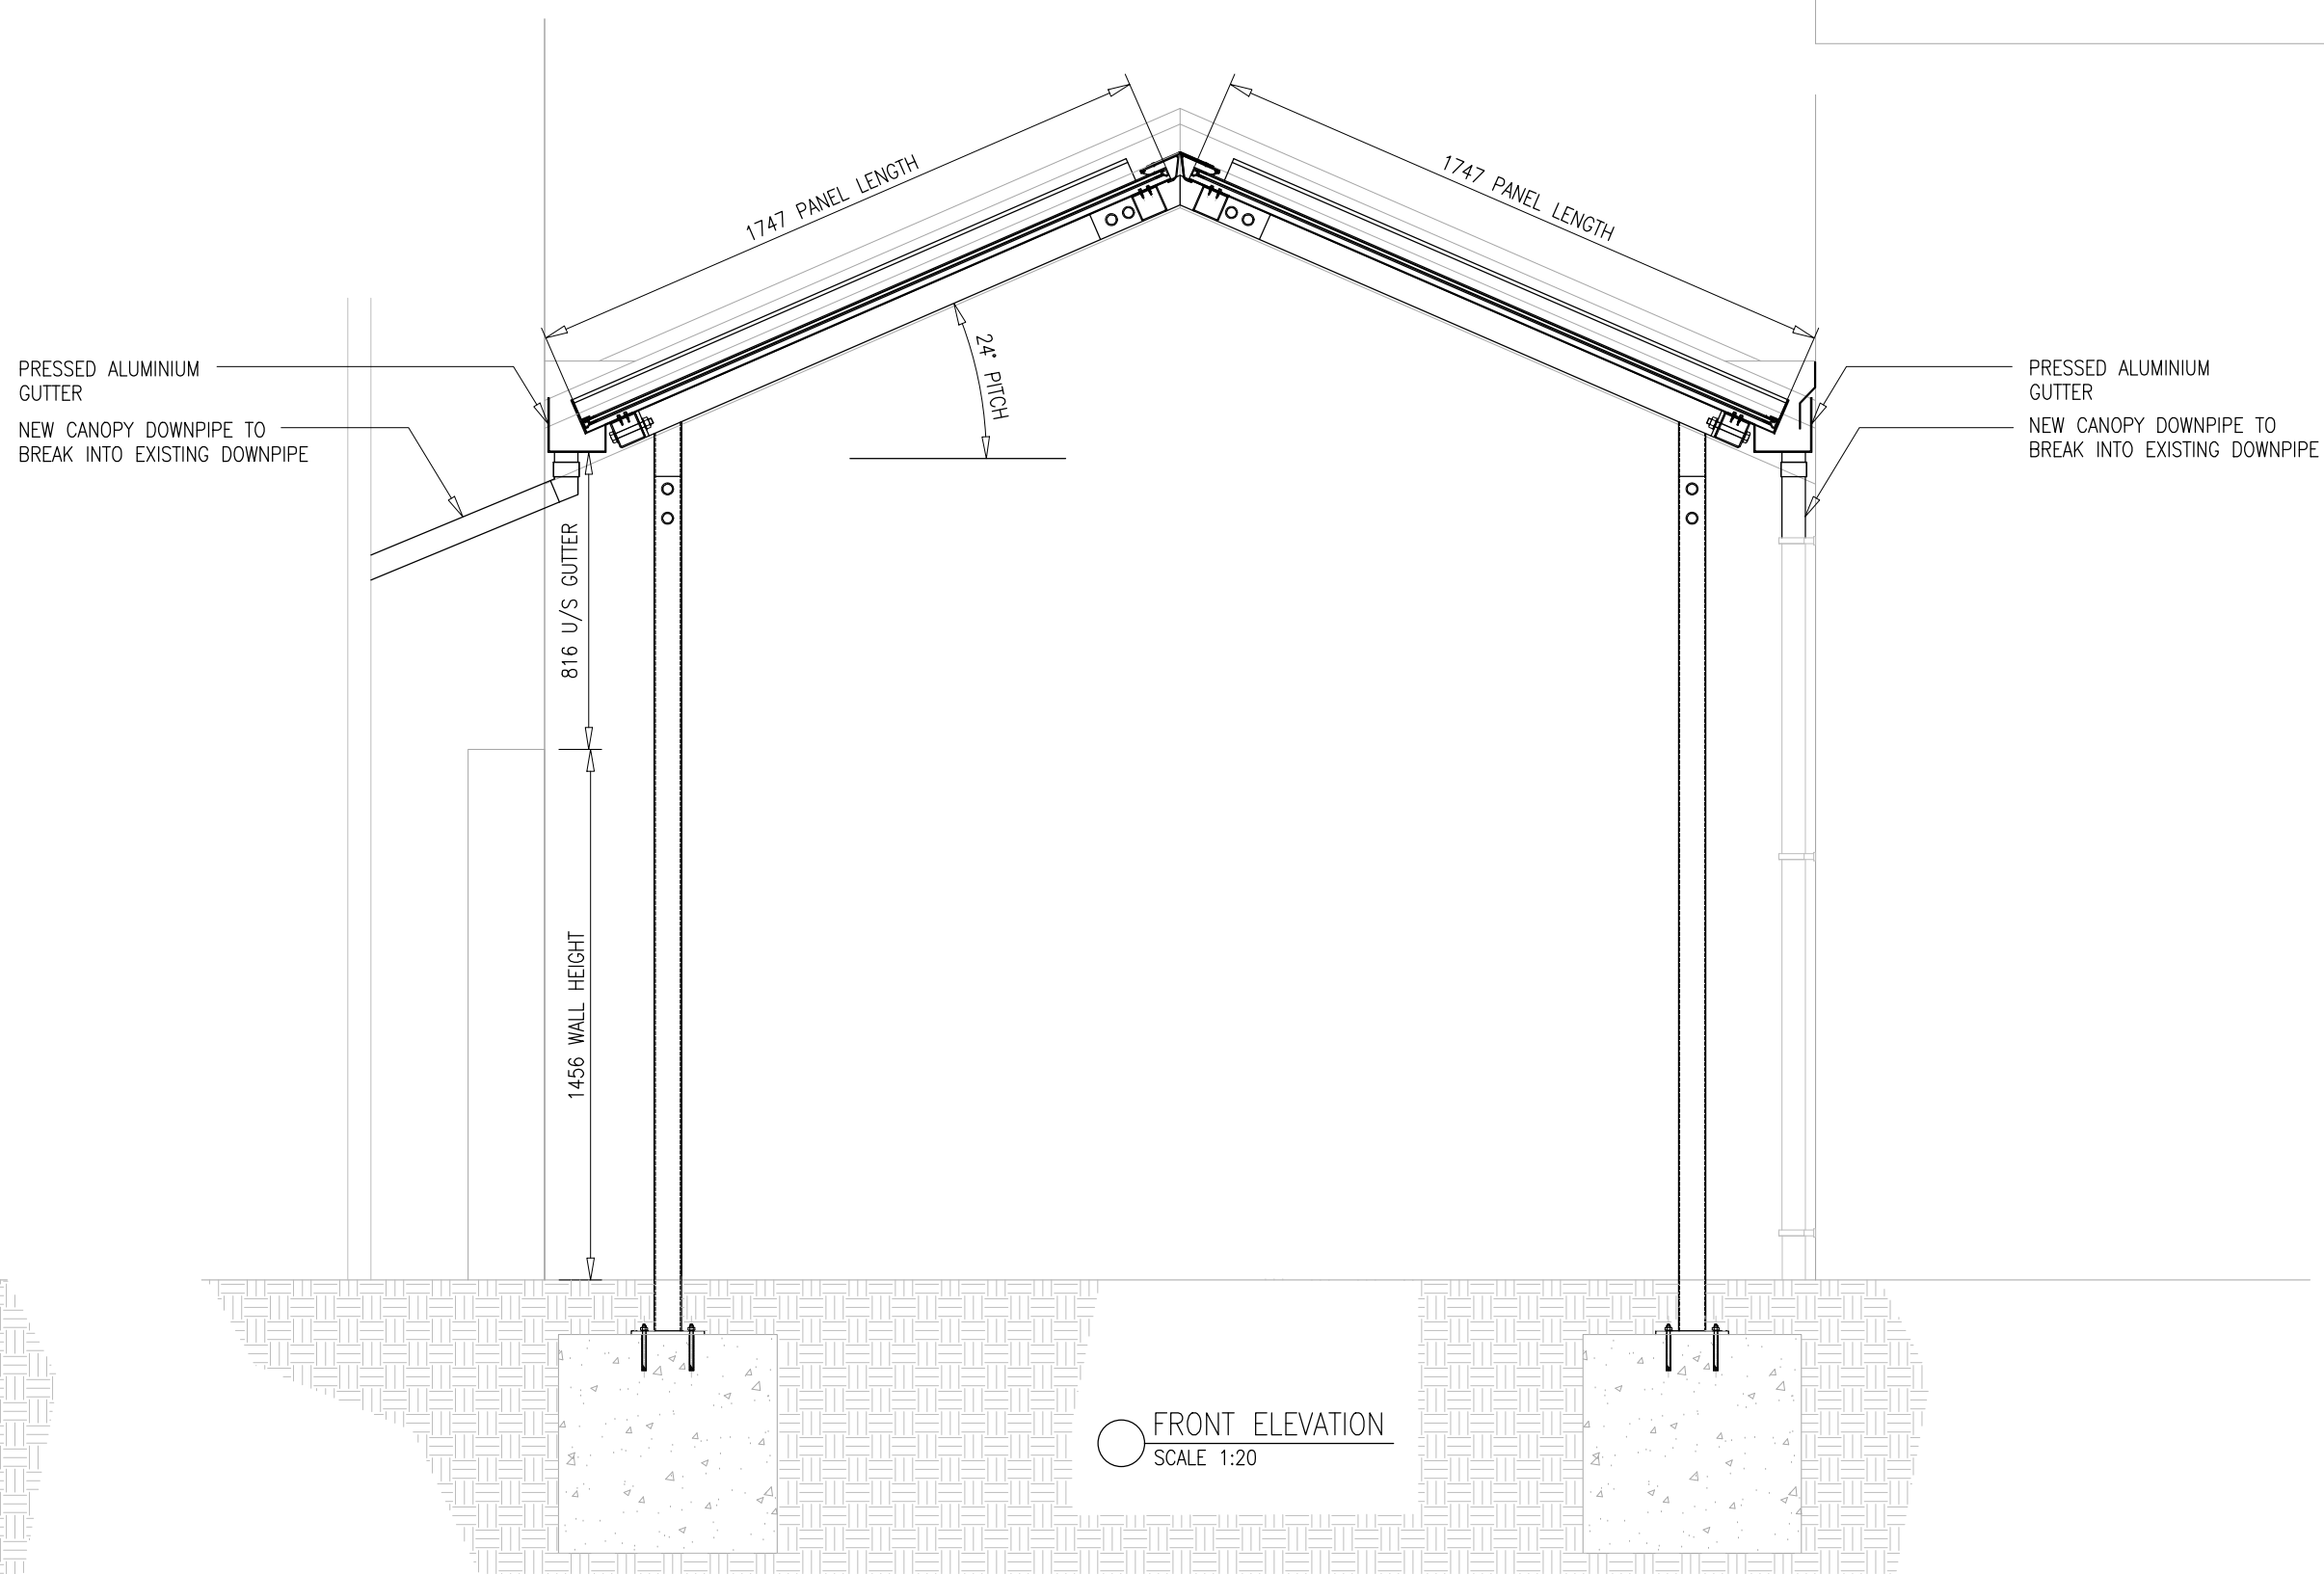
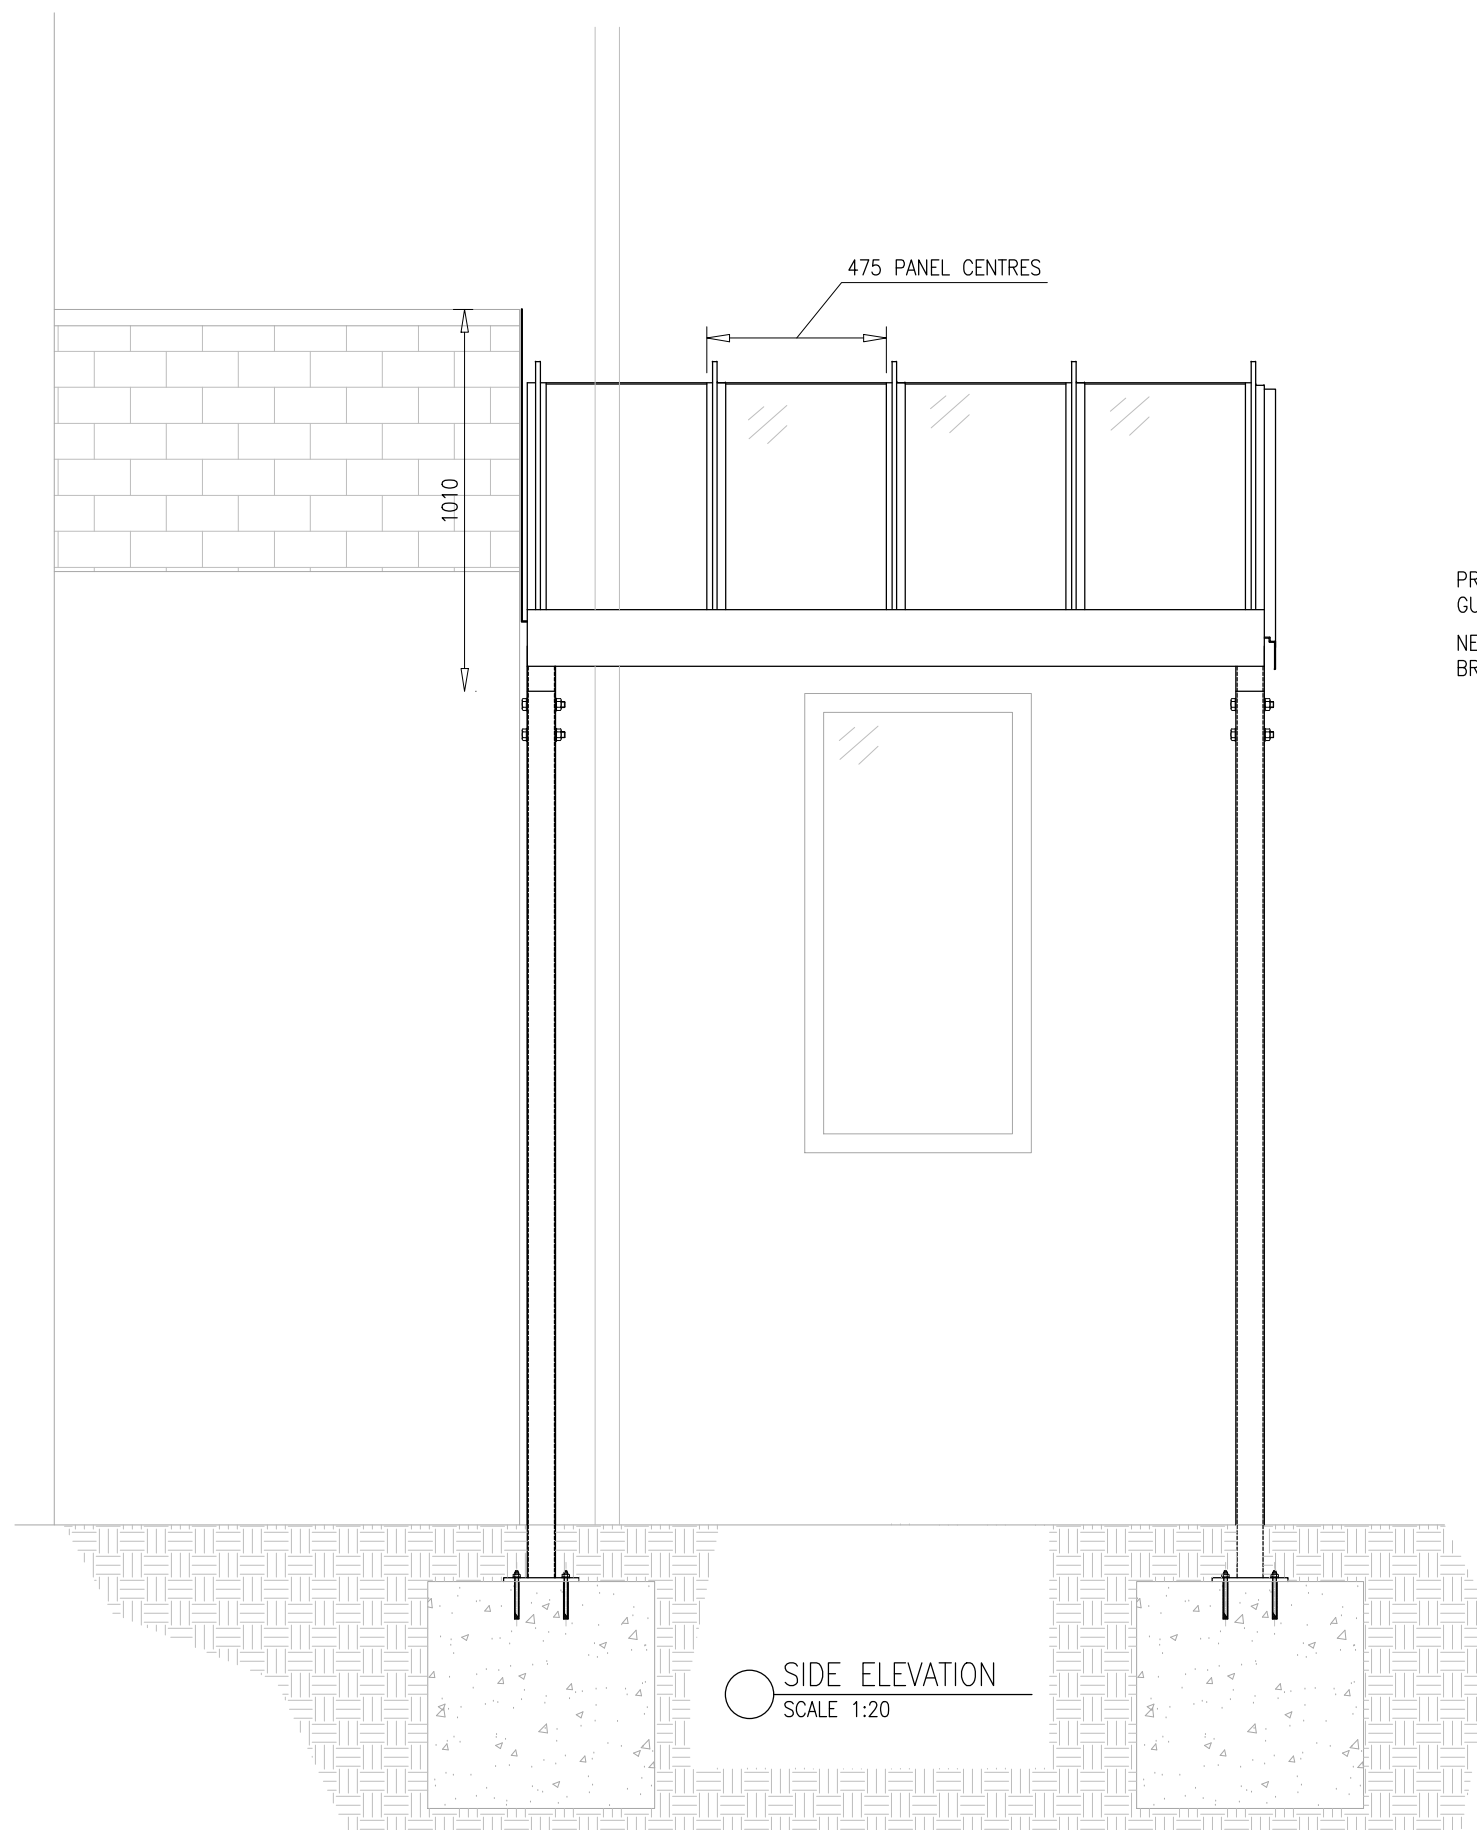
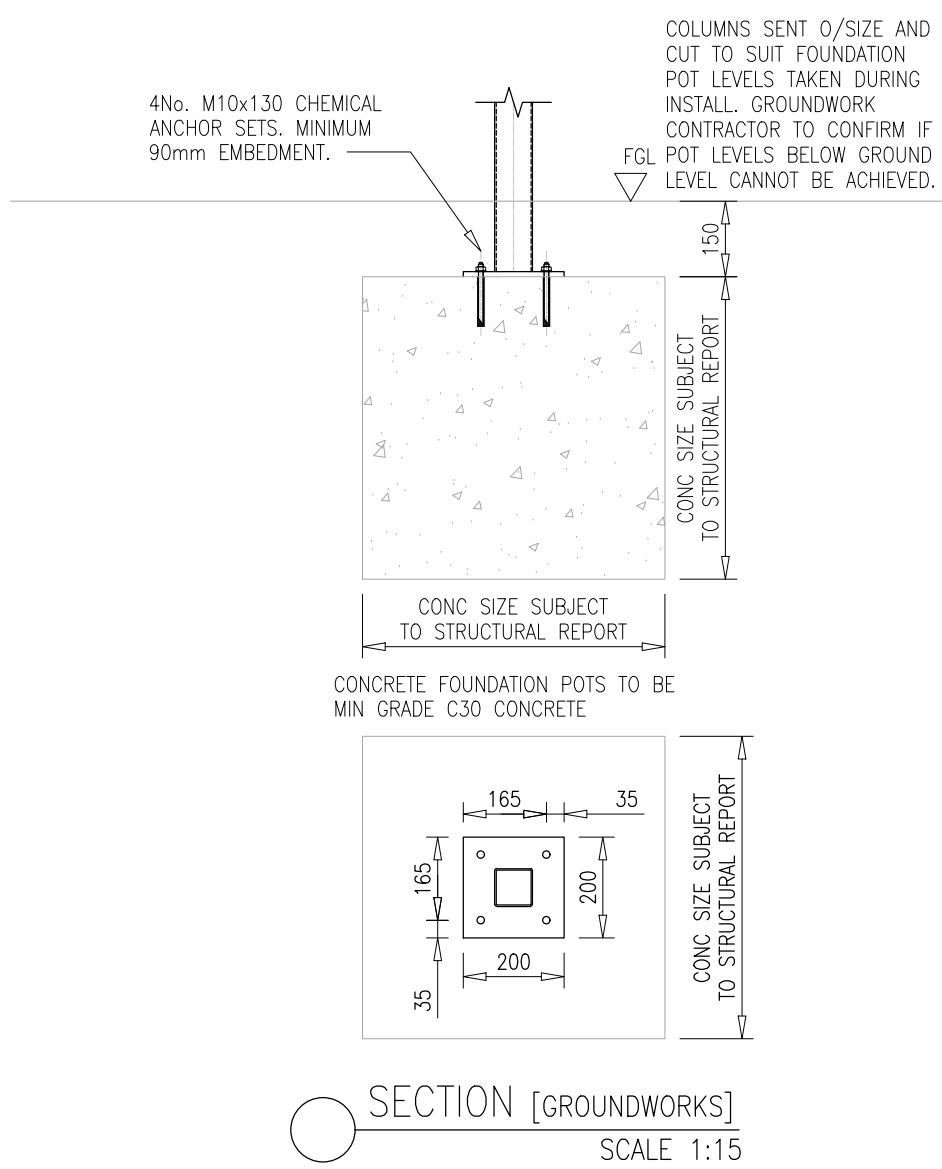
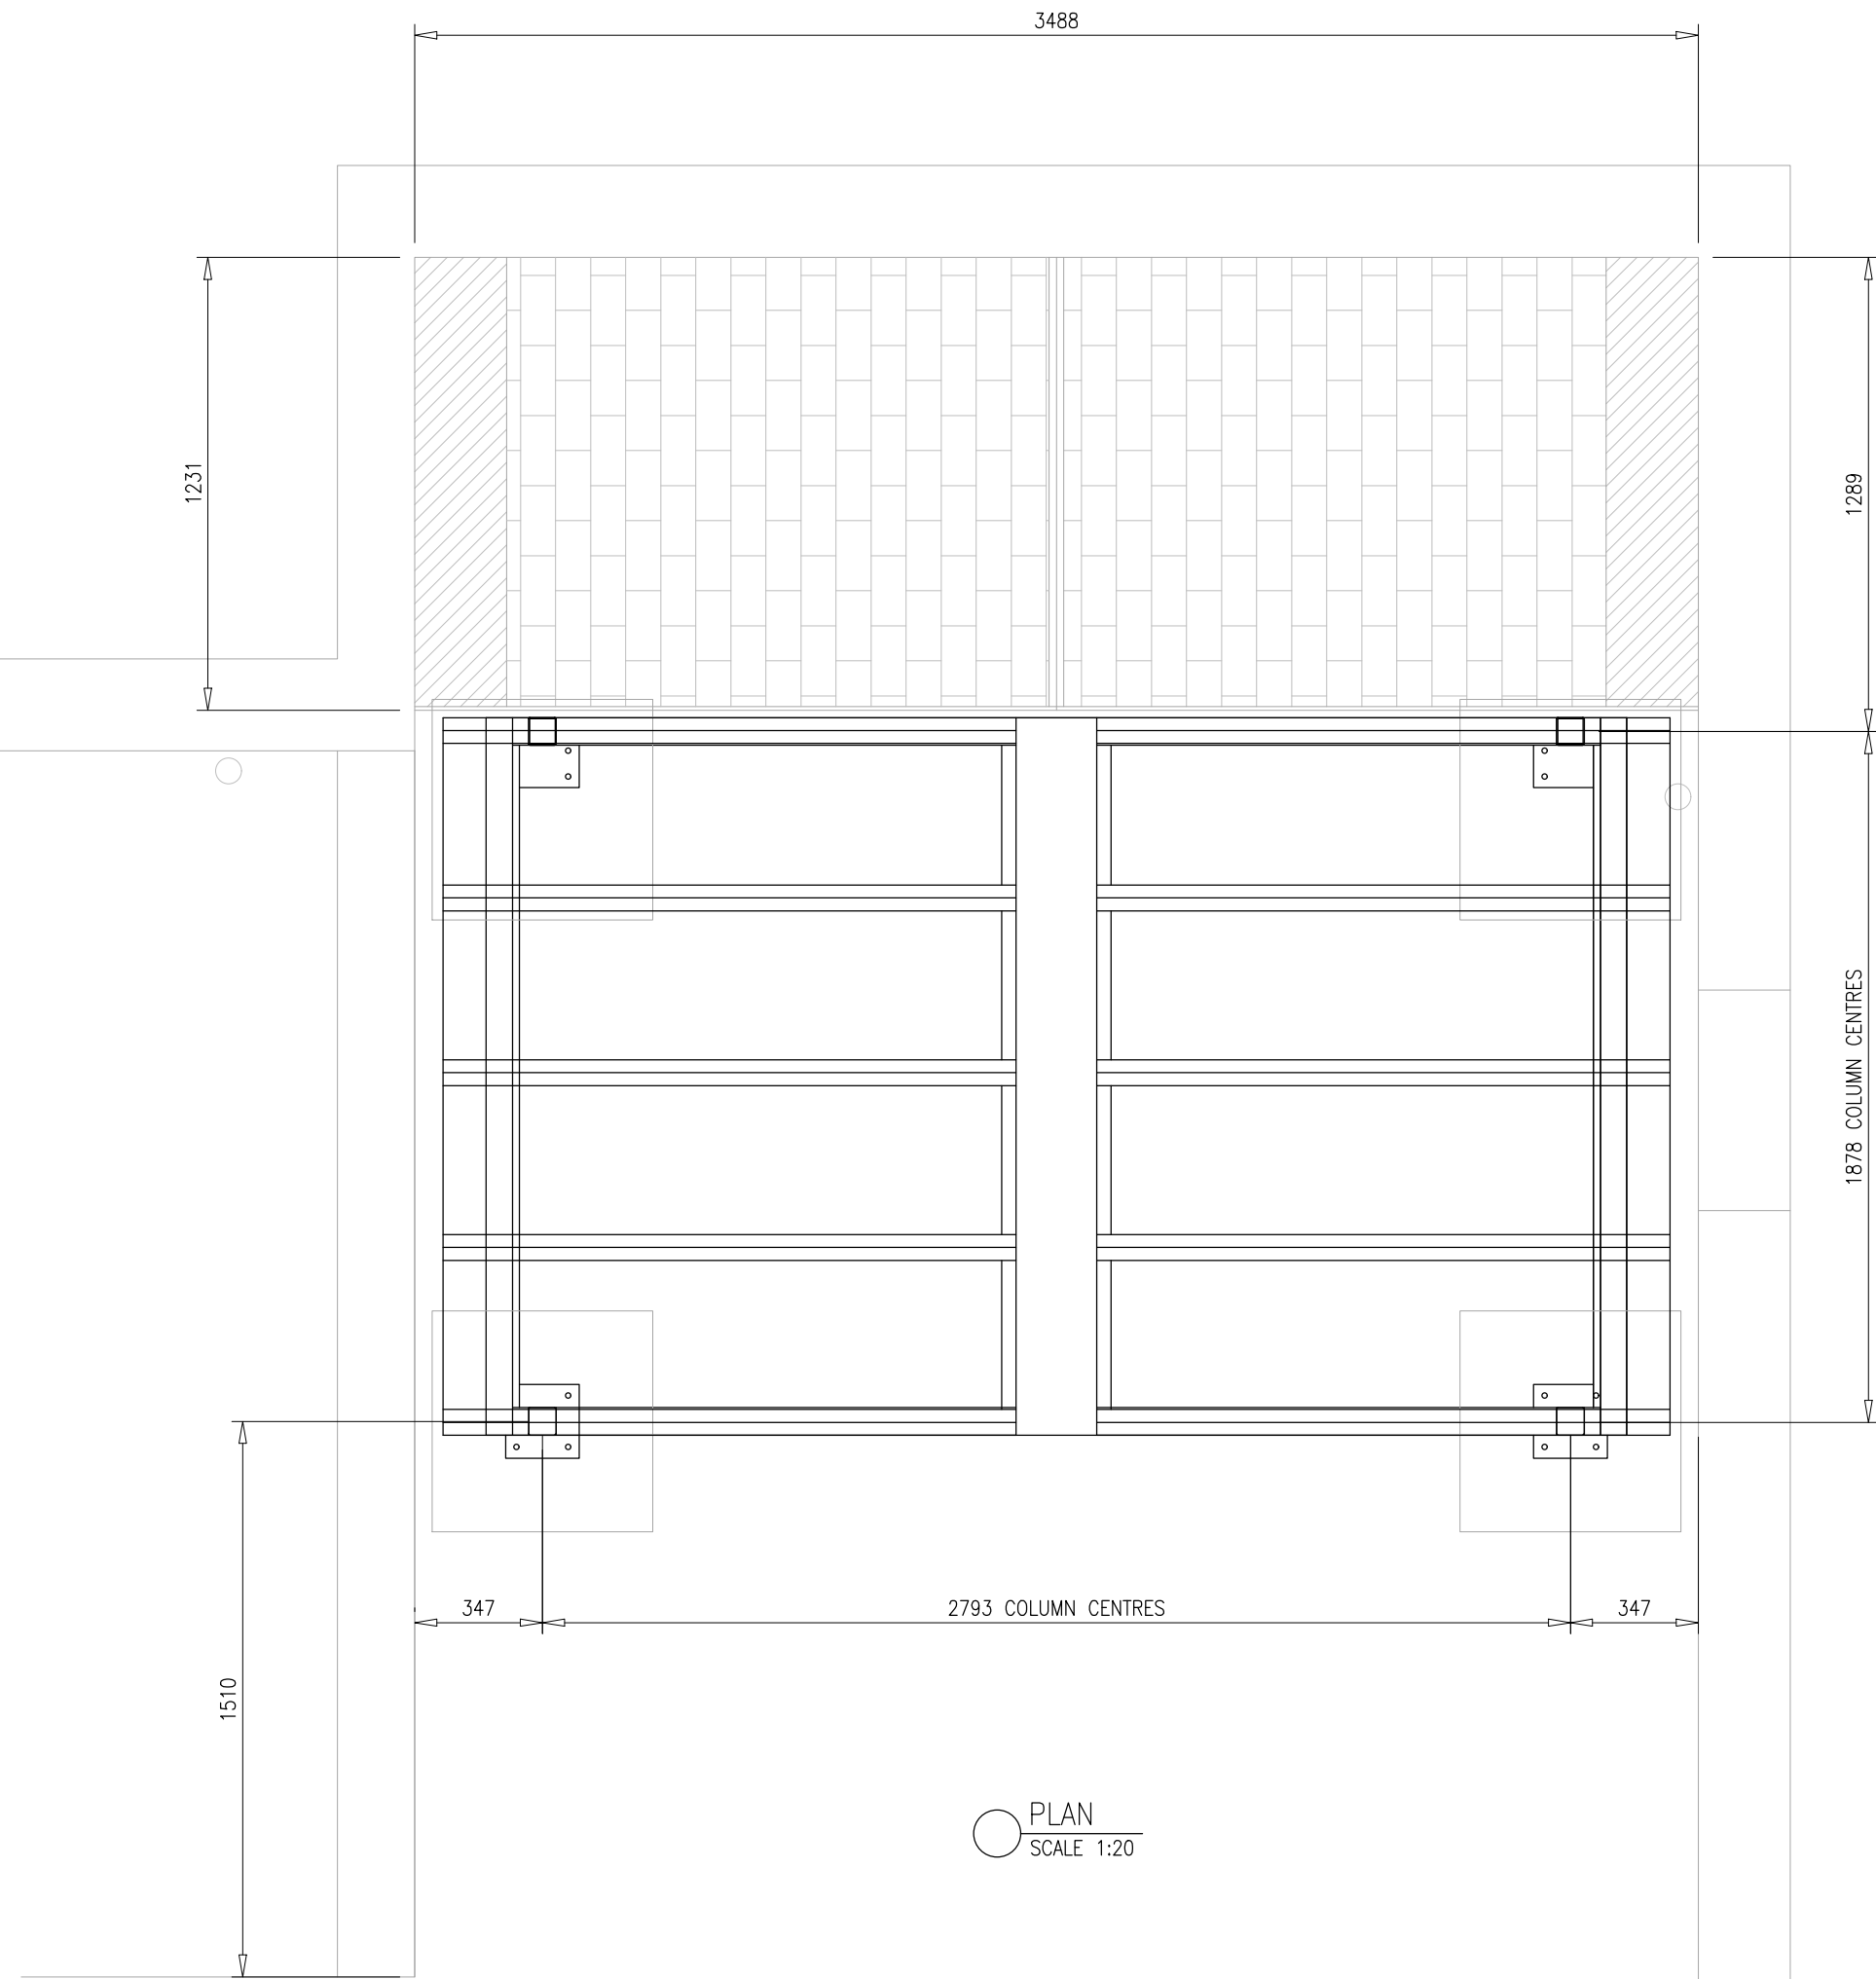


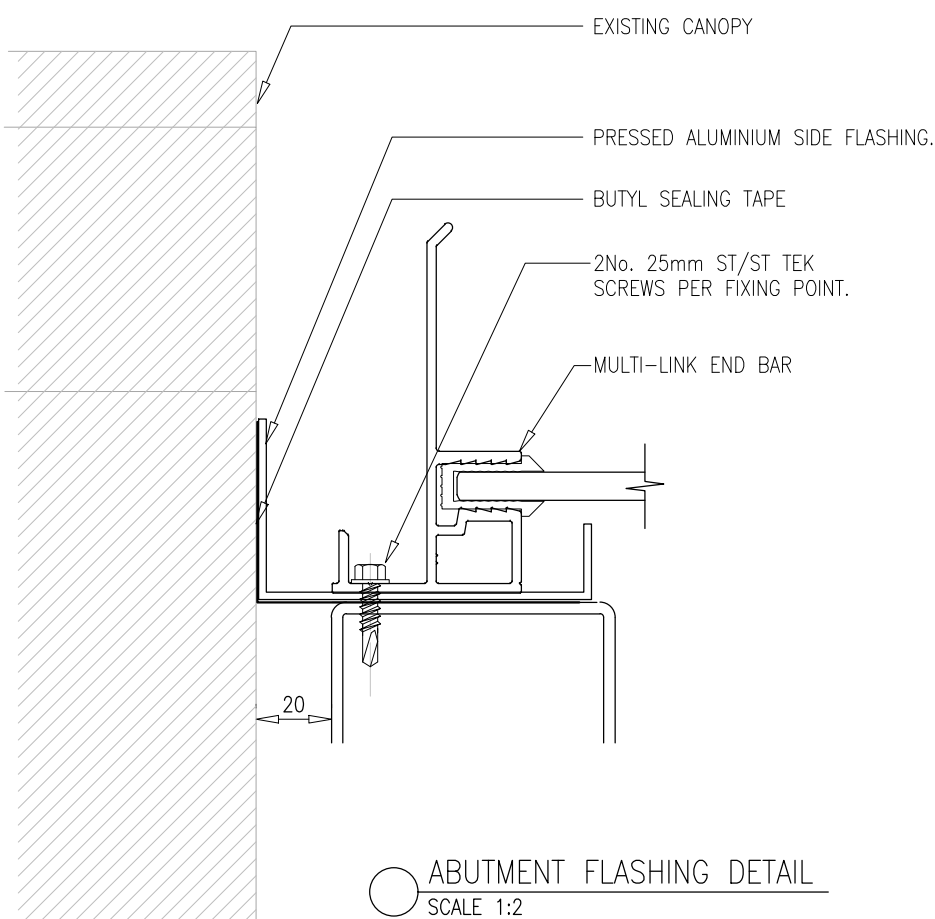

SPECIFICATION / NOTES:

ROOF GLAZING
BAR/PANEL TYPE – 228 CAP & 60x30 BOX
FRAGILITY – NON-FRAGILE CLASS B TO
ACR(M)001:2011
GLAZING MATERIAL – POLYCARBONATE
GLAZING THICKNESS – 6mm
GLAZING COLOUR – TBC
GLAZING BAR COLOUR – TBC

STRUCTURE
STRUCTURE MATERIAL – ALUMINIUM
STRUCTURE COLOUR – TBC
SECTIONS – AS INDICATED ON DRAWING
FINISH – POLYESTER POWDER COATED

FLASHINGS
FLASHING MATERIAL – PRESSED ALUMINIUM
FLASHING COLOUR – TBC
BUTYL SEAL – LEAD LOOK

RAIN WATER GOODS
NO GUTTERS TO BE PROVIDED

FIXINGS
ALL FIXINGS SCREWS AND BOLTS TO BE
STAINLESS STEEL WHEN USED FOR ALUMINIUM
STRUCTURES.
ALL RESIN ANCHORS TO BE POSITIONED TO
AVOID JOINTS IN MASONRY. ADDITIONAL HOLES
TO BE PROVIDED IN STEEL IF NECESSARY.
RESIN ANCHORS TO BE ALLOWED TO CURE IN
ACCORDANCE WITH MANUFACTURERS
RECOMMENDATIONS PRIOR TO INSTALLATION

SETTING OUT DIMENSIONS TAKEN FROM
TWINFIX SITE SURVEY TO BE CONFIRMED AS
OFF 02/03/2020

SETTING OUT DIMENSIONS
CANOPY SETTING OUT DIMENSIONS ARE THE
RESPONSIBILITY OF TWINFIX

TOLERANCES
UNLESS STATED OTHERWISE
GENERAL BUILDING DIMENSIONS +/- 10mm
SETTING OUT DIMENSIONS +/- 25mm
FABRICATION DIMENSIONS +/- 2mm
PRODUCTION DIMENSIONS +/- 2mm
ALL TOLERANCES ARE NON-ACCUMULATIVE

GENERAL
ALL DIMENSIONS IN MILLIMETERS UNLESS
STATED OTHERWISE.
FOR WELDING STANDARDS REFER TO TWINFIX
STANDARD FABRICATION FOLDER SHEET
REFERENCES CMP-WS01 TO 06 INCLUSIVE
(AVAILABLE ON REQUEST).
DO NOT SCALE FROM THIS DRAWING.

REV. NO.	DESCRIPTION OF REVISION	DATE	BY
1	ISSUED FOR APPROVAL		

TWINFIX LIMITED
201 CAVENDISH PLACE,
BIRCHWOOD PARK,
BIRCHWOOD
WARRINGTON
WA5 0NU
TEL: 01925 811 311
WEB: www.twinfix.co.uk
EMAIL: enquiry@twinfix.co.uk

CE, ISO 9001, ISO 14001, ISO 45001, nfm

This drawing is a confidential communication and is the property of Twinfix Limited and is returnable on request. It must not be copied, loaned or communicated without the written consent of Twinfix Limited. © 2019

CUSTOMER
NOVUS PROPERTY SOLUTIONS

PROJECT
THE BEECHES
CANOPY WORKS

DRAWING TITLE
CANOPY LAYOUT AND SECTION
DETAILS

SIZE	SCALE	ORIGINAL ISSUE	DRAWN BY
A1	AS SHOWN	02.03.2020	LW
PROJECT No.	TYPE	AREA-DWG No.	REV No.
01459	GA	1-01	-