


amendments

- | | | | |
|---|--|----|----------|
| A | Chillers added to rear of building | GL | 27-02-20 |
| B | Planting added to car park bin store and picnic area added | GL | 09-03-20 |
| C | Plan updated | GL | 27-03-20 |
| D | Chiller location updated. Security fence line amended. | VP | 27-04-20 |
| E | Fence type amended. | VP | 29-04-20 |
| F | Existing trees amended. | VP | 04-05-20 |
| G | Layout amended. Planting and trees added. Screening to Picnic Area added | VP | 26-08-20 |
| H | Paving to Picnic area added. Fence line amended | VP | 18-09-20 |
| J | Cladding to retaining walls. VP timber bollards added. Key updated | VP | 26-11-20 |

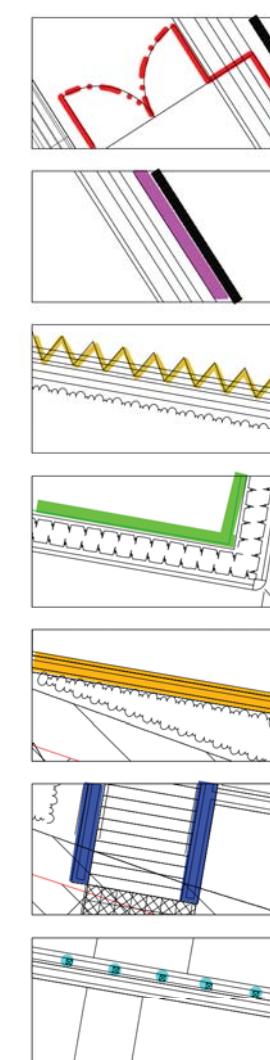

2.4m Palisade Fencing with matching gates

1.1m high balustrade

Gravity wall with intergrated car barrier

1.2m high Hit and Miss Fencing to Picnic Area

Timber cladding to pre-cast retaining wall

Splitface blockwork to step retaining walls

Timber protection bollards to precast retaining wall



Gravity Wall System




Splitface facing blocks



Timber cladding



1.2m Hit & Miss fencing

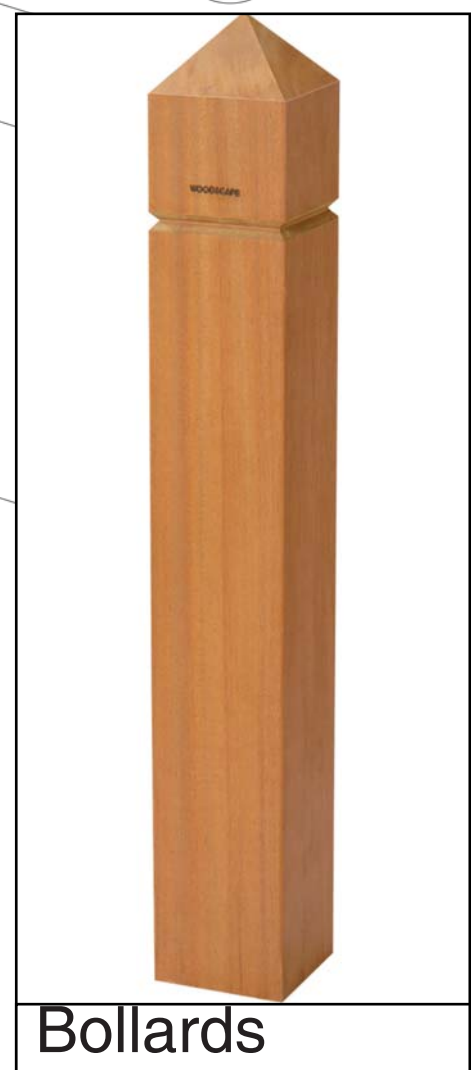

Bollards



2.4m Palisade fencing

WARNING

Significant hazards relative to the architectural design shown on this drawing have been assessed and this design with reasonable skill and care using a warning triangle system.

This drawing is to be read in conjunction with all other drawings which have been specified and rendered within construction. Notes, M&S, etc.

It is assumed that all works on this drawing will be carried out by a competent contractor working, where appropriate, to an approved method statement.

Significant hazards are defined as:

- Those not likely to be obvious to a competent contractor at site.
- Those that are not obvious to a competent contractor at site.
- Those likely to be difficult to manage effectively.

drawing status: Planning

project:
Dunsbury park
Unit 5

job number:
LP2123

drawing title:
Fencing Plan

drawing number:
DHF-FIR-ZA4-DR-S-0002

revision: J

scale: 1:200@A0

date: 25/02/2020

for information: GL

for construction: PC

date: 25-02-20

fira

The Jewellery Business Centre
37-39 FIVEWAYS
2ND FLOOR
2ND FLOOR
2ND FLOOR

THE JEWELLERY BUSINESS CENTRE
37-39 FIVEWAYS
2ND FLOOR
2ND FLOOR
2ND FLOOR