



Section B.1
Scale: 1:500 @ A1

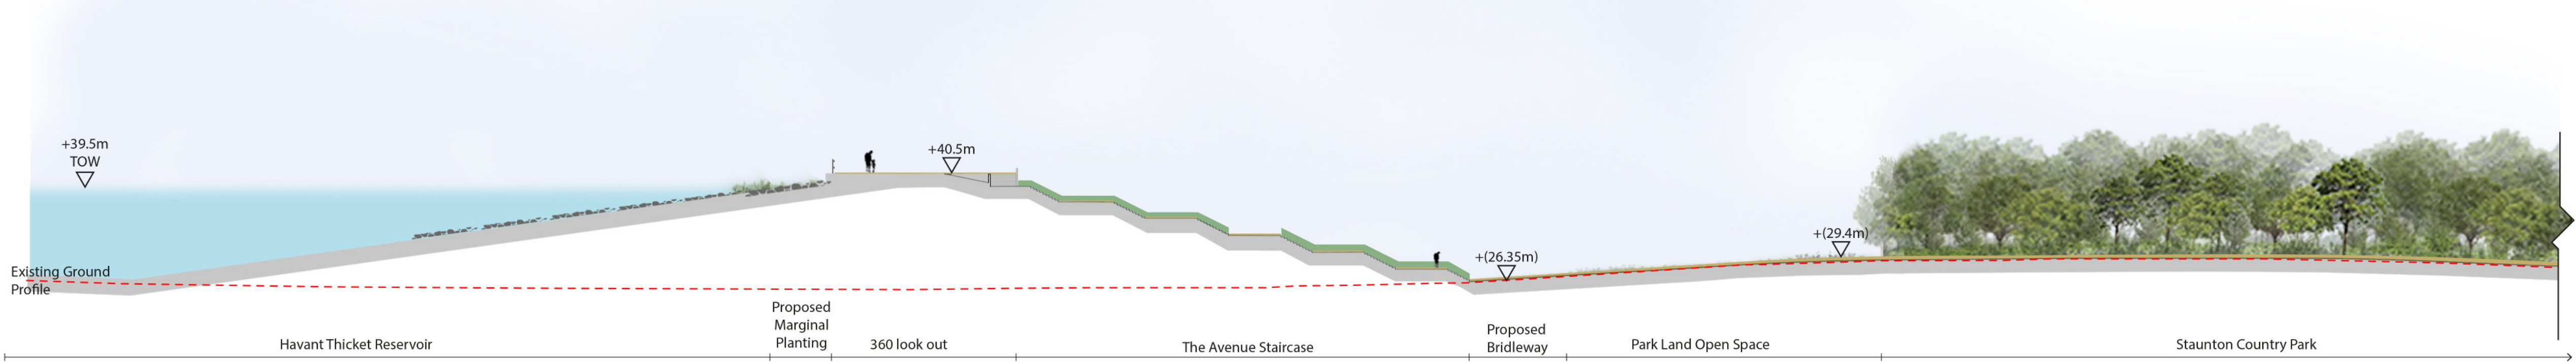

Section B.2
Scale: 1:500 @ A1




Section C
Scale: 1:500 @ A1

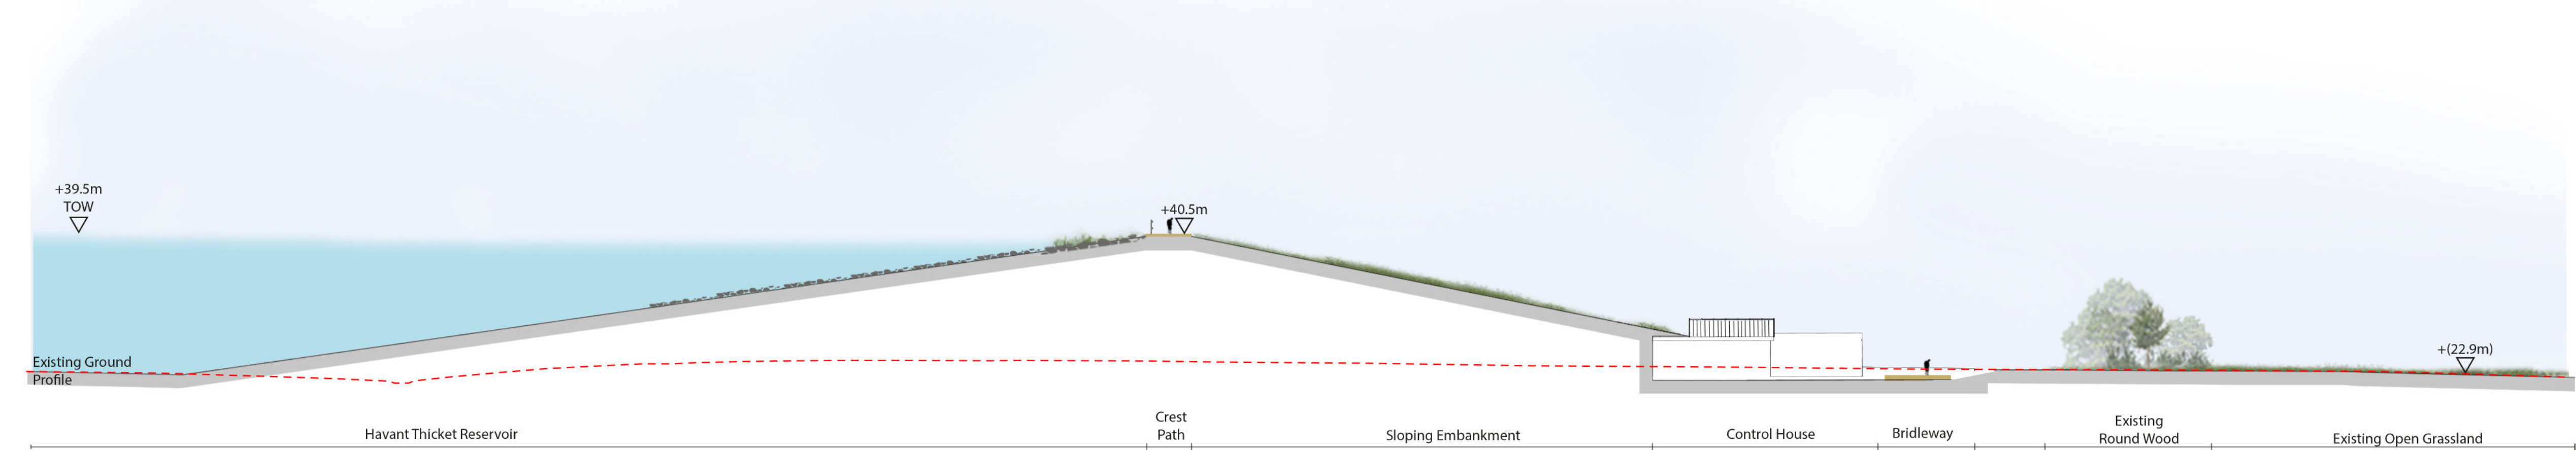

Notes:

Levels
Existing Levels +39.3m
Proposed Levels +40.5m

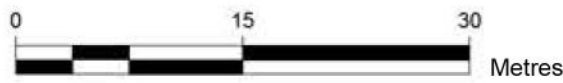

Location Plan - Not to scale



SAFETY, HEALTH AND ENVIRONMENTAL INFORMATION

In addition to the hazards/risks normally associated with the types of work detailed on this drawing, note the following significant residual risks (Reference shall also be made to the design hazard log).

Construction
(Enter "None" if applicable)

Maintenance / Cleaning
(Enter "None" if applicable)

Use
(Enter "None" if applicable)

Decommissioning / Demolition
(Enter "None" if applicable)

Rev.	Rev. Status	Dm	Ckd	Rev	Auth	Description	Date
P03	IC	JM	LB	JF	For Planning		05/11/20
P02	IC	JM	WR	JF	For Planning		03/08/20
P01	IC	JM	WR	KO	For Planning		22/05/20
S2							

ATKINS
Member of the SNC-Lavalin Group

Aztec West
500 Park Avenue
Almondsbury
Bristol
BS32 4RZ
Tel: +44 (0)1454 662000
Fax: +44 (0)1454 663333
www.atkinsglobal.com

Copyright © Atkins Limited (2020)

Drawing Suitability: **For Planning** Status: **S2**

Contractors Drawing Number: **HTR - ATK - ZZ - ZZ - DR - L - 0019**

Telephone: Havant (023) 9249 9888
Fax: Havant (023) 9245 3632
Website: www.portsmouthwater.co.uk
Registered Office: PO Box 8 West Street
Havant Hampshire PO9 1LS
REGISTERED IN ENGLAND No. 2536455

Portsmouth Water

Project Ref. No: **HTR** Sheet: **1 of 1** Scale: **1:500** Sheet Size: **A1**

Project Title: **HAVANT THICKET RESERVOIR**

Drawing Title: **Landscape Section B & C**

Reproduced by permission of Ordnance Survey on behalf of HMSO.
© Crown Copyright and database right 2020. All rights reserved.
Ordnance Survey Licence Number 100018036.

Portsmouth Water Drawing Number: **P03** Rev: **P03**