



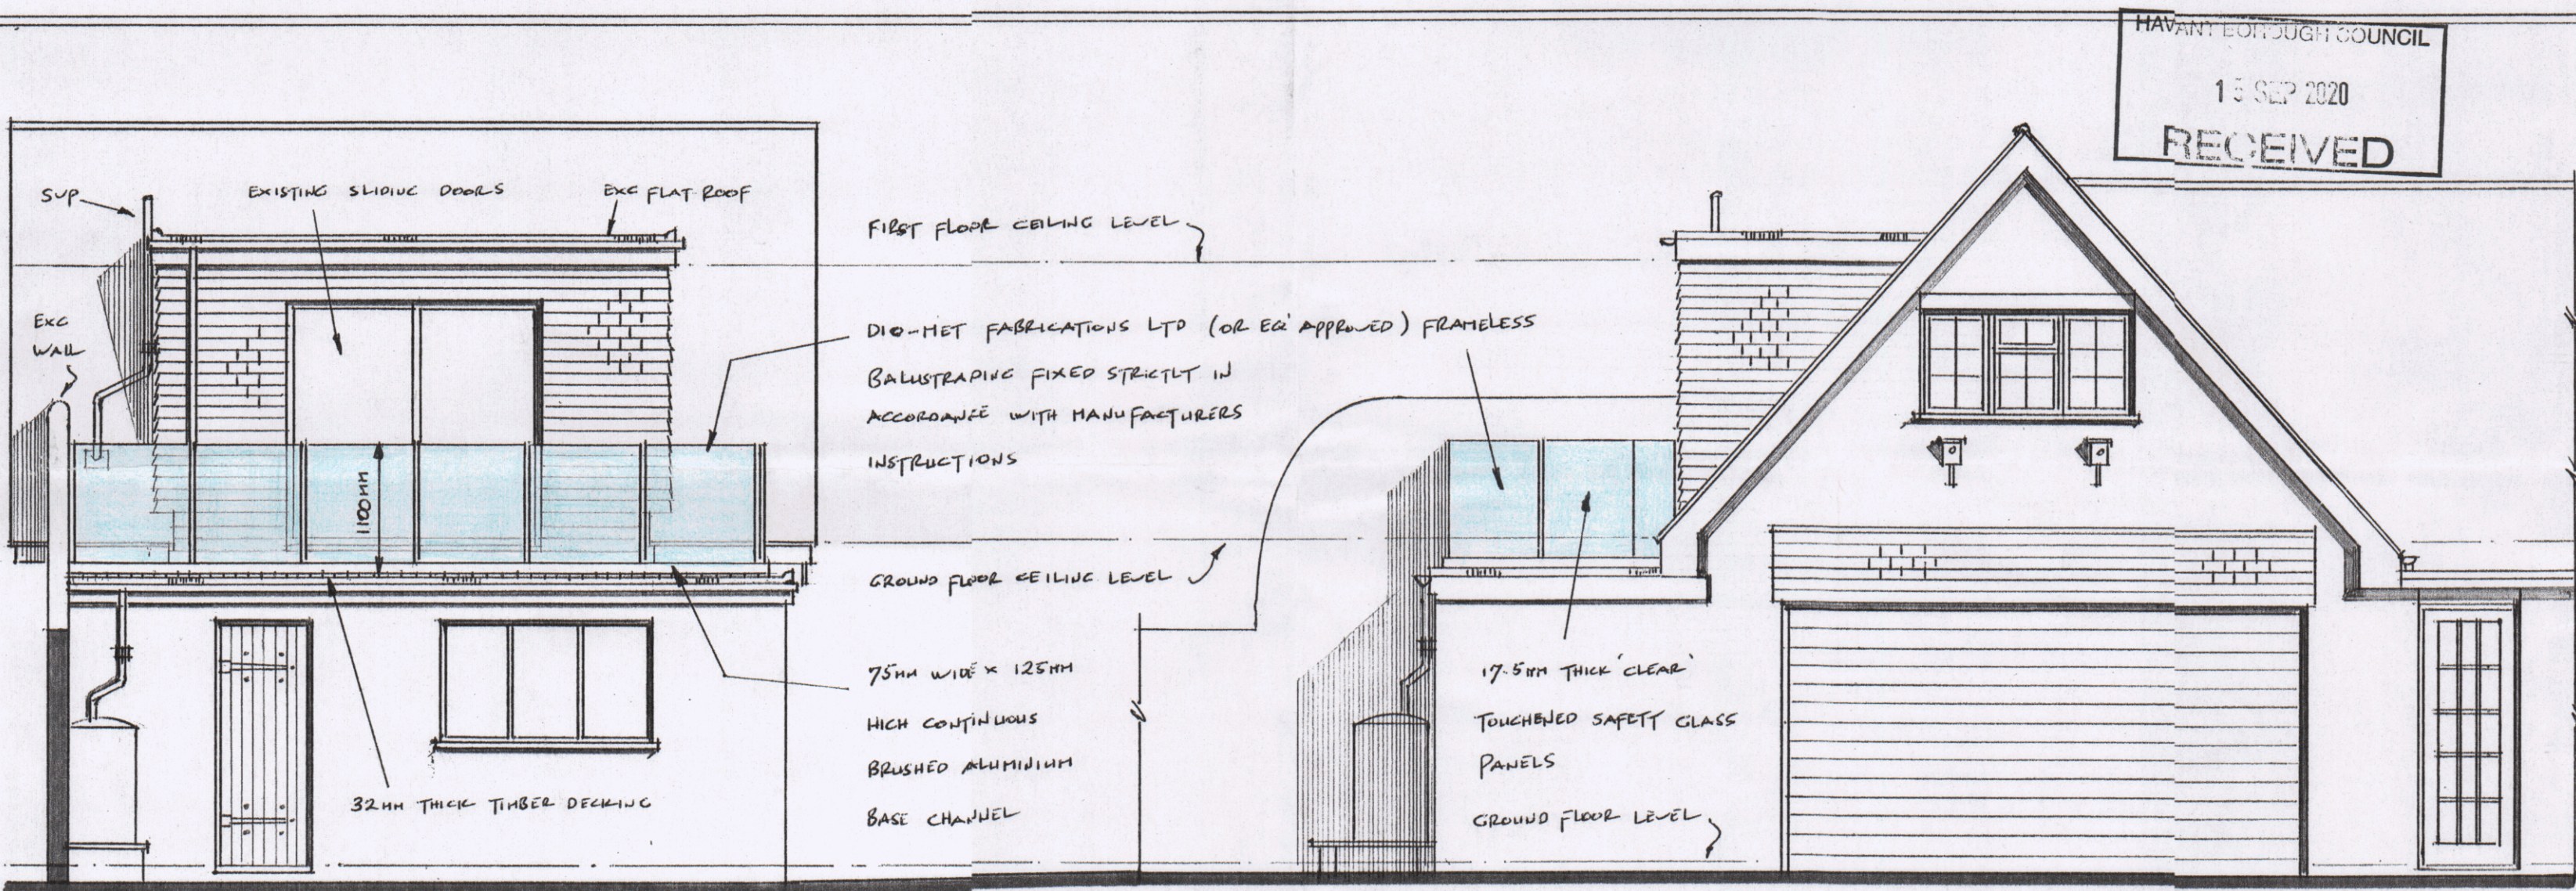

HAVANT BOROUGH COUNCIL
15 SEP 2020
RECEIVED

REAR (SOUTH) ELEVATION • PART SIDE (EAST) ELEVATION • SCALE • 1:50th

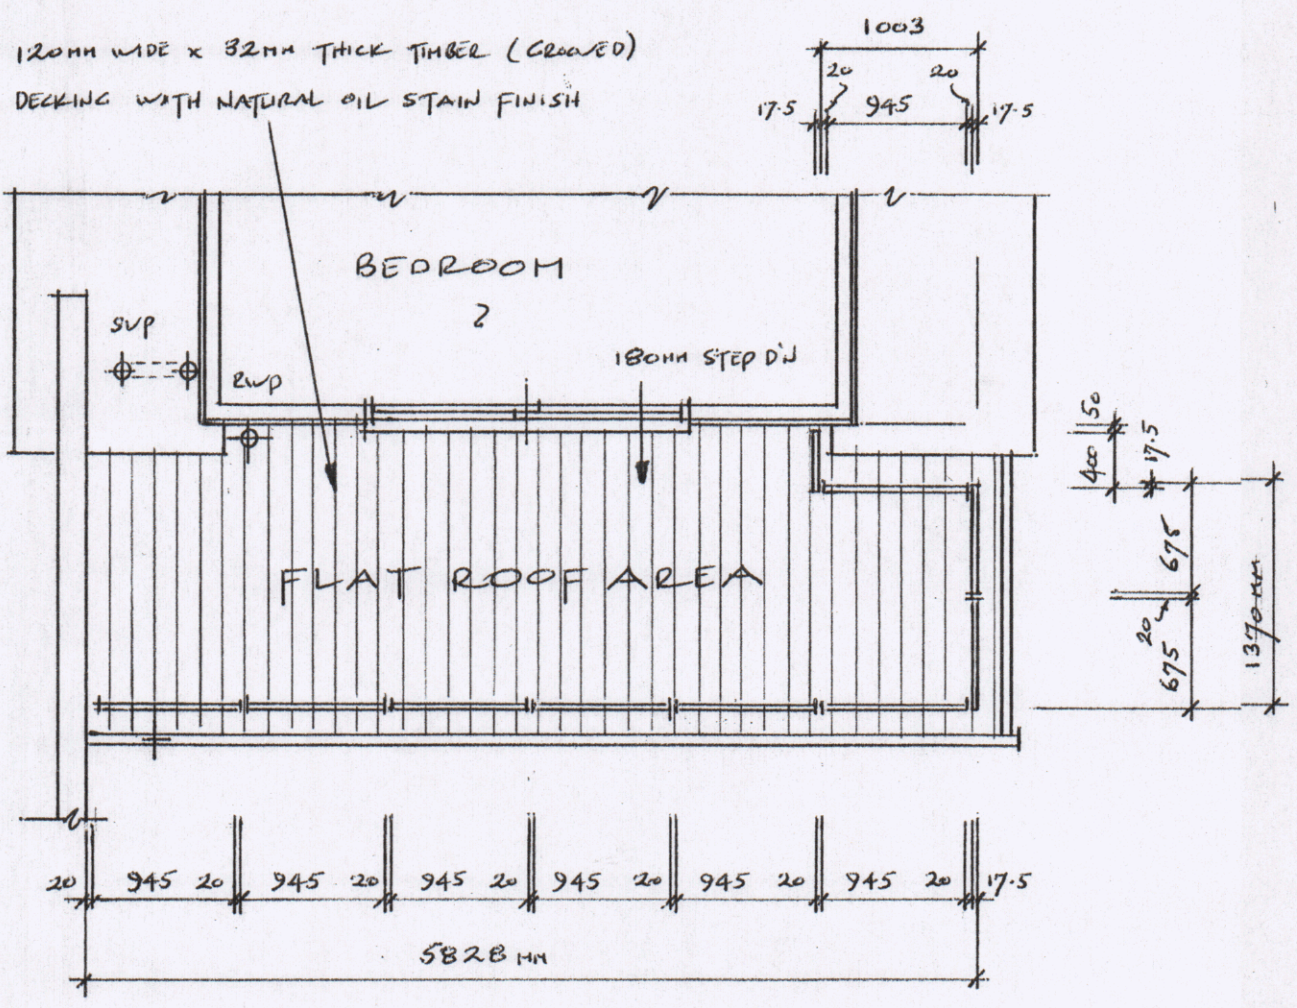

PROPOSED FRAMELESS BALUSTRADING AT
IVY HOUSE • N° 11 KING STREET • EMSWORTH
HANTS • PO10 7AX
FOR MR & MRS • N SYLVESTER • ESQ

ISSUE	DATE	COMMENTS
1	14/9/20	ISSUED FOR PLANNING APPROVAL PURPOSES

ROOF PLAN • SCALE • 1:50th

DRAWING N° KS/PP/100/1