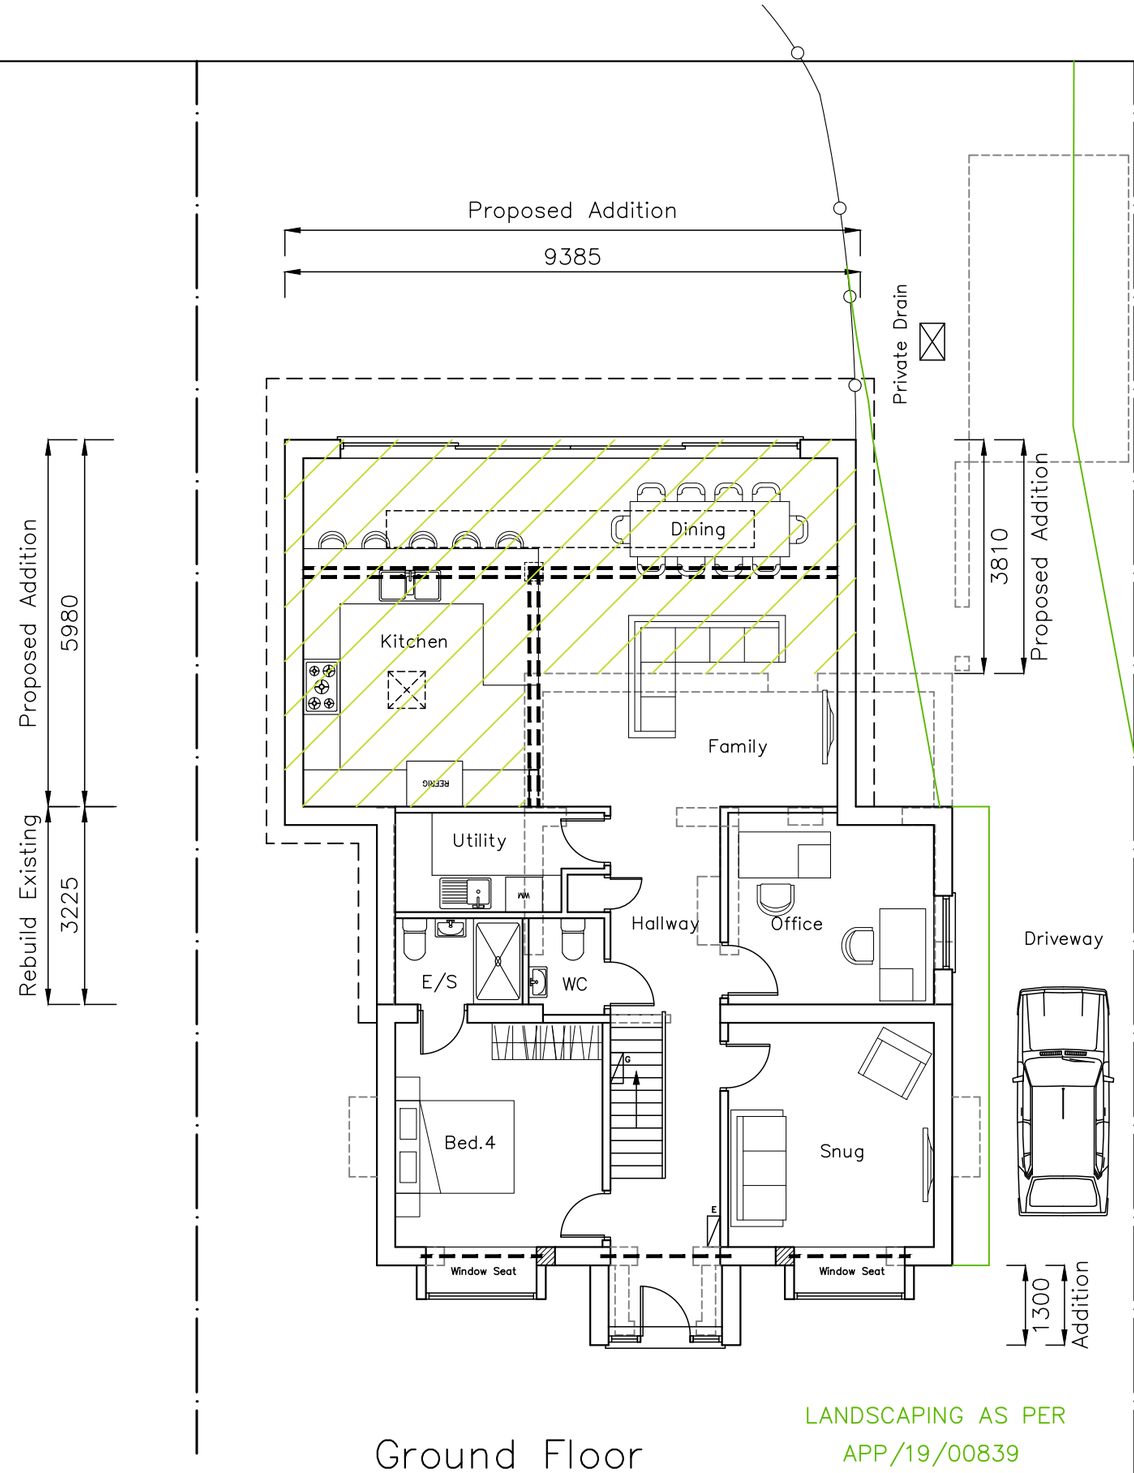

LANDSCAPING AS PER
APP/19/00839

Ground Floor

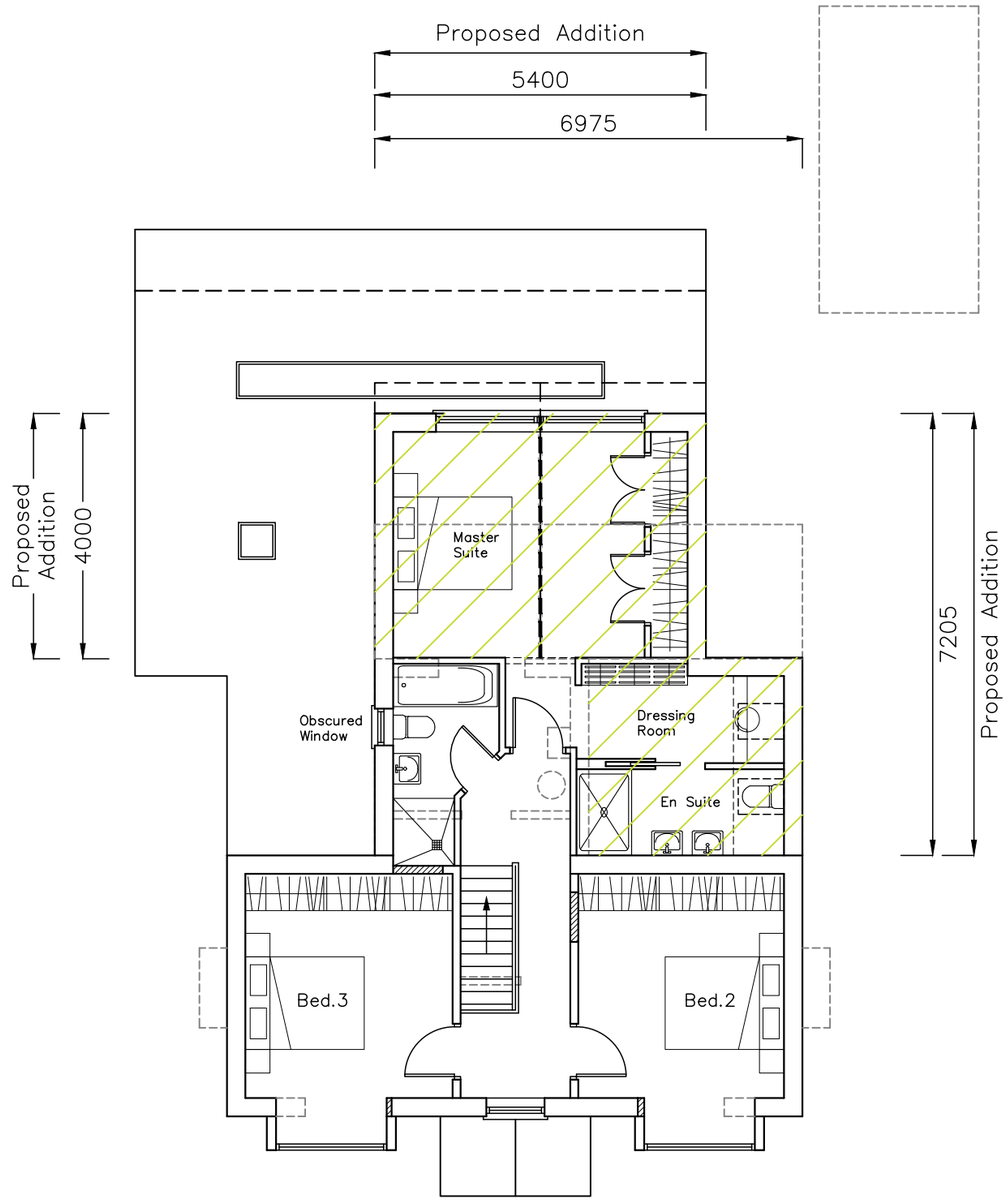

First Floor

CAAD
Critchley Architecture And Design Ltd.
Contact: 02392 474 919 | info@caad.online
The Old Brewery,15E South Street, Havant, PO9 1BU

Proposed Plans

Revisions

a) Client Revisions/08.09.2020/SAR
b) Planning Revisions/02.10.2020/SAR
c)
d)

50 Silvester Road,
Waterlooville,
PO8 8TL

Scale A1=1:50, A3=1:100
Drawn SAR
Date 03/08/2020

20059-401B