



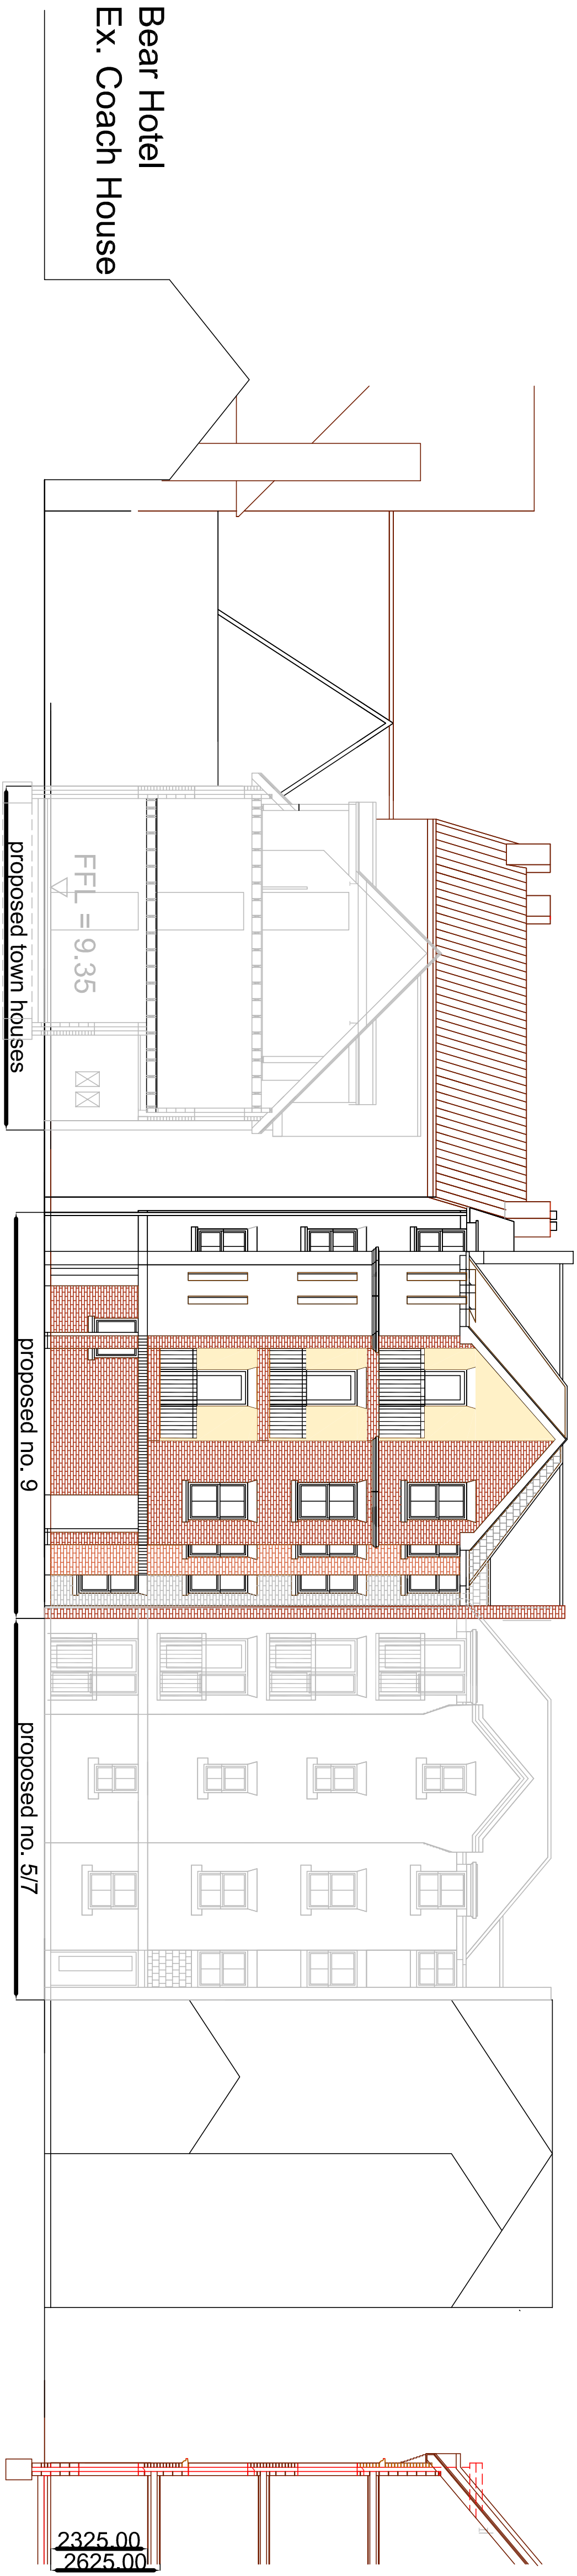


North Elevation / Section

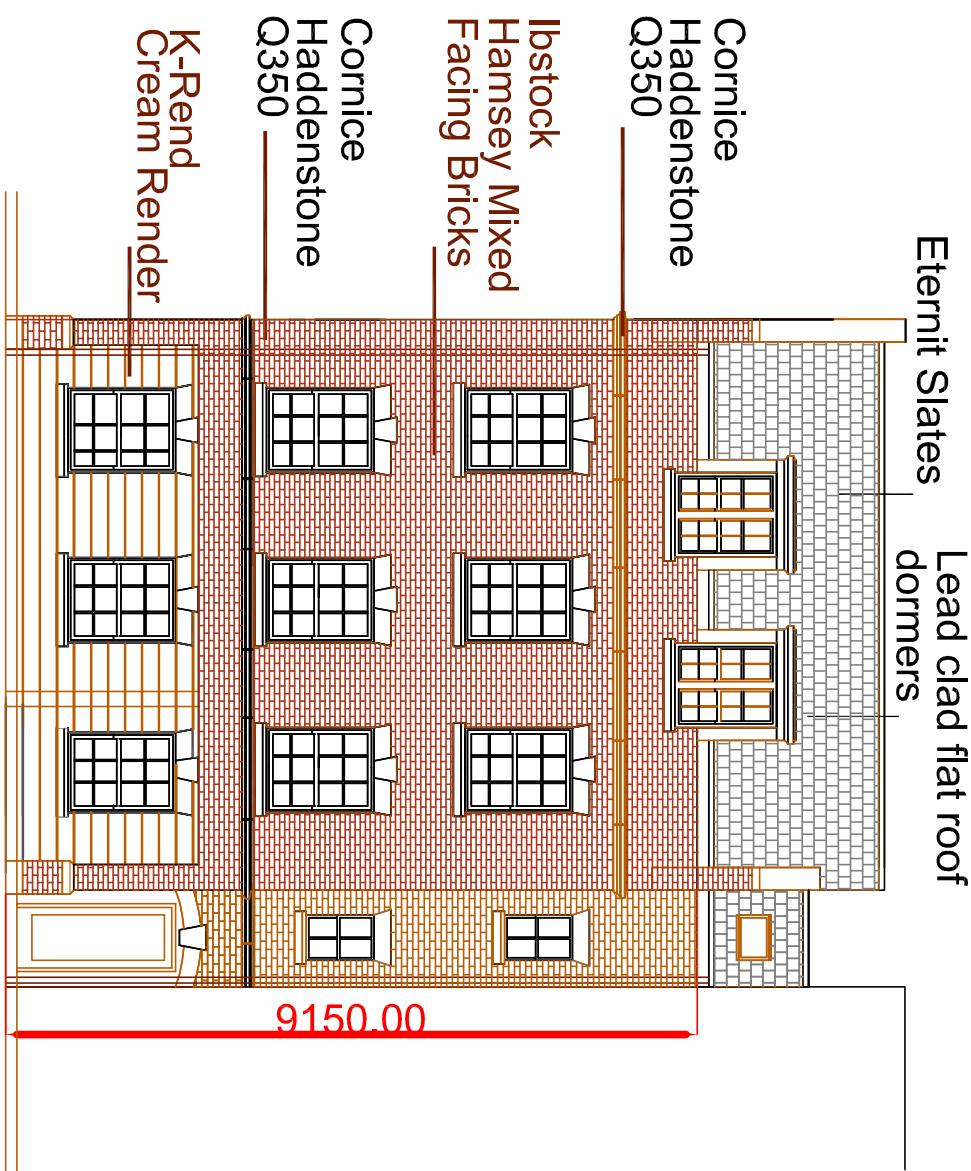

South Elevation (no. 9)


2625.00 2625.00 2625.00

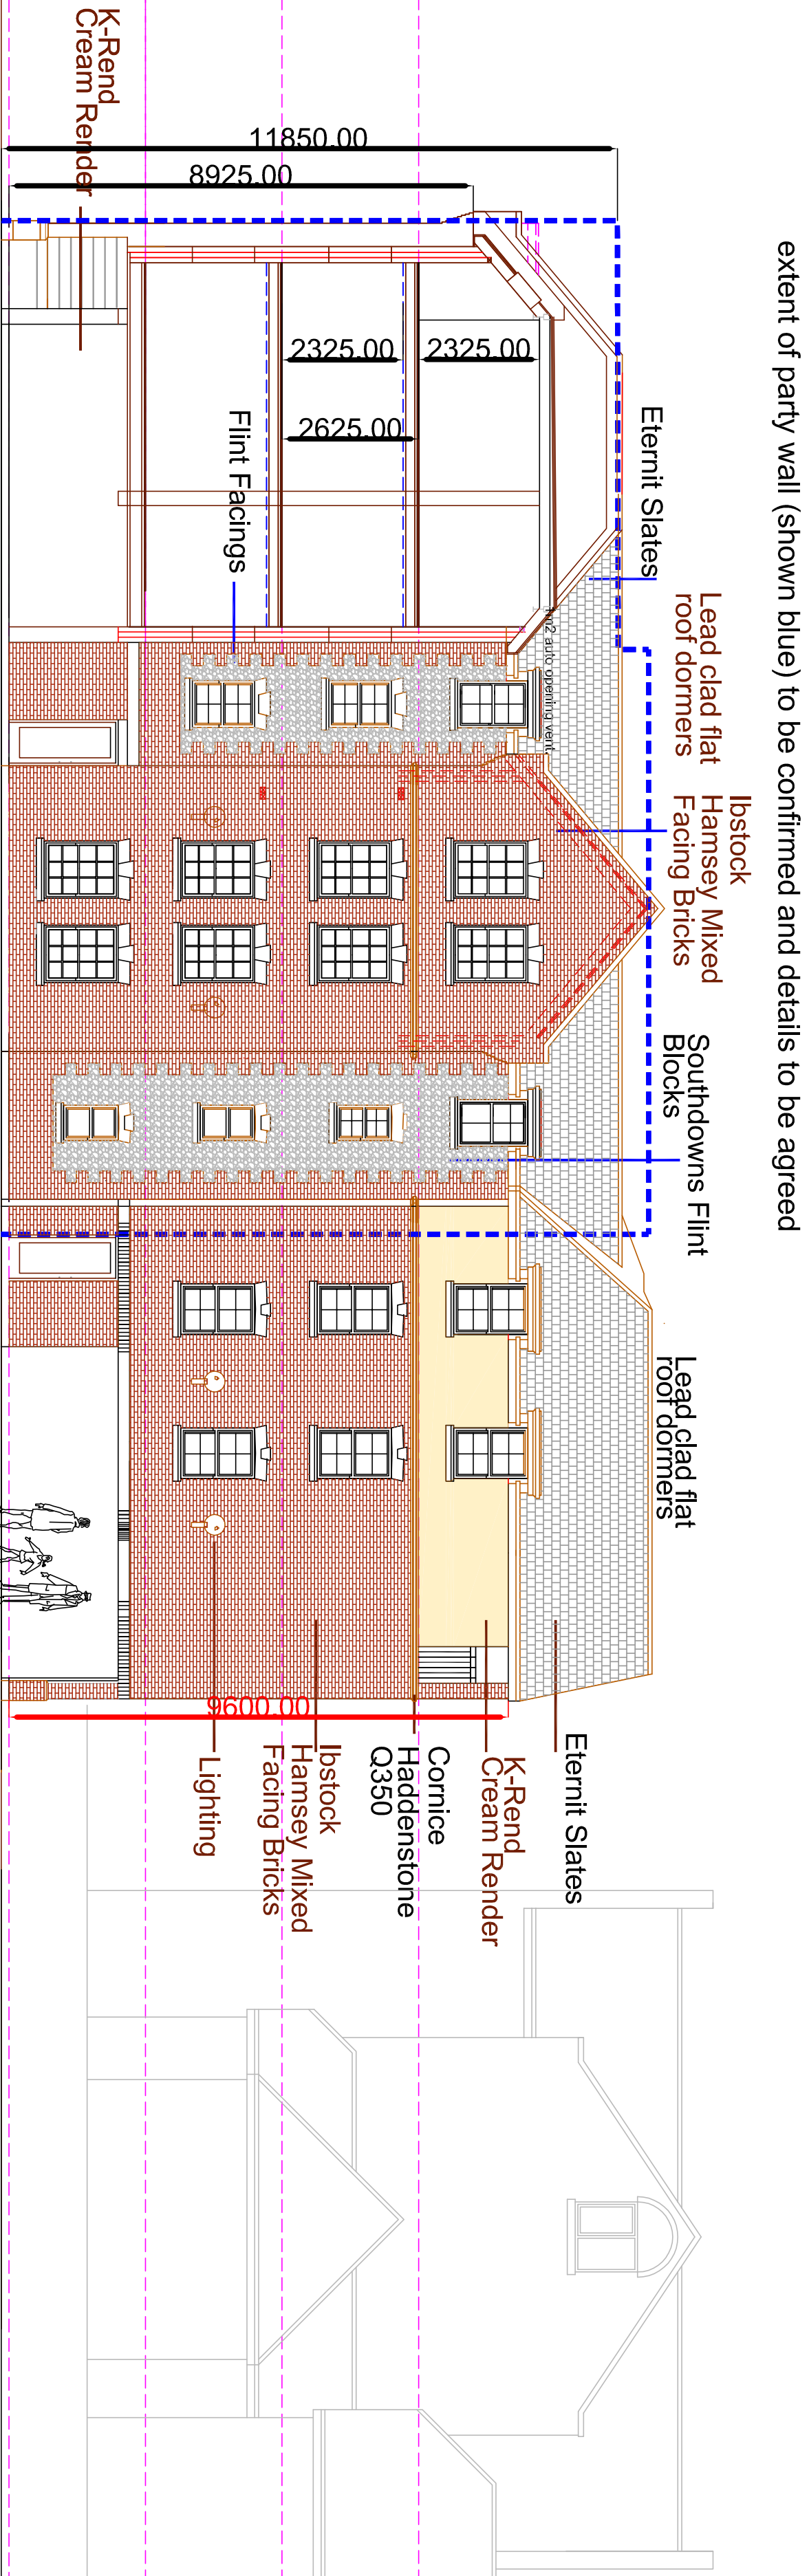

Section X-X & East Elevation



North Orthographic No. 9

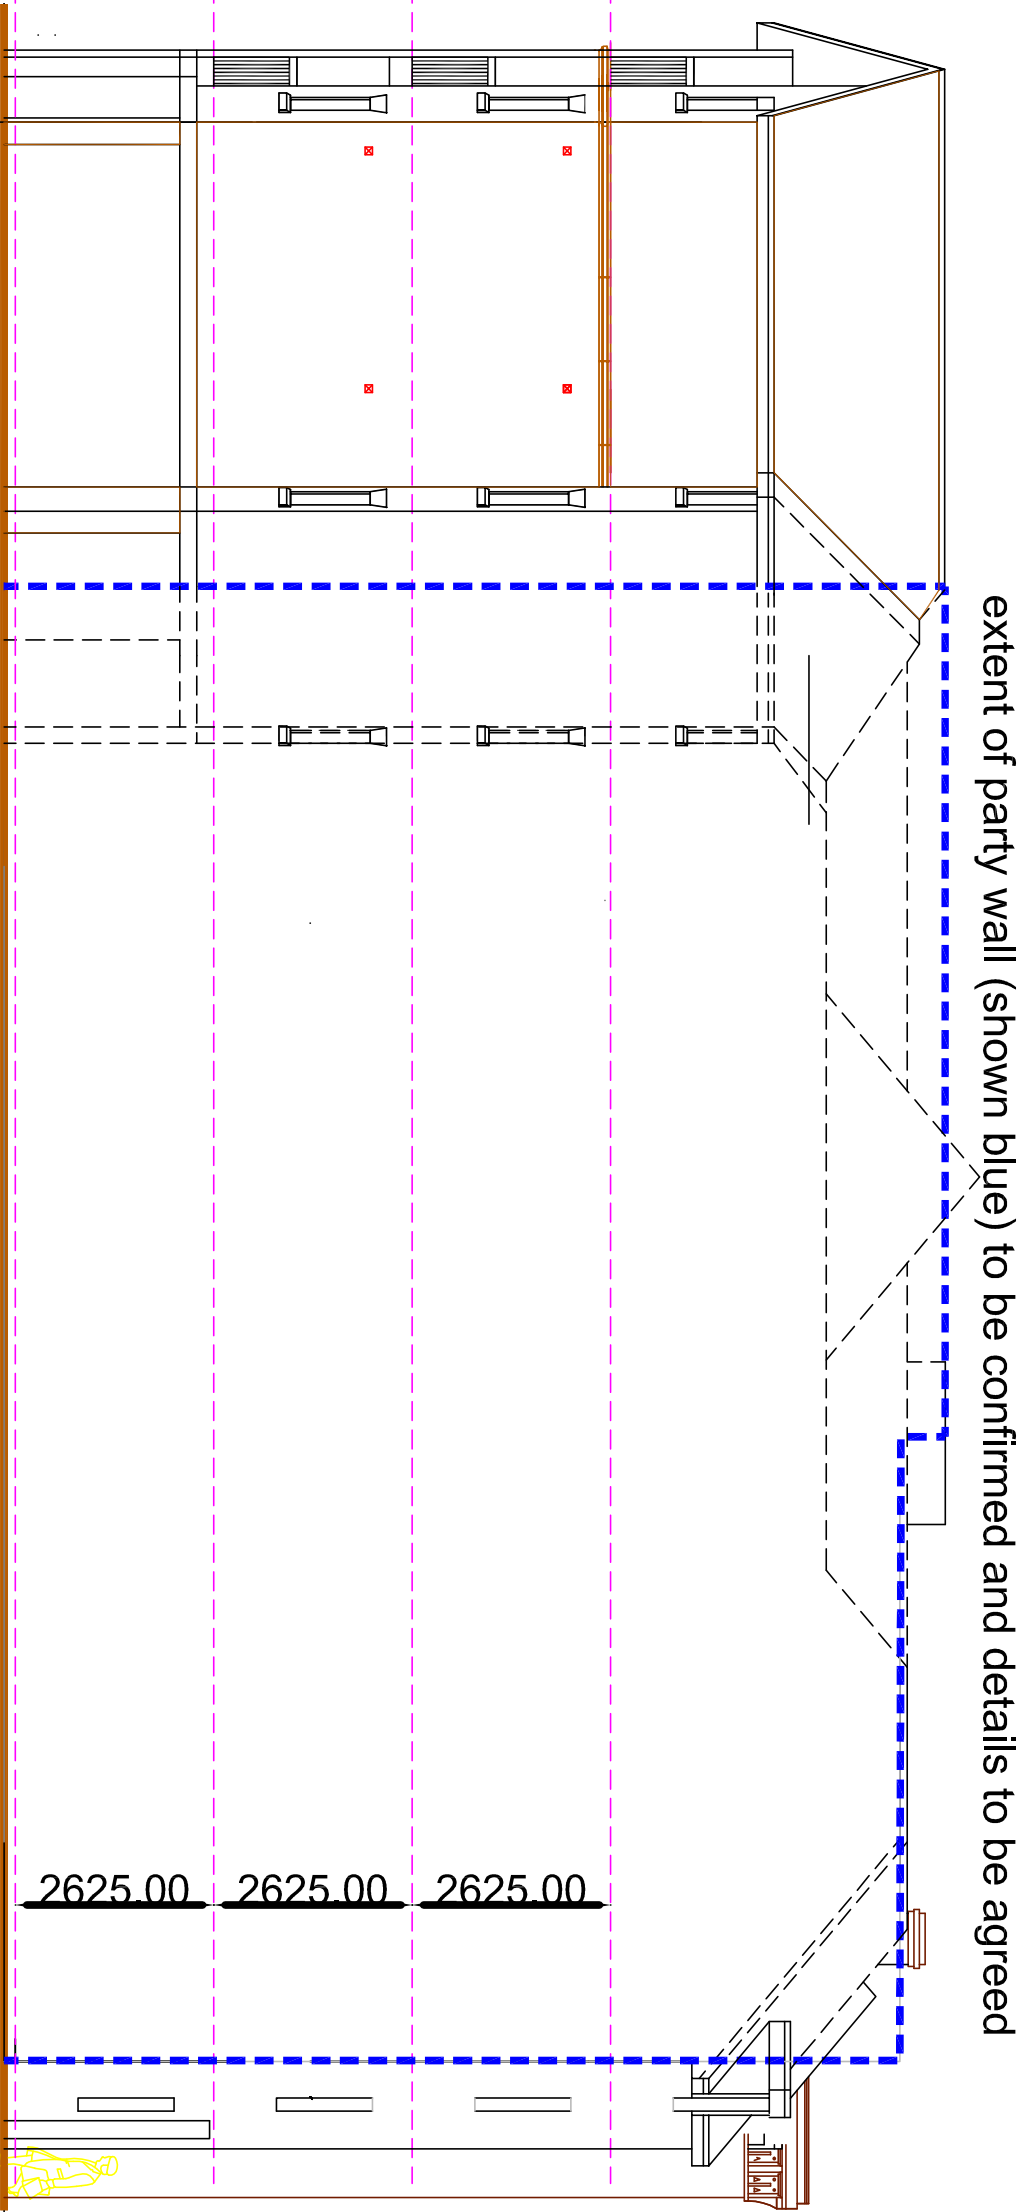

West Elevation