

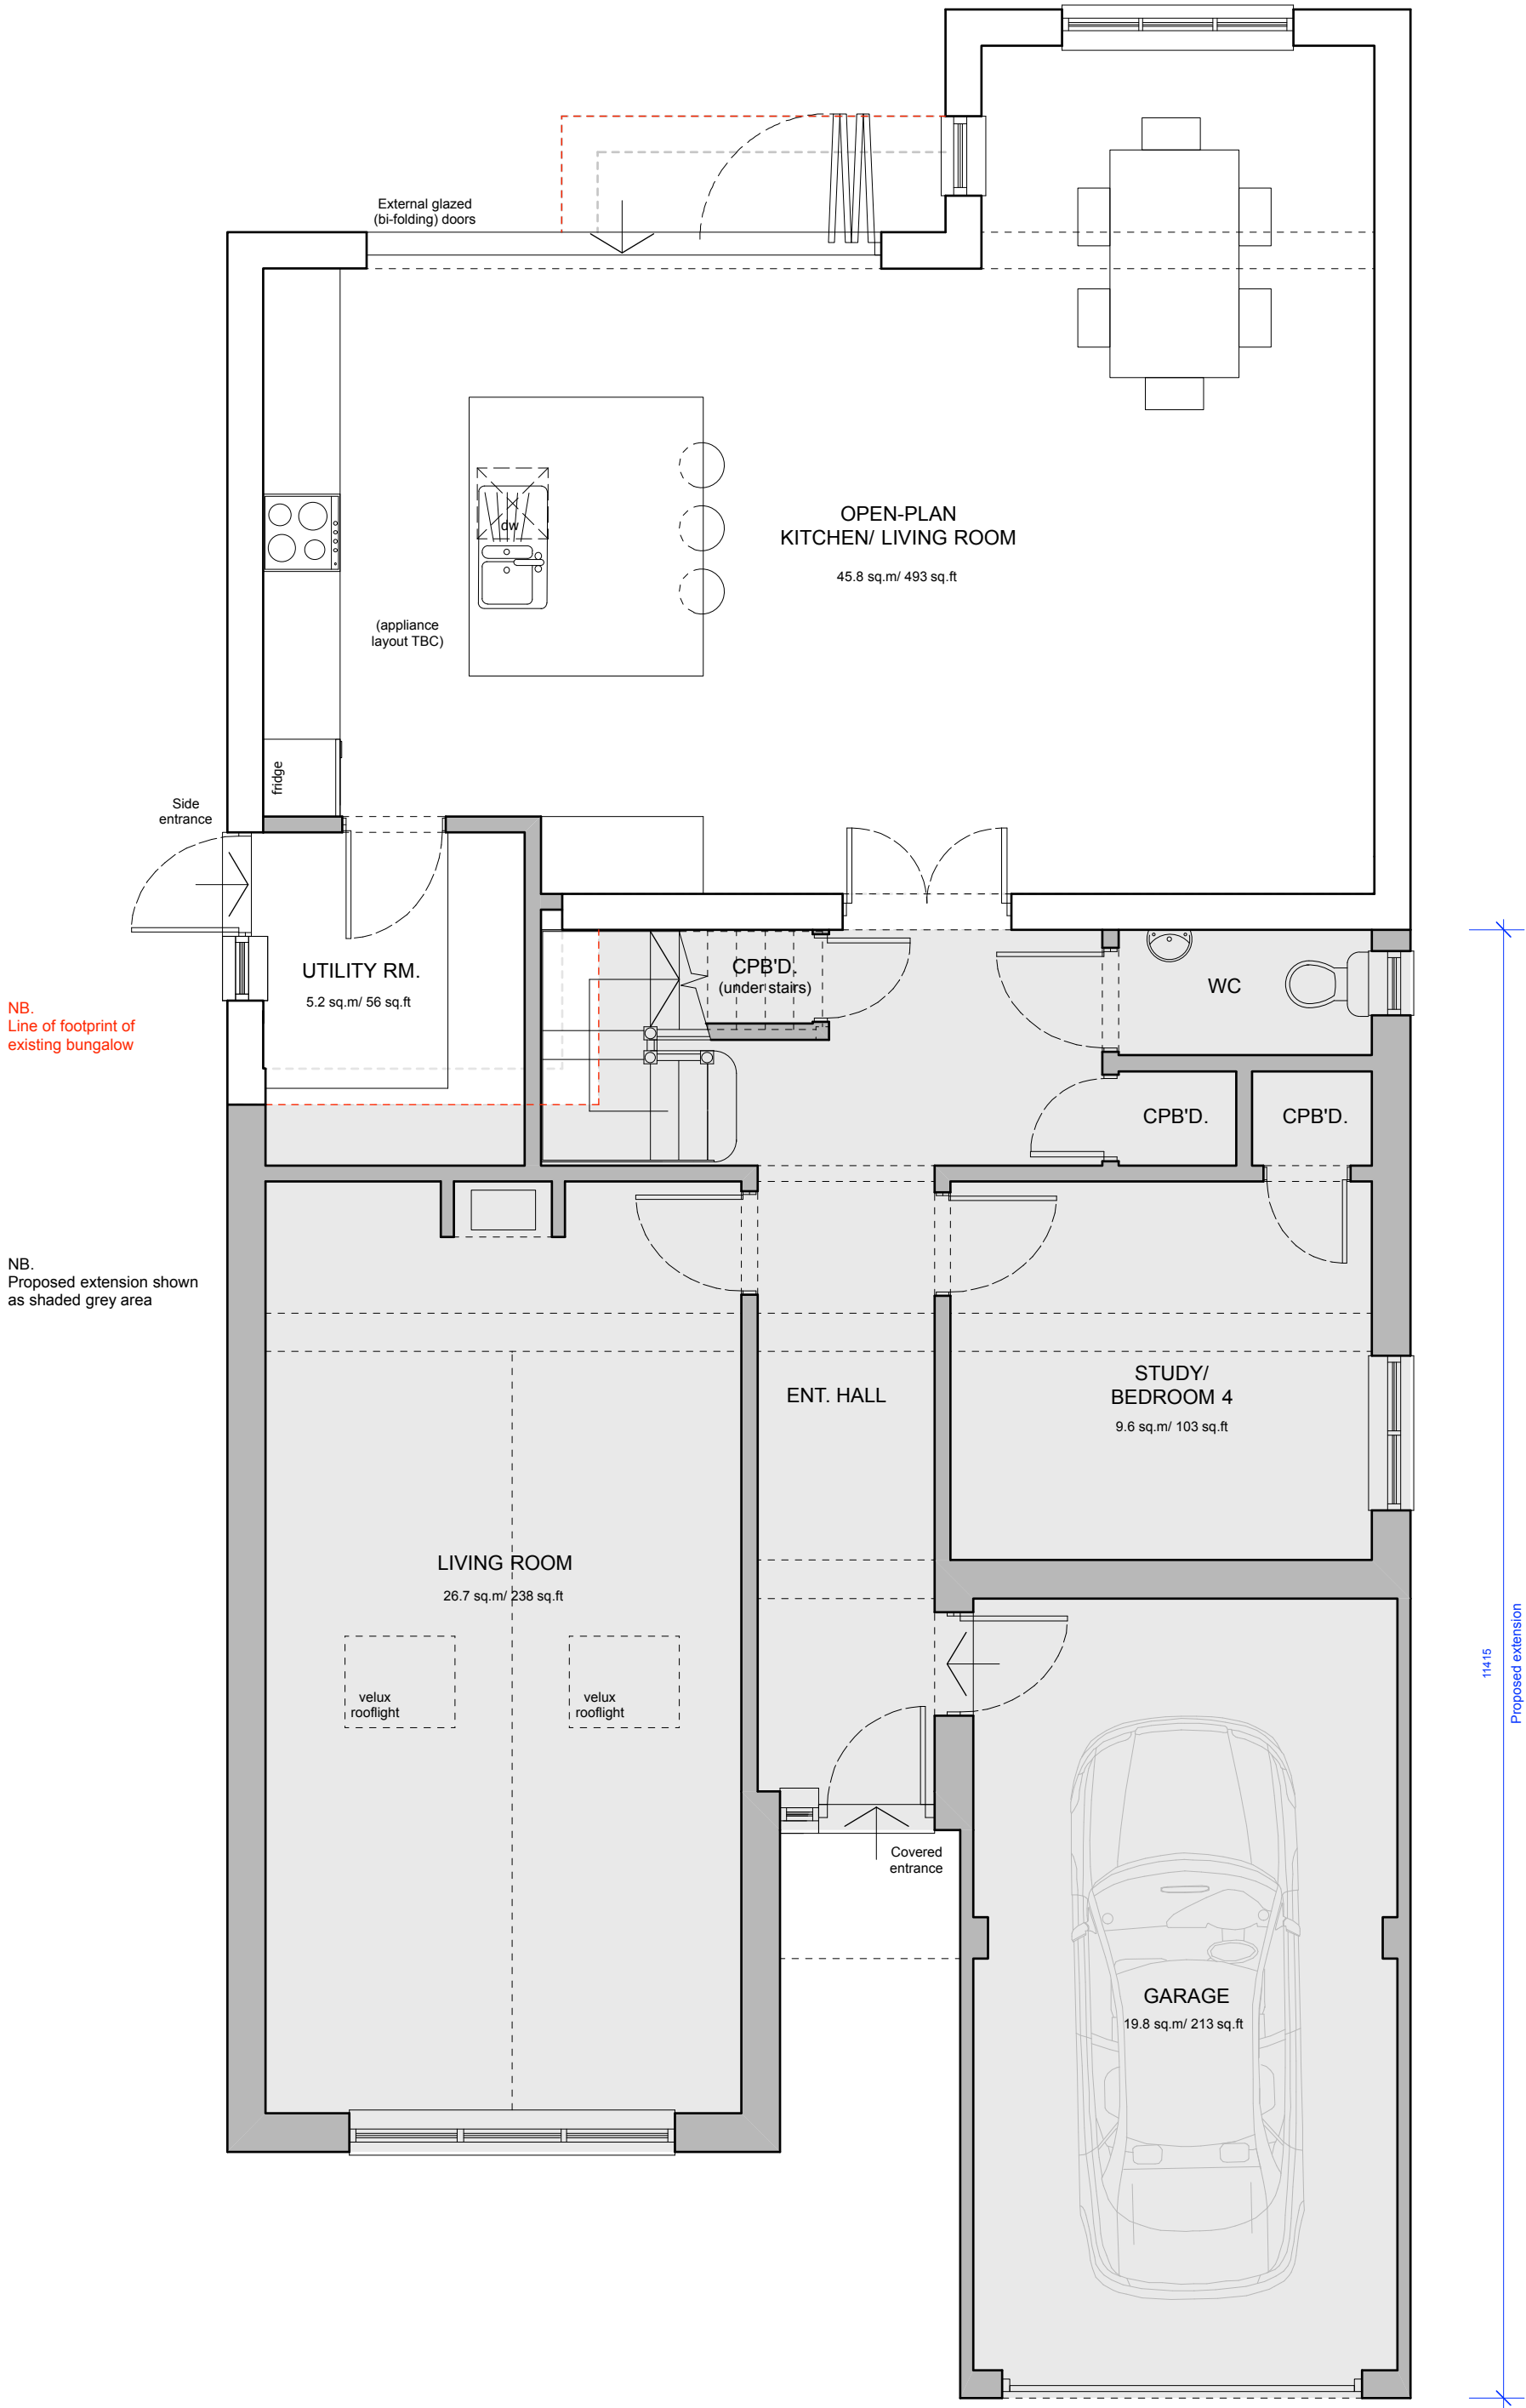
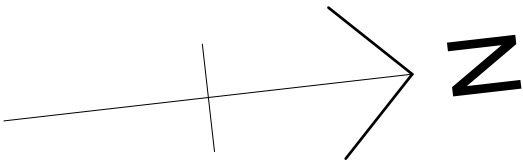


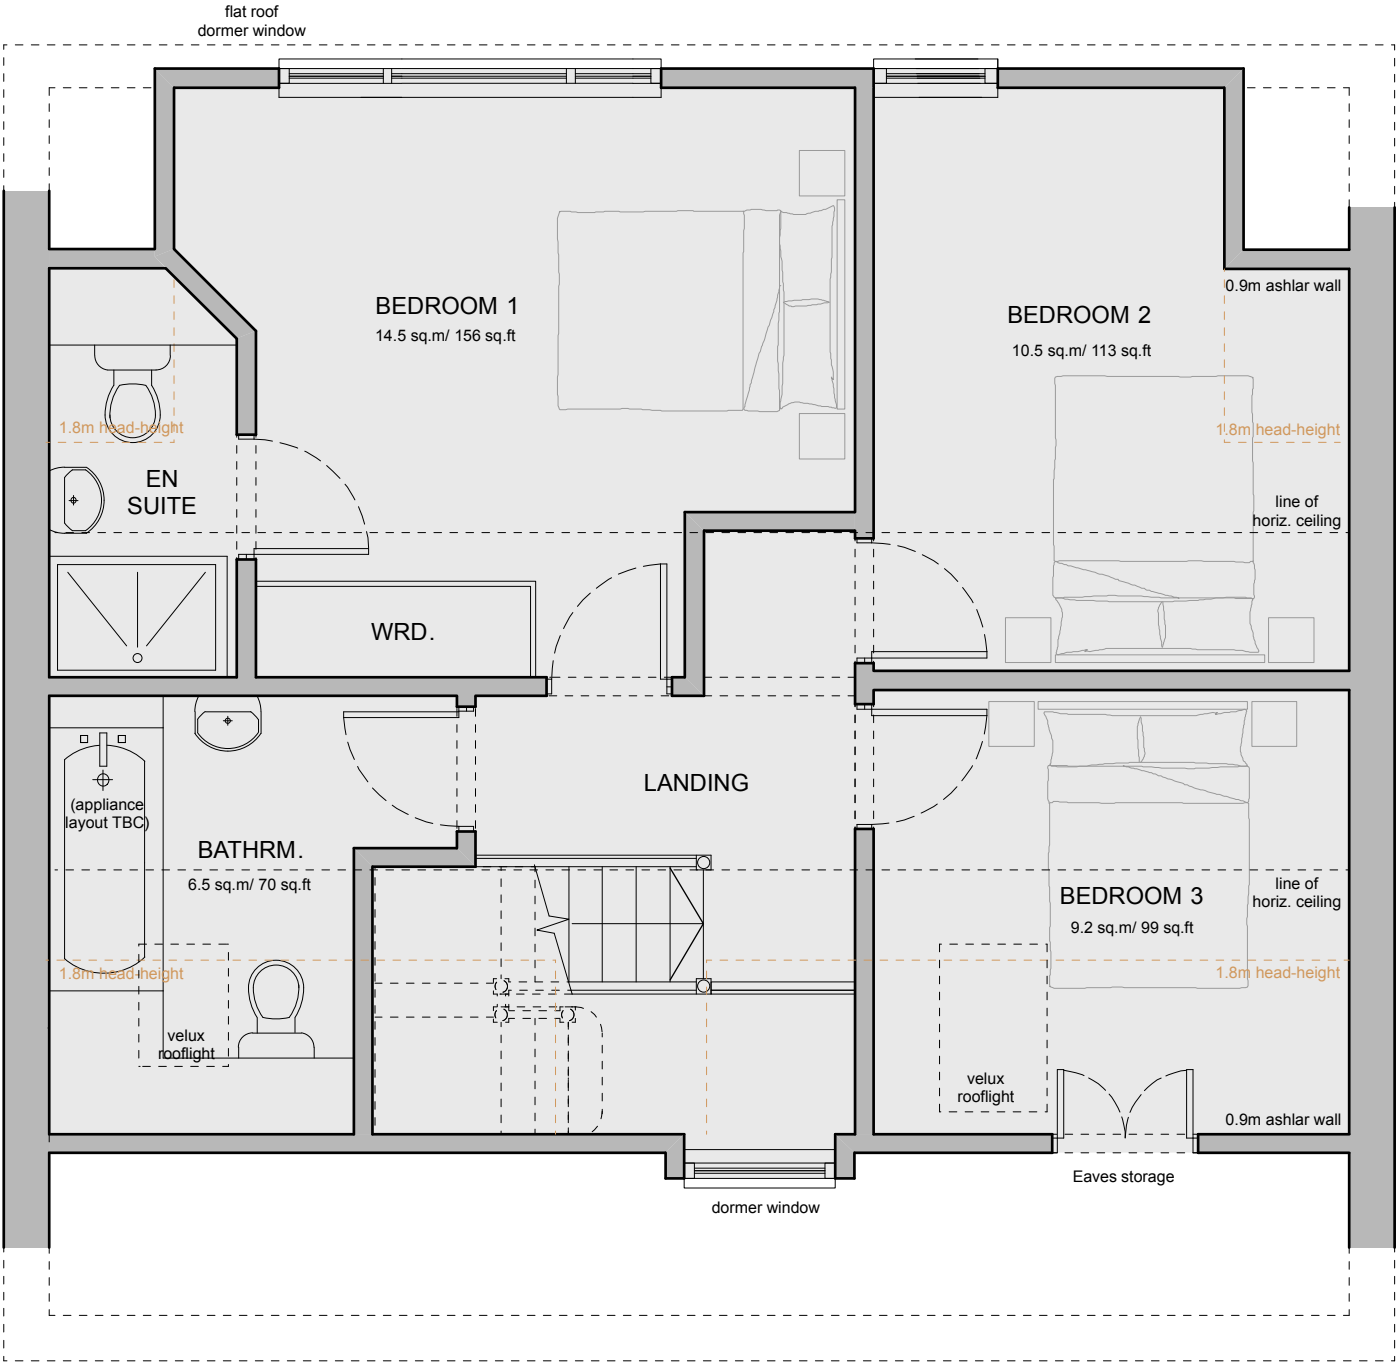

PROPOSED GROUND FLOOR INTERNAL LAYOUT
scale 1:50

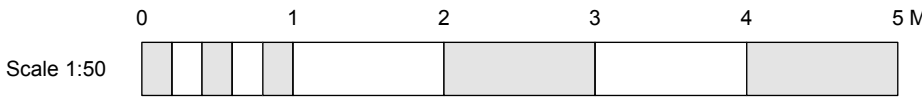

PROPOSED FIRST FLOOR INTERNAL LAYOUT
scale 1:50

PROJECT		DRAWING TITLE	
Proposed Development at 1 Nutbourne Road, Hayling Island, Hampshire, PO11 9RT		Proposed Floor Layouts	
		CLIENT	Mr J. Pritchard
SCALE	DATE	DRAWING NO.	REVISION
1:50 @ A1	Oct 2020	19/2411/PL/01	A

NATURE OF REVISIONS		
A	Client Amendments	Oct' 2020



SOUTH EAST ARCHITECTURAL SERVICES LTD
152 MORTIMER STREET, HERNE BAY, KENT, CT6 5DU

tel (01227) 283100 info@seas.me.uk www.seas.me.uk

