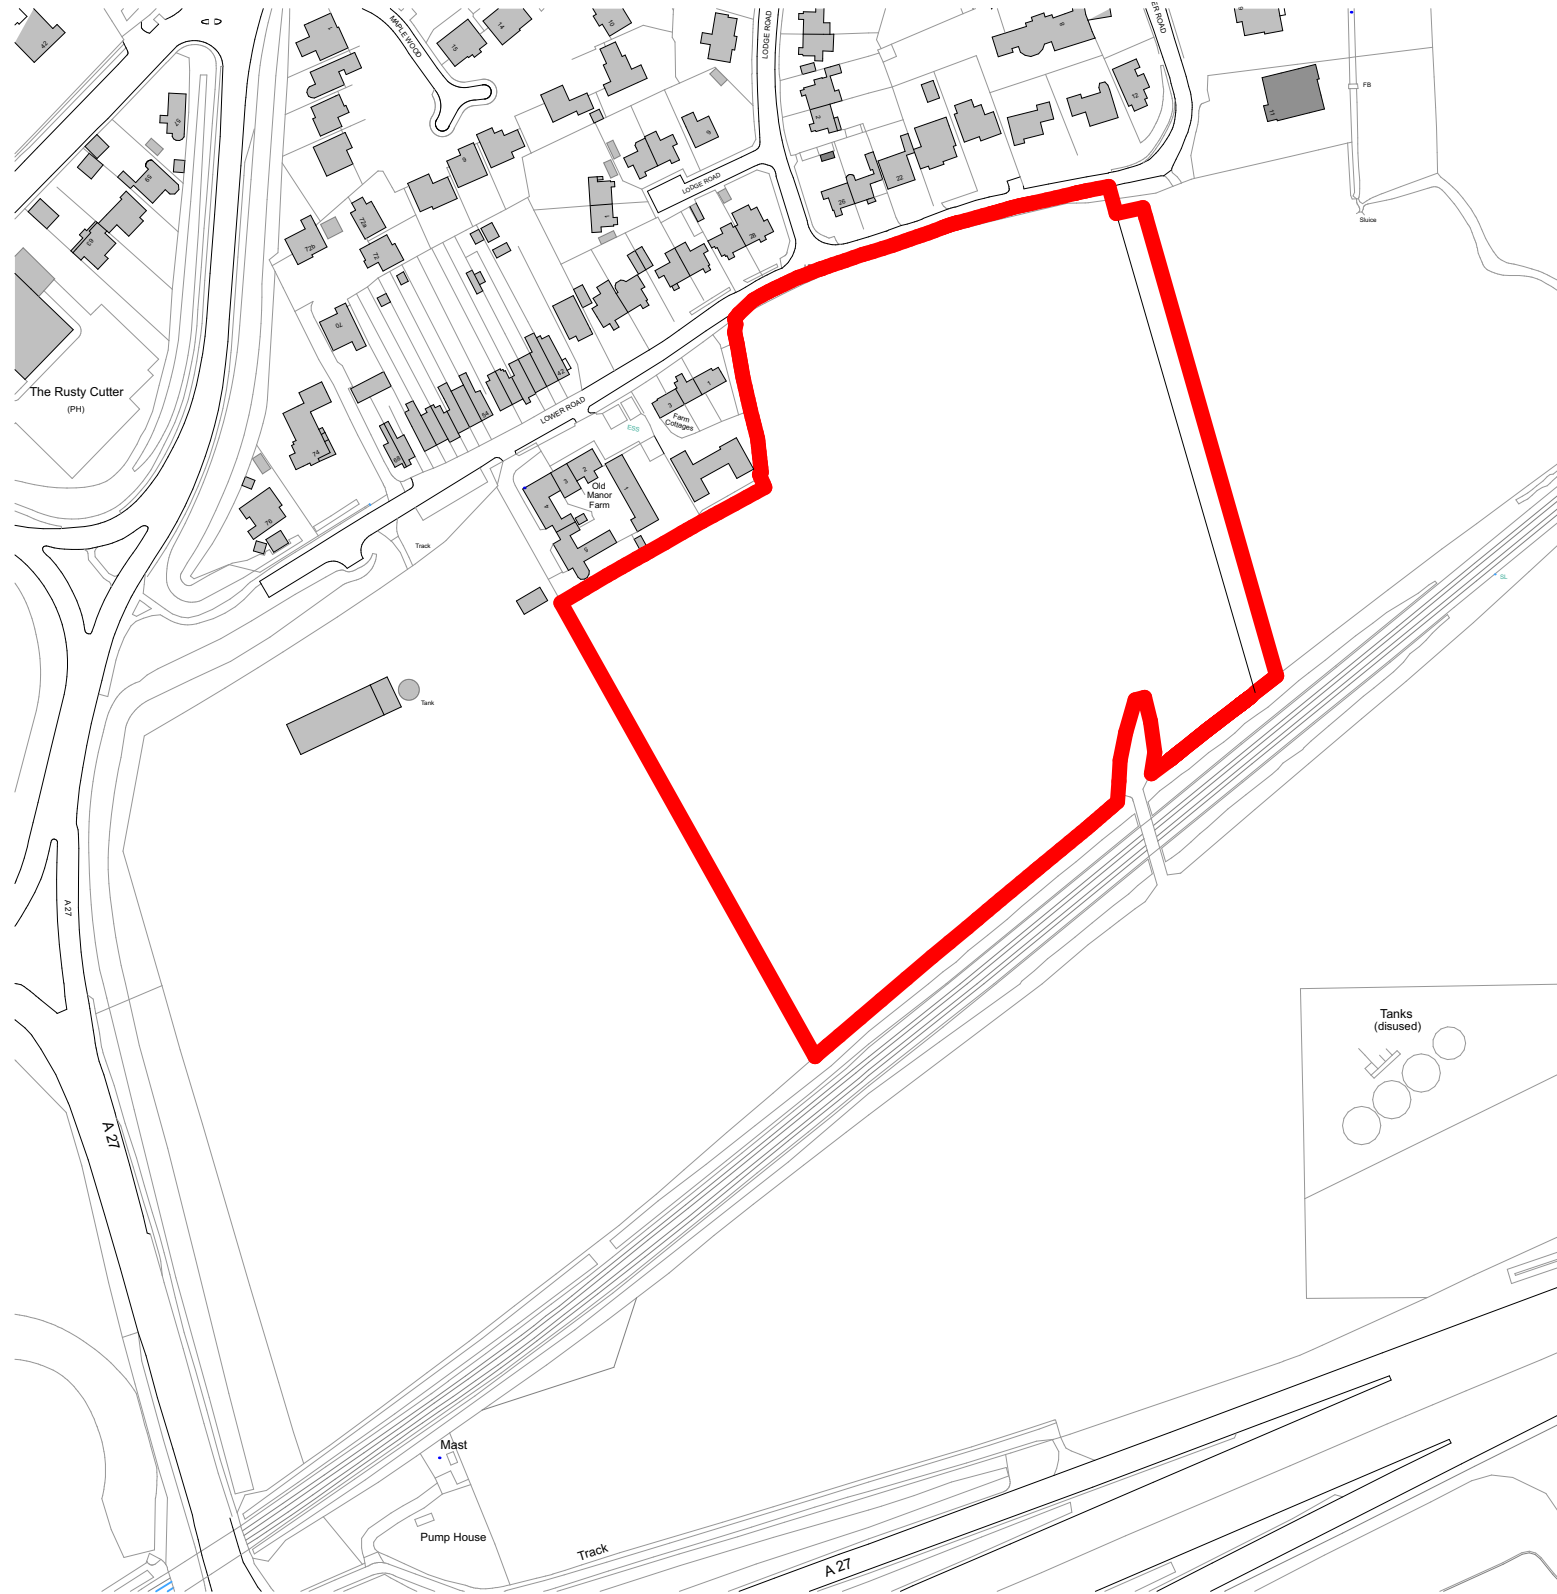


Revisions				Drawing Status		CLIENT		TITLE		Manor Farm Bedhampton Location Plan		HGP ARCHITECTS FURZEHALL FARM, WICKHAM ROAD FAREHAM, HAMPSHIRE, PO16 7JH T: 01329 283 225 F: 01329 237 004 E: EMAIL@HGP-ARCHITECTS.CO.UK W: WWW.HGP-ARCHITECTS.CO.UK HGP Architects Ltd. Copyright Reserved. Check dims. on site.	
A	Changed Scale	05/04/19	TIM/HS	☐ Preliminary	☒ Planning	BARGATE HOMES		Scale @ A3: 1:2500		Drawn by :CWC		Drawing No:17.043.100	
				☐ Building Regulations			Date : June 2018		Checked by :		Revision: A		
				☐ Construction									

FURZEHALL FARM, WICKHAM ROAD
FAREHAM, HAMPSHIRE, PO16 7JH
T: 01329 283 225
F: 01329 237 004
E: EMAIL@HGP-ARCHITECTS.CO.UK
W: WWW.HGP-ARCHITECTS.CO.UK